


LOCATION PLAN
SCALE 1:2500

SITE LAYOUT 1:250

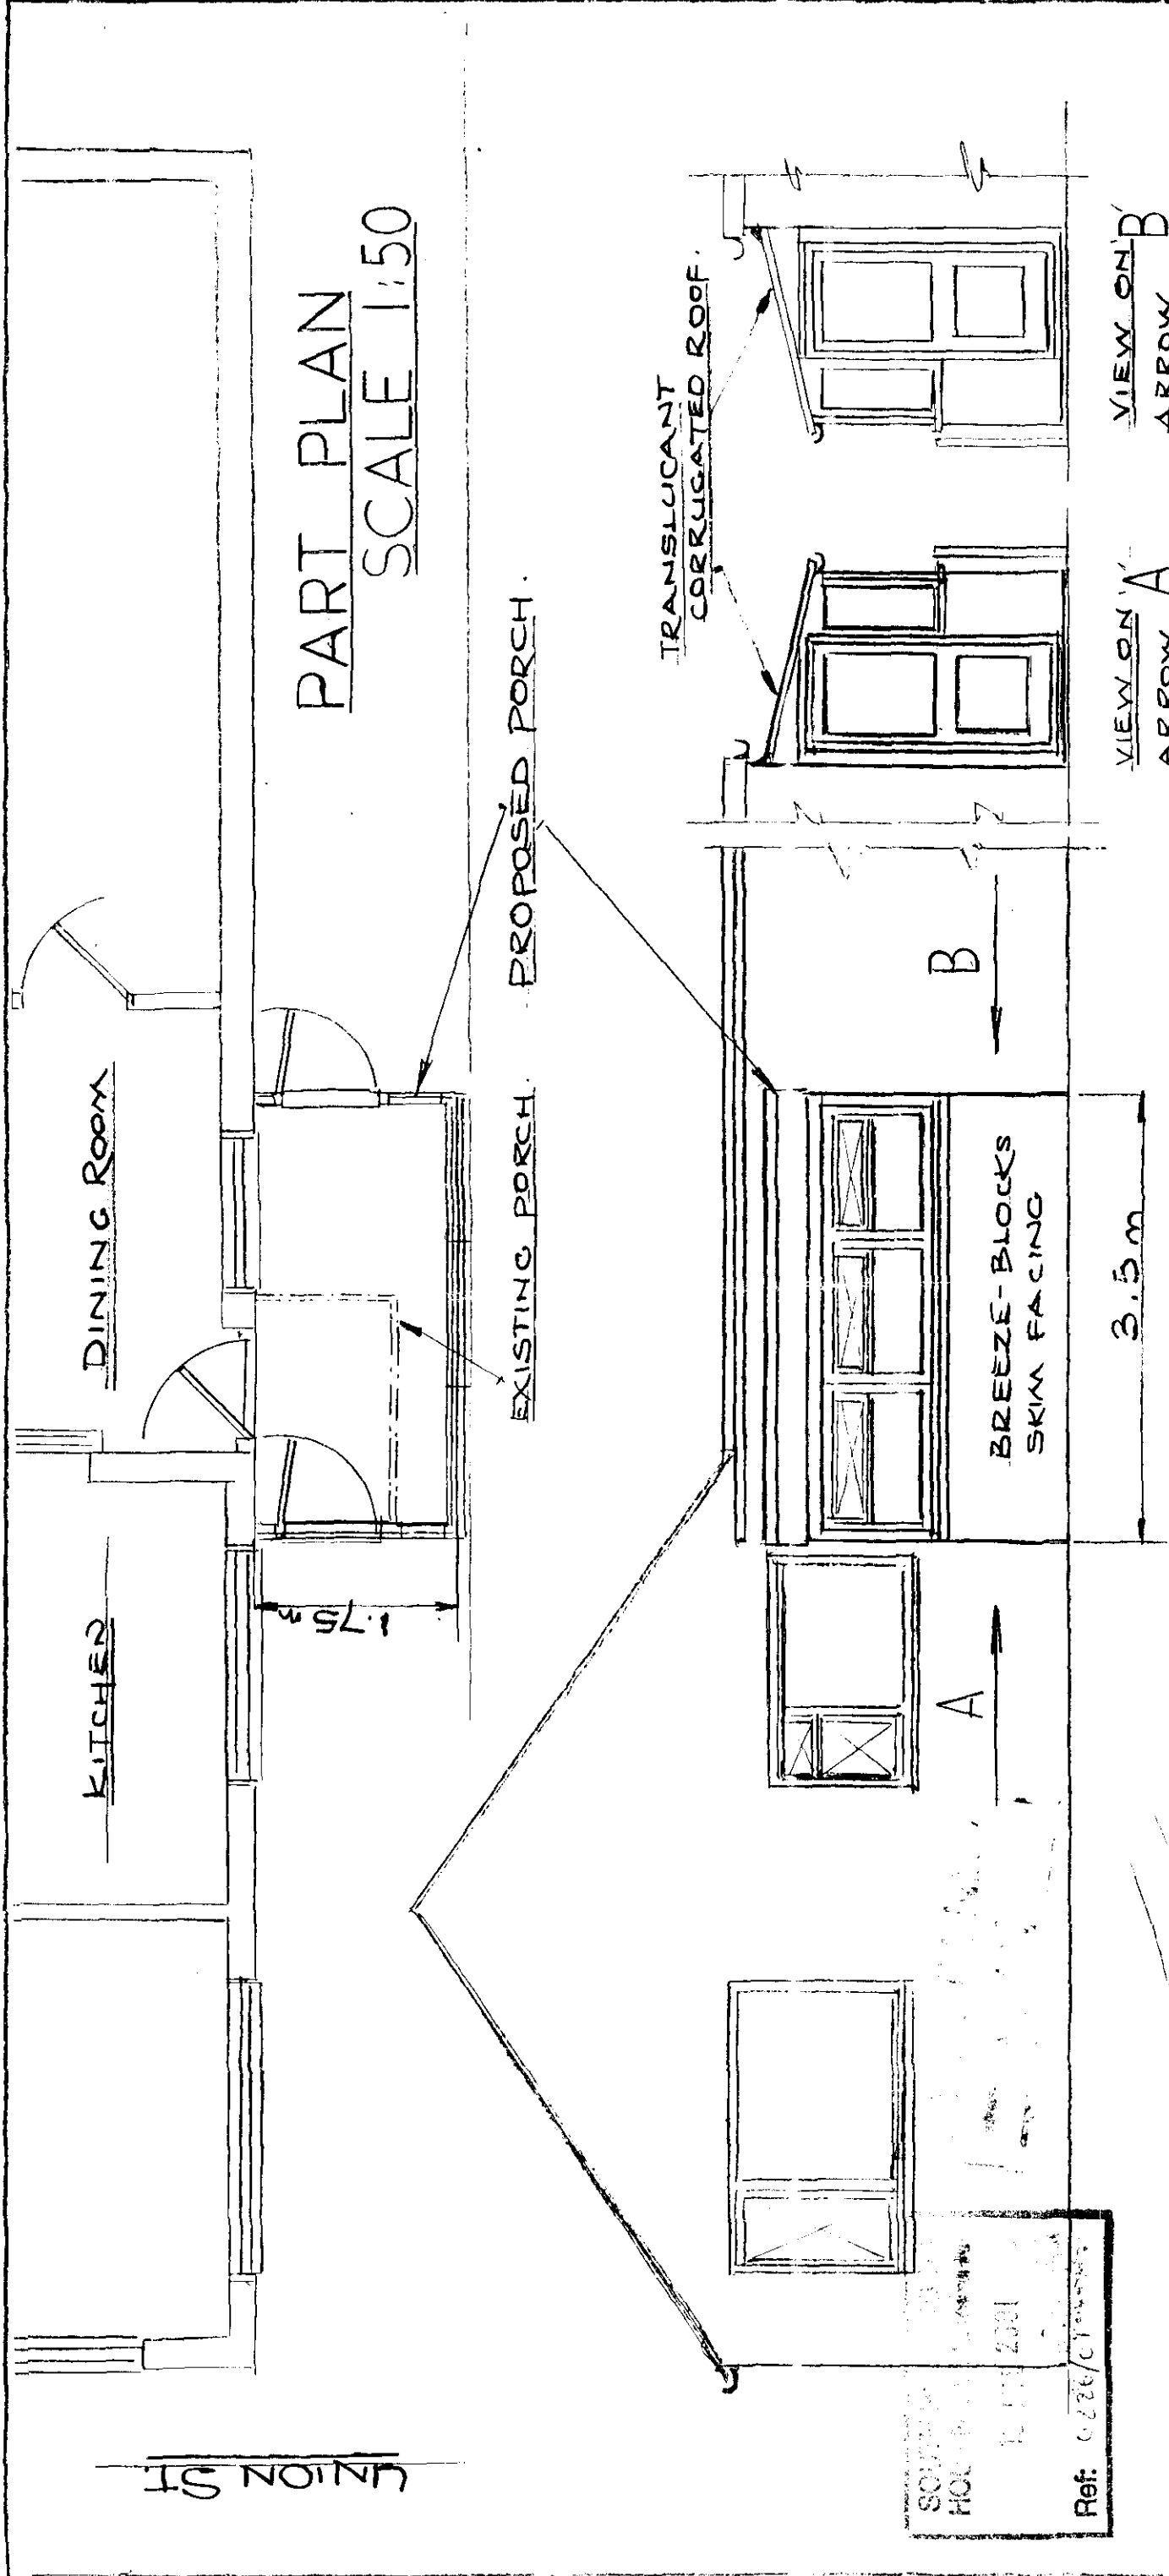

SIDE ELEVATION 1:50

VIEW ON 'A' ARROW
VIEW ON 'B' ARROW

PROPOSED NEW PORCH
REPLACING EXISTING PORCH.
14, UNION ST., HOLBEACH.

9th JULY 2001.
G.H. BATES.

SOUTHERN
HOLBEACH
JULY 2001
Ref: 0226/C/1000000