

AREA COMPARISON
1/500

EXISTING :-
BUNGALOW - 95.50 Square metres.
GARAGE - 17 Square metres.

PROPOSED :-
BUNGALOW & GARAGE - 122.70 Square metres.

A MIXED HEDGE
(a) Hawthorn (Crataegus Monogyna)
(b) Beech (Fagus Sylvatica)
(c) Blackthorn (Prunus Spinosa)
(d) Buckthorn (Rhamnos Cathartica)


B SILVER BIRCH (BETULA PENDULA) FEATHERED


C 1.8 METRE HIGH VERTICAL CLOSE BOARDED FENCE REDUCING TO 1.0 METRE @ ROADWAY.


All planting to be in accordance with BS 4428:1989 and amendment No. 1 (1991)

All trees to be planted with minimum 0.6m plastic mulch mat and to be staked, tied and tubed.

1/3 to ½ bag of peat free tree and shrub planting compost to be incorporated into backfill for each tree hole.

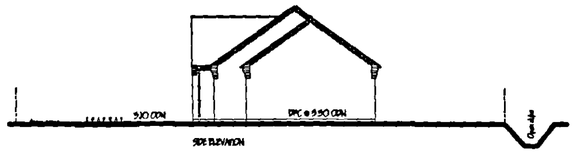

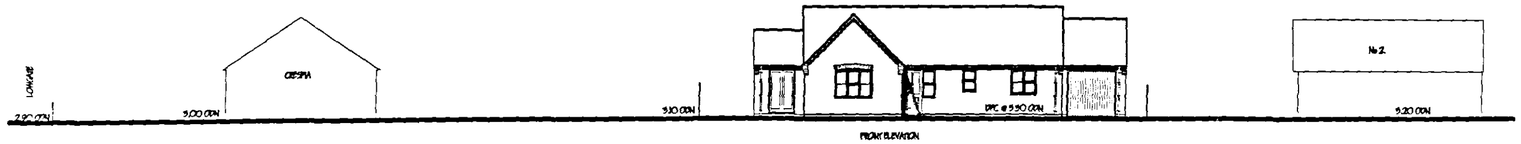

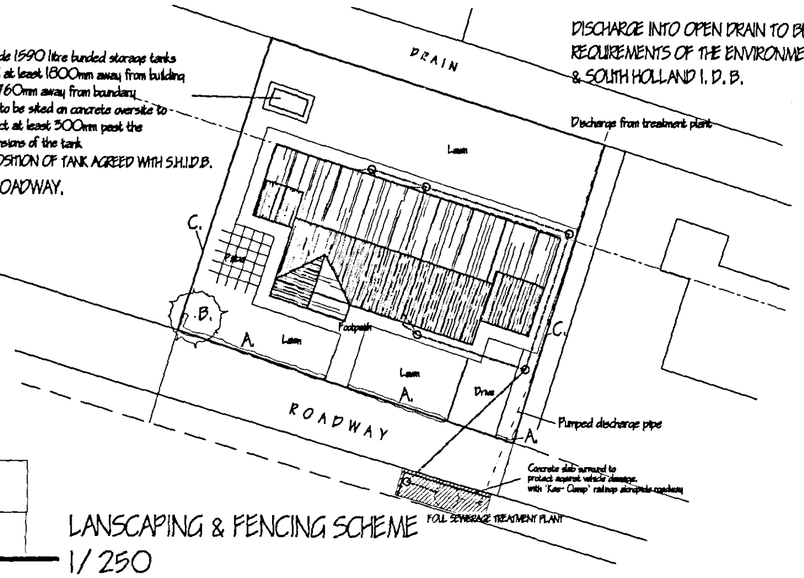

Provide 1590 litre bunded storage tanks sited at least 1800mm away from building and 760mm away from boundary, tank to be sited on concrete oversite to project at least 300mm past the dimensions of the tank - POSITION OF TANK AGREED WITH S.H.I.D.B.


DISCHARGE INTO OPEN DRAIN TO BE TO THE REQUIREMENTS OF THE ENVIRONMENT AGENCY & SOUTH HOLLAND I. D. B.

LANSCAPING & FENCING SCHEME
1/250


TREATMENT PLANT TO BE FITTED WITH A NOTICE PLATE STATING EMERGENCY NUMBERS & MAINTENANCE PERIODS ETC.

SITE CROSS SECTIONS

PROPOSED D.P.C 200mm ABOVE GENERAL GROUND LEVEL @ 3.30 m above O.D.NEWLYN.

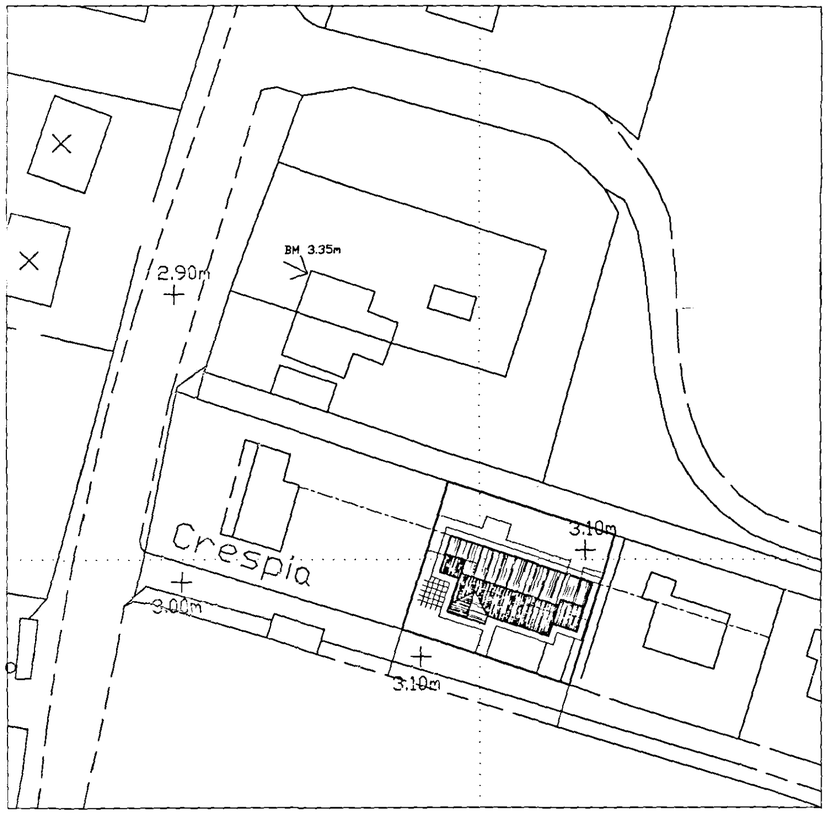

SITE PLAN
1/500

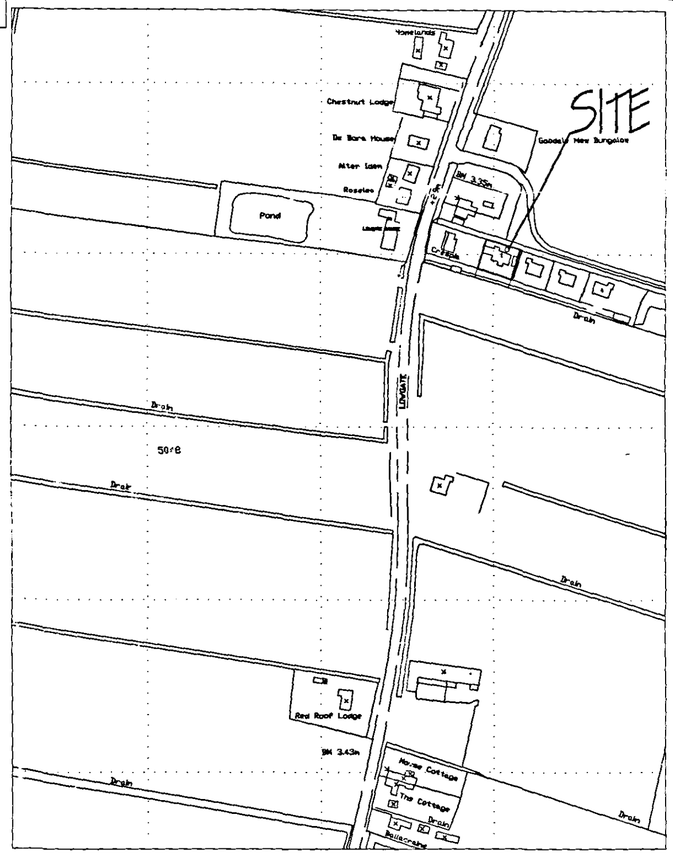

LOCATION PLAN.
1/2500

G.	SITE CROSS SECTION - PLANNING CONDITION.	OCT '06.
F.	ADDITIONAL SITE LEVELS.	SEPT '06.
E.	AMEND OIL STORAGE TANK POSITION	JLY '06.
D.	EXTRA BUILDING REGULATIONS AMENDMENTS.	JLY '06.
C.	BUILDING REGULATIONS AMENDMENTS.	JLY '06.
B.	BUILDING REGULATIONS APPLICATION.	JNE '06.
A.	LANDSCAPING & LEVELS - CONDITION COMPLIANCE.	JNE '06.
ref:	revision	date

Q. R. MERCHANT M.C.I.O.B.
I.ENG AMICE FIWO
ARCHITECTURAL, STRUCTURAL AND LAND DRAINAGE CONSULTANTS
Unit 4, Wrights Mews
12A Park Road, Holbeach,
Spalding, Lincs. PE12 7EE
Tel: 01406 426800
Fax: 01406 422744
E-Mail: Q. R. Merchant @ Merchant. Fs. Co. UK

Project
PROPOSED BUNGALOW & GARAGE.
OFF LONGATE,
FLEET HARGATE,
SPALDING. LINC'S.

Client
MRS. S. WEE.

Drawing
SITE & LOCATION PLANS.

Job Ref.	Drawing No.
1522-06.	05G.
Date: MARCH '06.	Drawn: QRM.

Scales
AS INDICATED.

DO NOT SCALE FROM THIS DRAWING
This drawing is copyright and may not be altered, traced, photocopied or used for any other purpose other than that for which it is issued. The General Contractor is to check all dimensions on site and report any discrepancies to the Architect. All levels shown on this drawing indicating relationship are based upon datum established by the surveyor. No responsibility can be accepted for structural earthwork levels shown by dimensioning alone and earthwork levels approved by the Architect on that design measurement may be necessitated. Bills and surveyors are responsible in respect of boundaries to ascertain exactly the position before foundation work is undertaken. This drawing is issued in the amount of information furnished and does not purport to contain a full specification of the works. It is solely for the purposes of obtaining Planning / Building Regulation approval. This drawing must not be used as a contract document unless. The works will not be supervised or inspected on site by Q R Merchant or any Representative thereof. It is the client or their appointed agents responsibility to control workmanship, submission of materials, adherence to specifications, variations to be approved etc.
All materials to be new unless otherwise stated and all workmanship and materials etc. to be good class and installed etc. to strict accordance with manufacturers instruction and relevant code of practice. Materials shall conform to appropriate British standard specifications or BBA certificate or European code equivalent. The Employer / Client shall require that the selected contractor is conversant with and adopts all necessary precautions to enforce compliance with Health and Safety legislation for Building sites and Work places. The Employer / Client is advised that one of the parties have to comply with the Construction Design and Management Regulations as Principal Planning Supervisor will be required. This works shall comprise of all that is shown on the drawing and details. Work that may not specifically shown but may be reasonably believed as necessary to carry out the works shall be deemed to be included.

RECEIVED
23 OCT 2006
Ref. 599/06

Plot A2