
OPEN DYKE [Controlled by South Holland Internal Drainage Board]

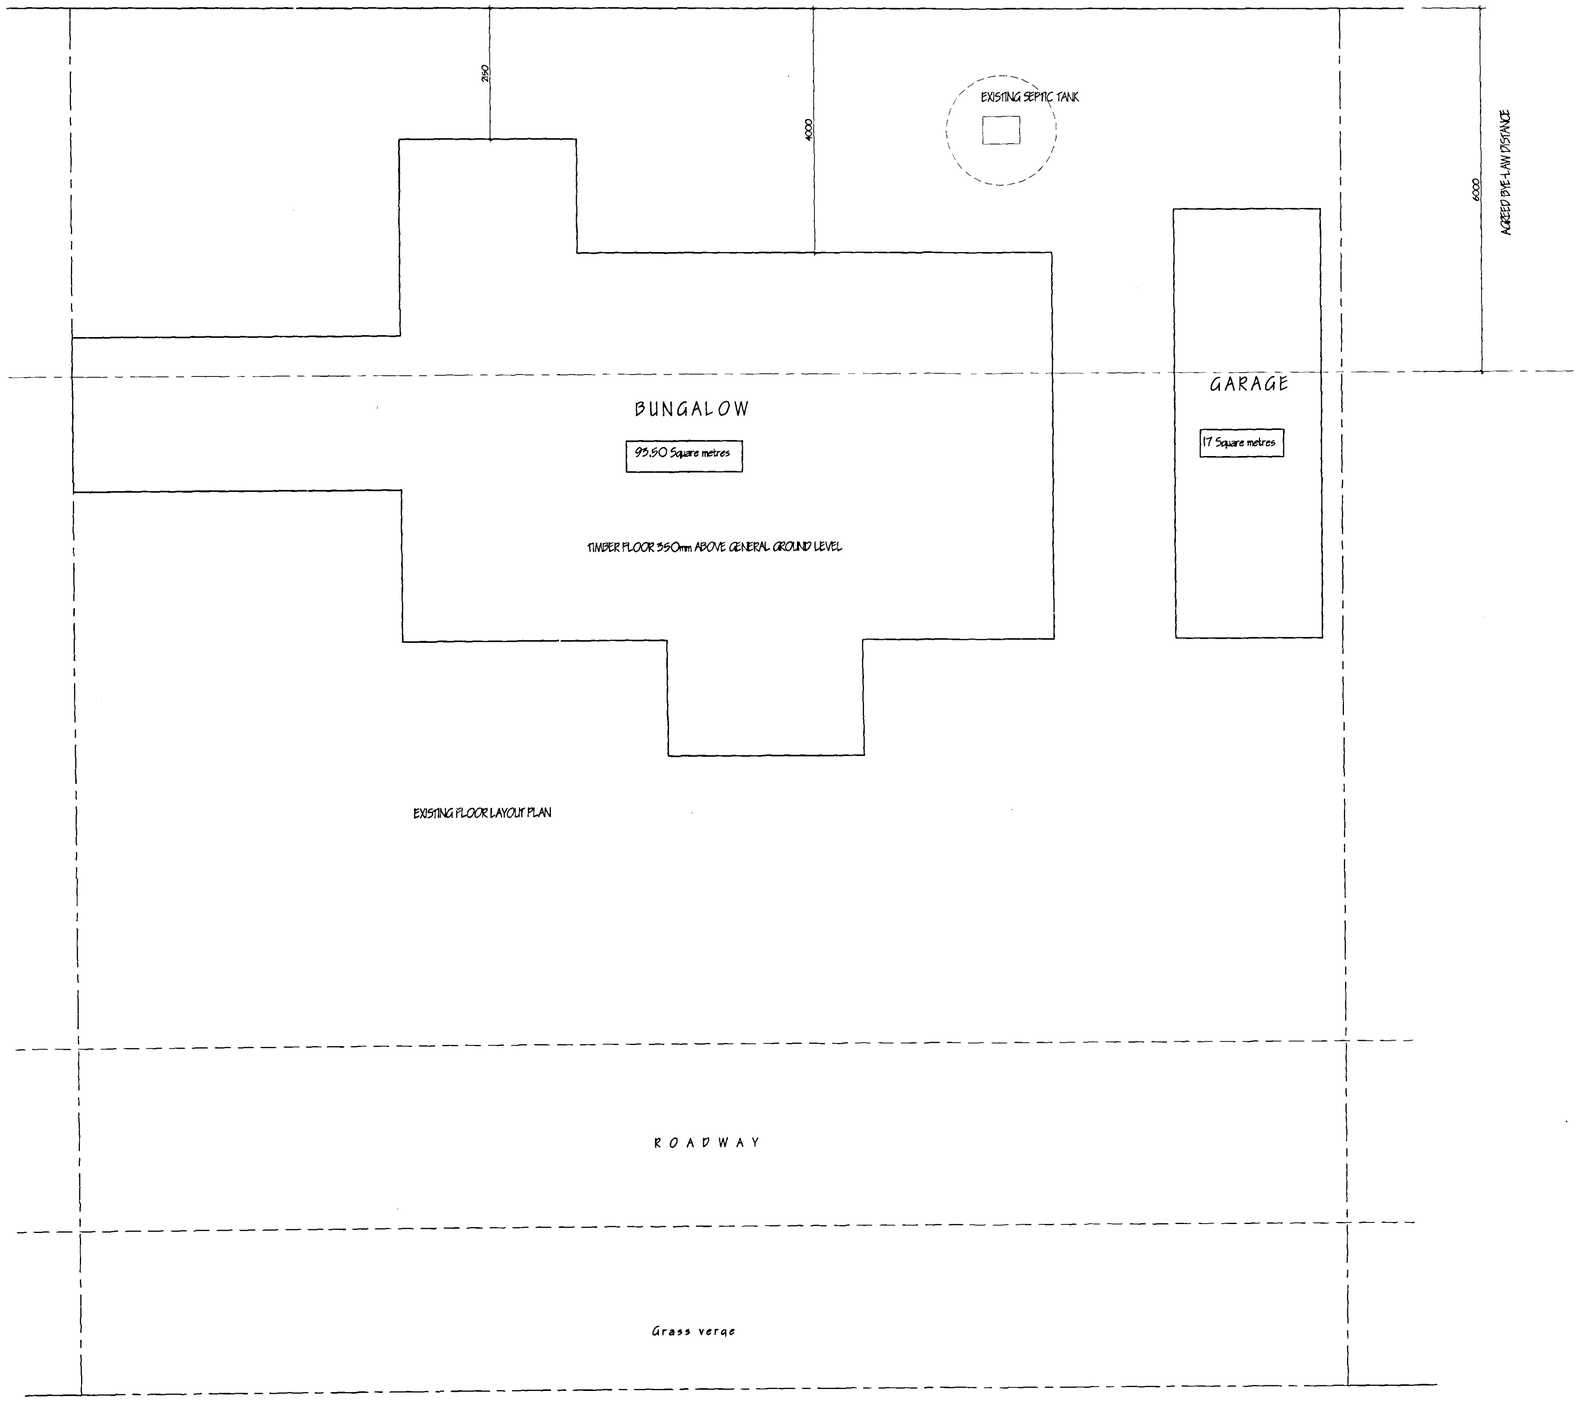

EXISTING FLOOR LAYOUT PLAN

SKDC
PLANNING & DEVELOPMENT
27 JUN 2006
Ref. 0899/06

DETE
PL

A	EXISTING FLOOR LEVELS.	JUNE '06
ref:	revision	date

G. R. MERCHANT
I.ENG AMICE FIWO
ARCHITECTURAL, STRUCTURAL AND LAND DRAINAGE CONSULTANTS
Unit 4, Wrights Mews
12A Park Road, Holbeach,
Spalding, Lincs. PE12 7EX
Tel: 01406 490000
Fax: 01406 425744
E-Mail: G. R. Merchant @ Merchant. Fs. Co. UK

Project
PROPOSED BUNGALOW & GARAGE.
OFF LOWGATE.
FLEET HARGATE.
SPALDING. LINC'S.

Client
MRS. S. WEE.

Drawing
EXISTING FLOOR PLANS.

Job Ref.	Drawing No.
1522-06.	01A.
Date	**Drawn**
MARCH '06.	GRM.

Scales
1:50. [unless otherwise stated]

DO NOT SCALE FROM THIS DRAWING
This drawing is copyright and may not be altered, traced, photographed or used for any other purpose other than that for which it is issued.
The General Contractor is to check all dimensions on site and report any discrepancies to the Architect.
All details shown on this drawing including foundations are based upon typical site conditions related to the area. No responsibility can be accepted for abnormal conditions which may be discovered during construction unless reported to the Architect so that design amendments may be considered. Site soil surveys are recommended in respect of foundations to establish specific site conditions before foundation work is undertaken.