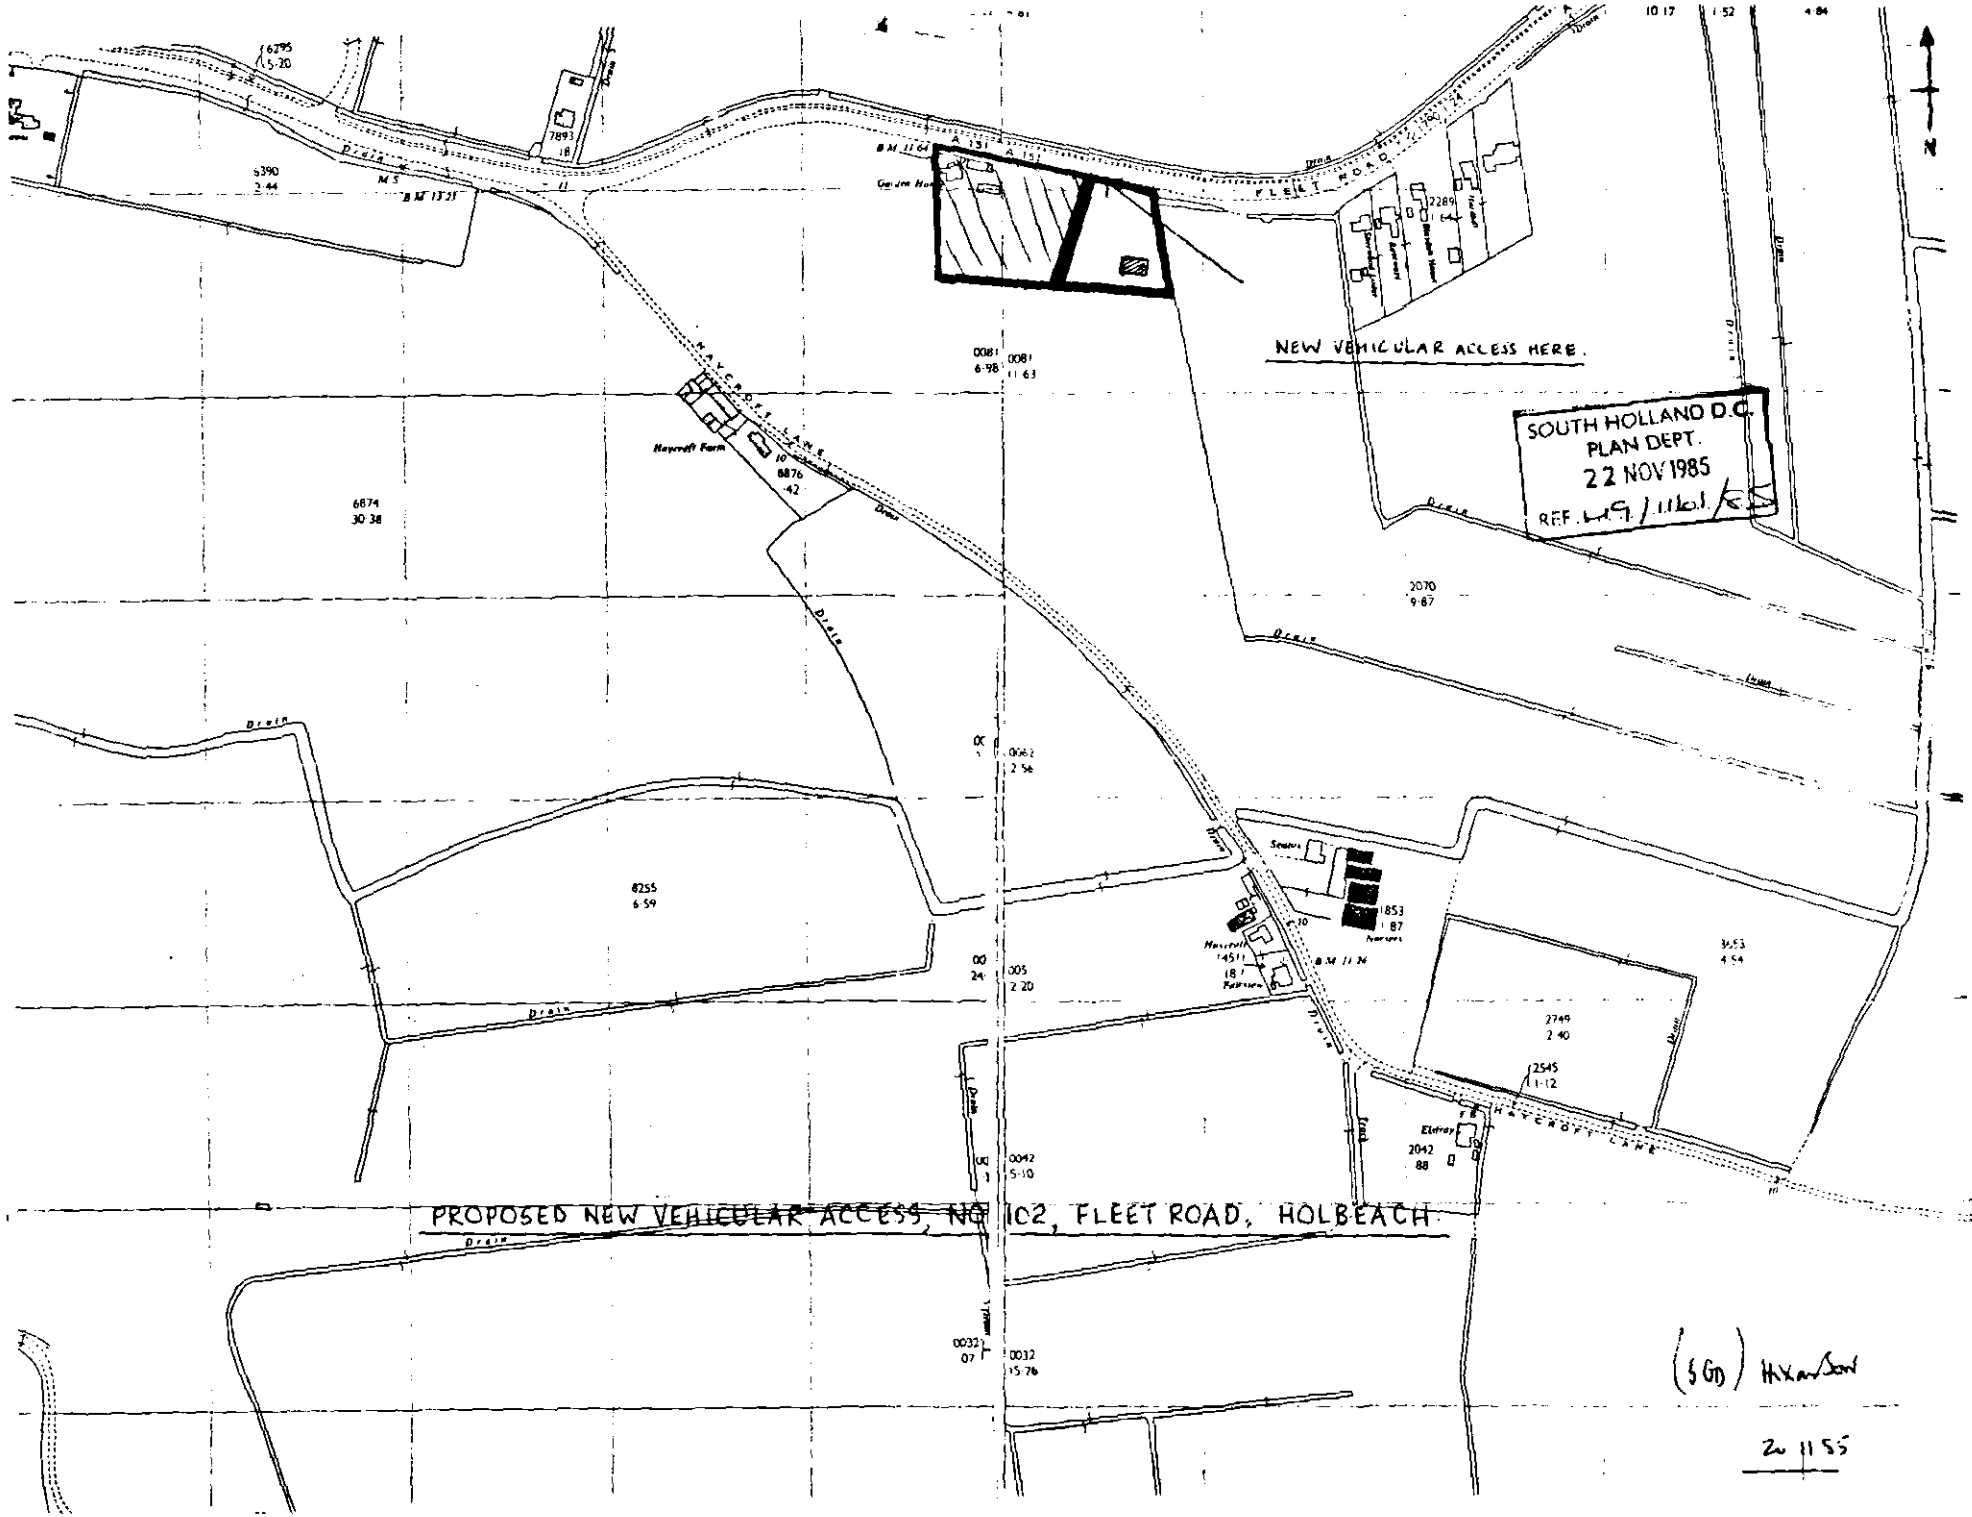

NEW VEHICULAR ACCESS HERE.
SOUTH HOLLAND D.C.
PLAN DEPT.
22 NOV 1985
REF. H9/1161/E
PROPOSED NEW VEHICULAR ACCESS, NO 102, FLEET ROAD, HOLBEACH
FLEET ROAD
HAYCROFT LANE
Haycroft Farm
Drain
N