




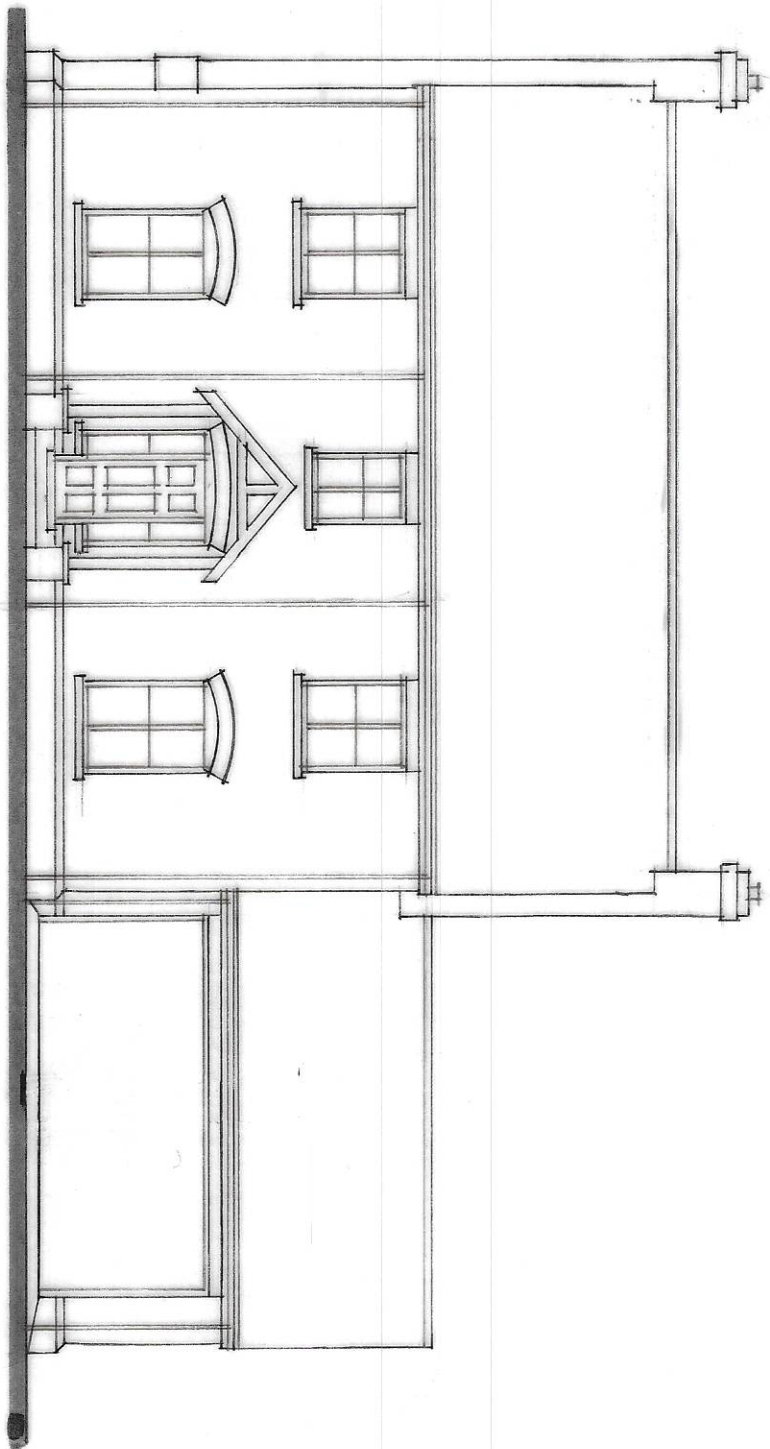


FRONT

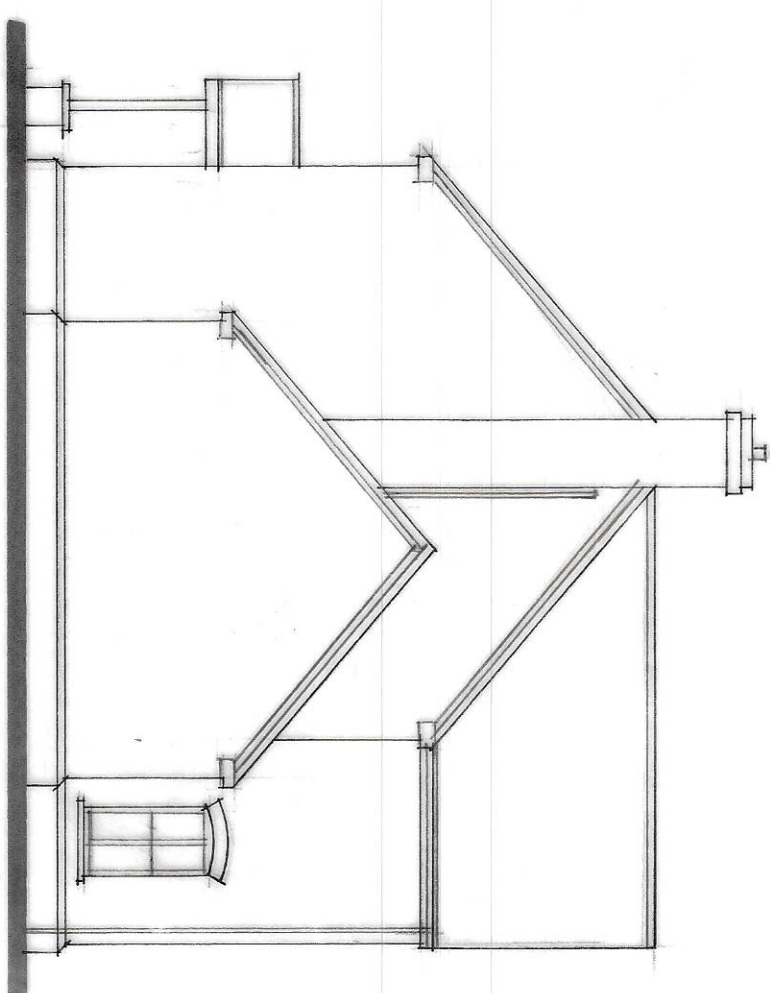




SIDE

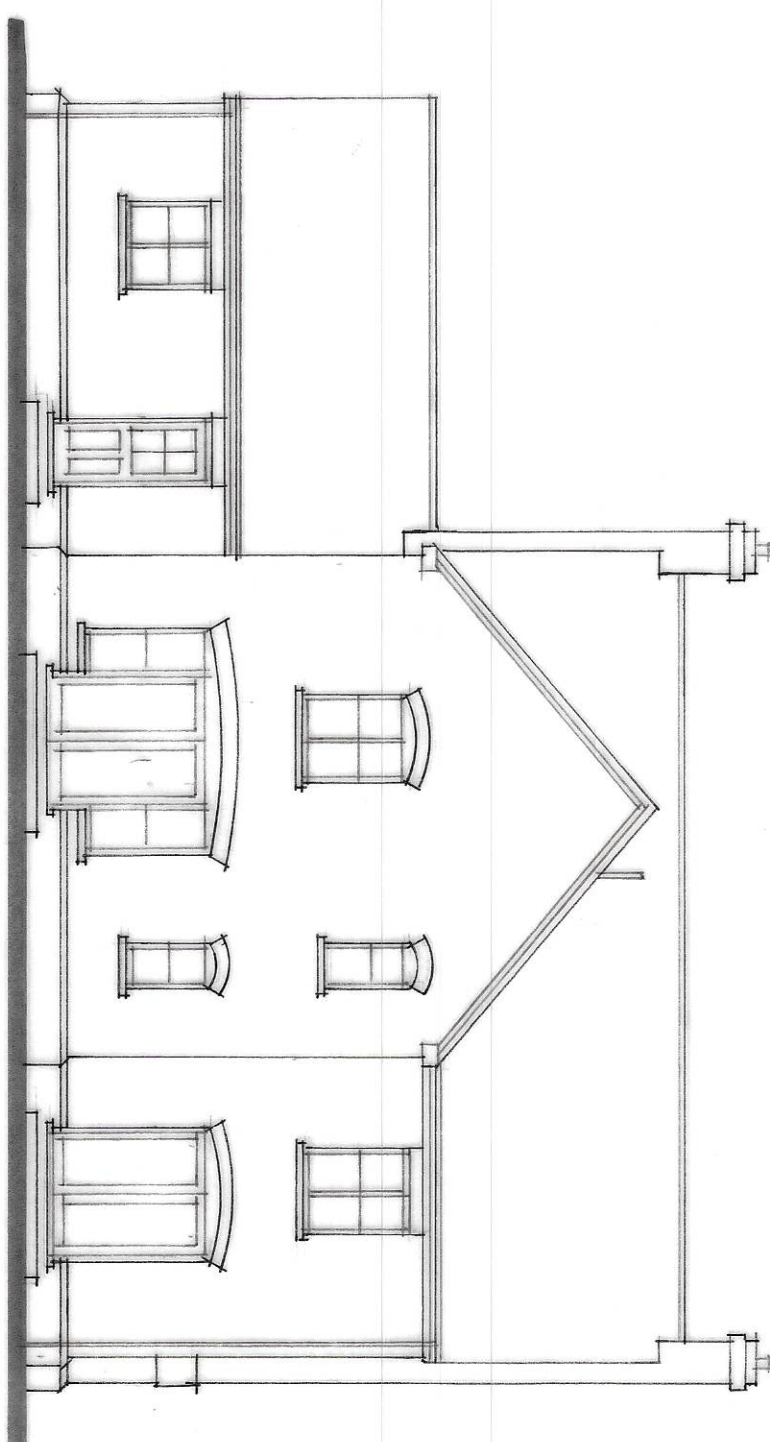



REAR

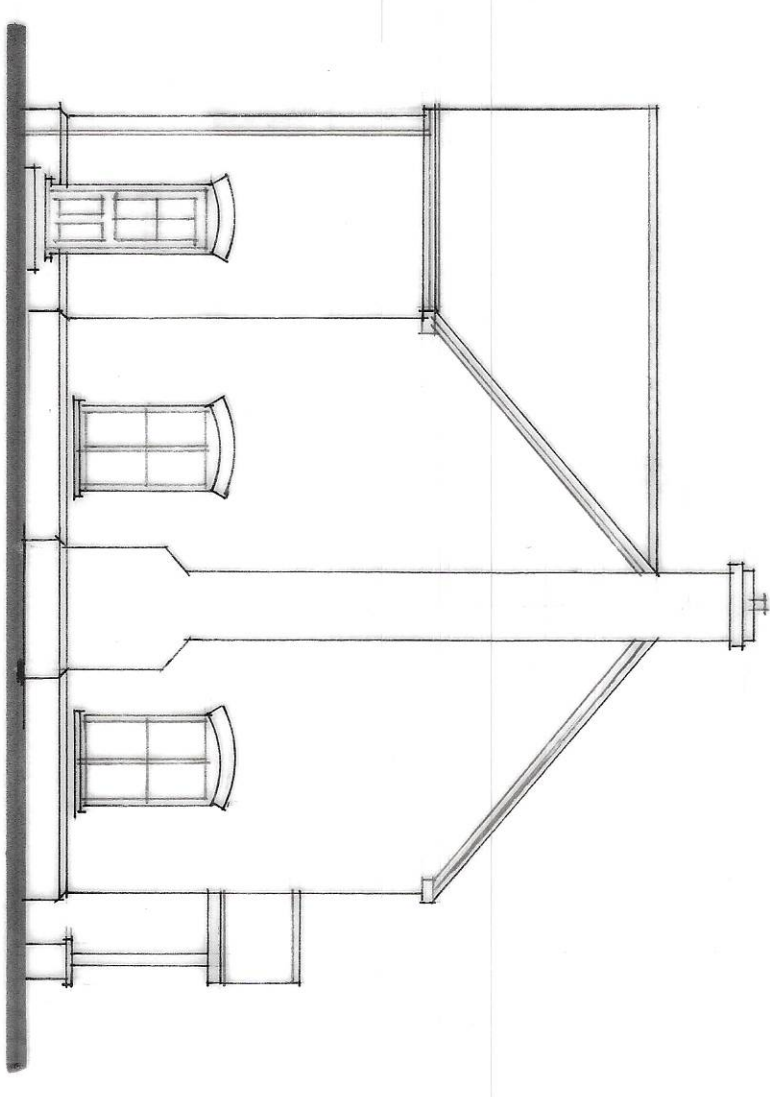


SIDE

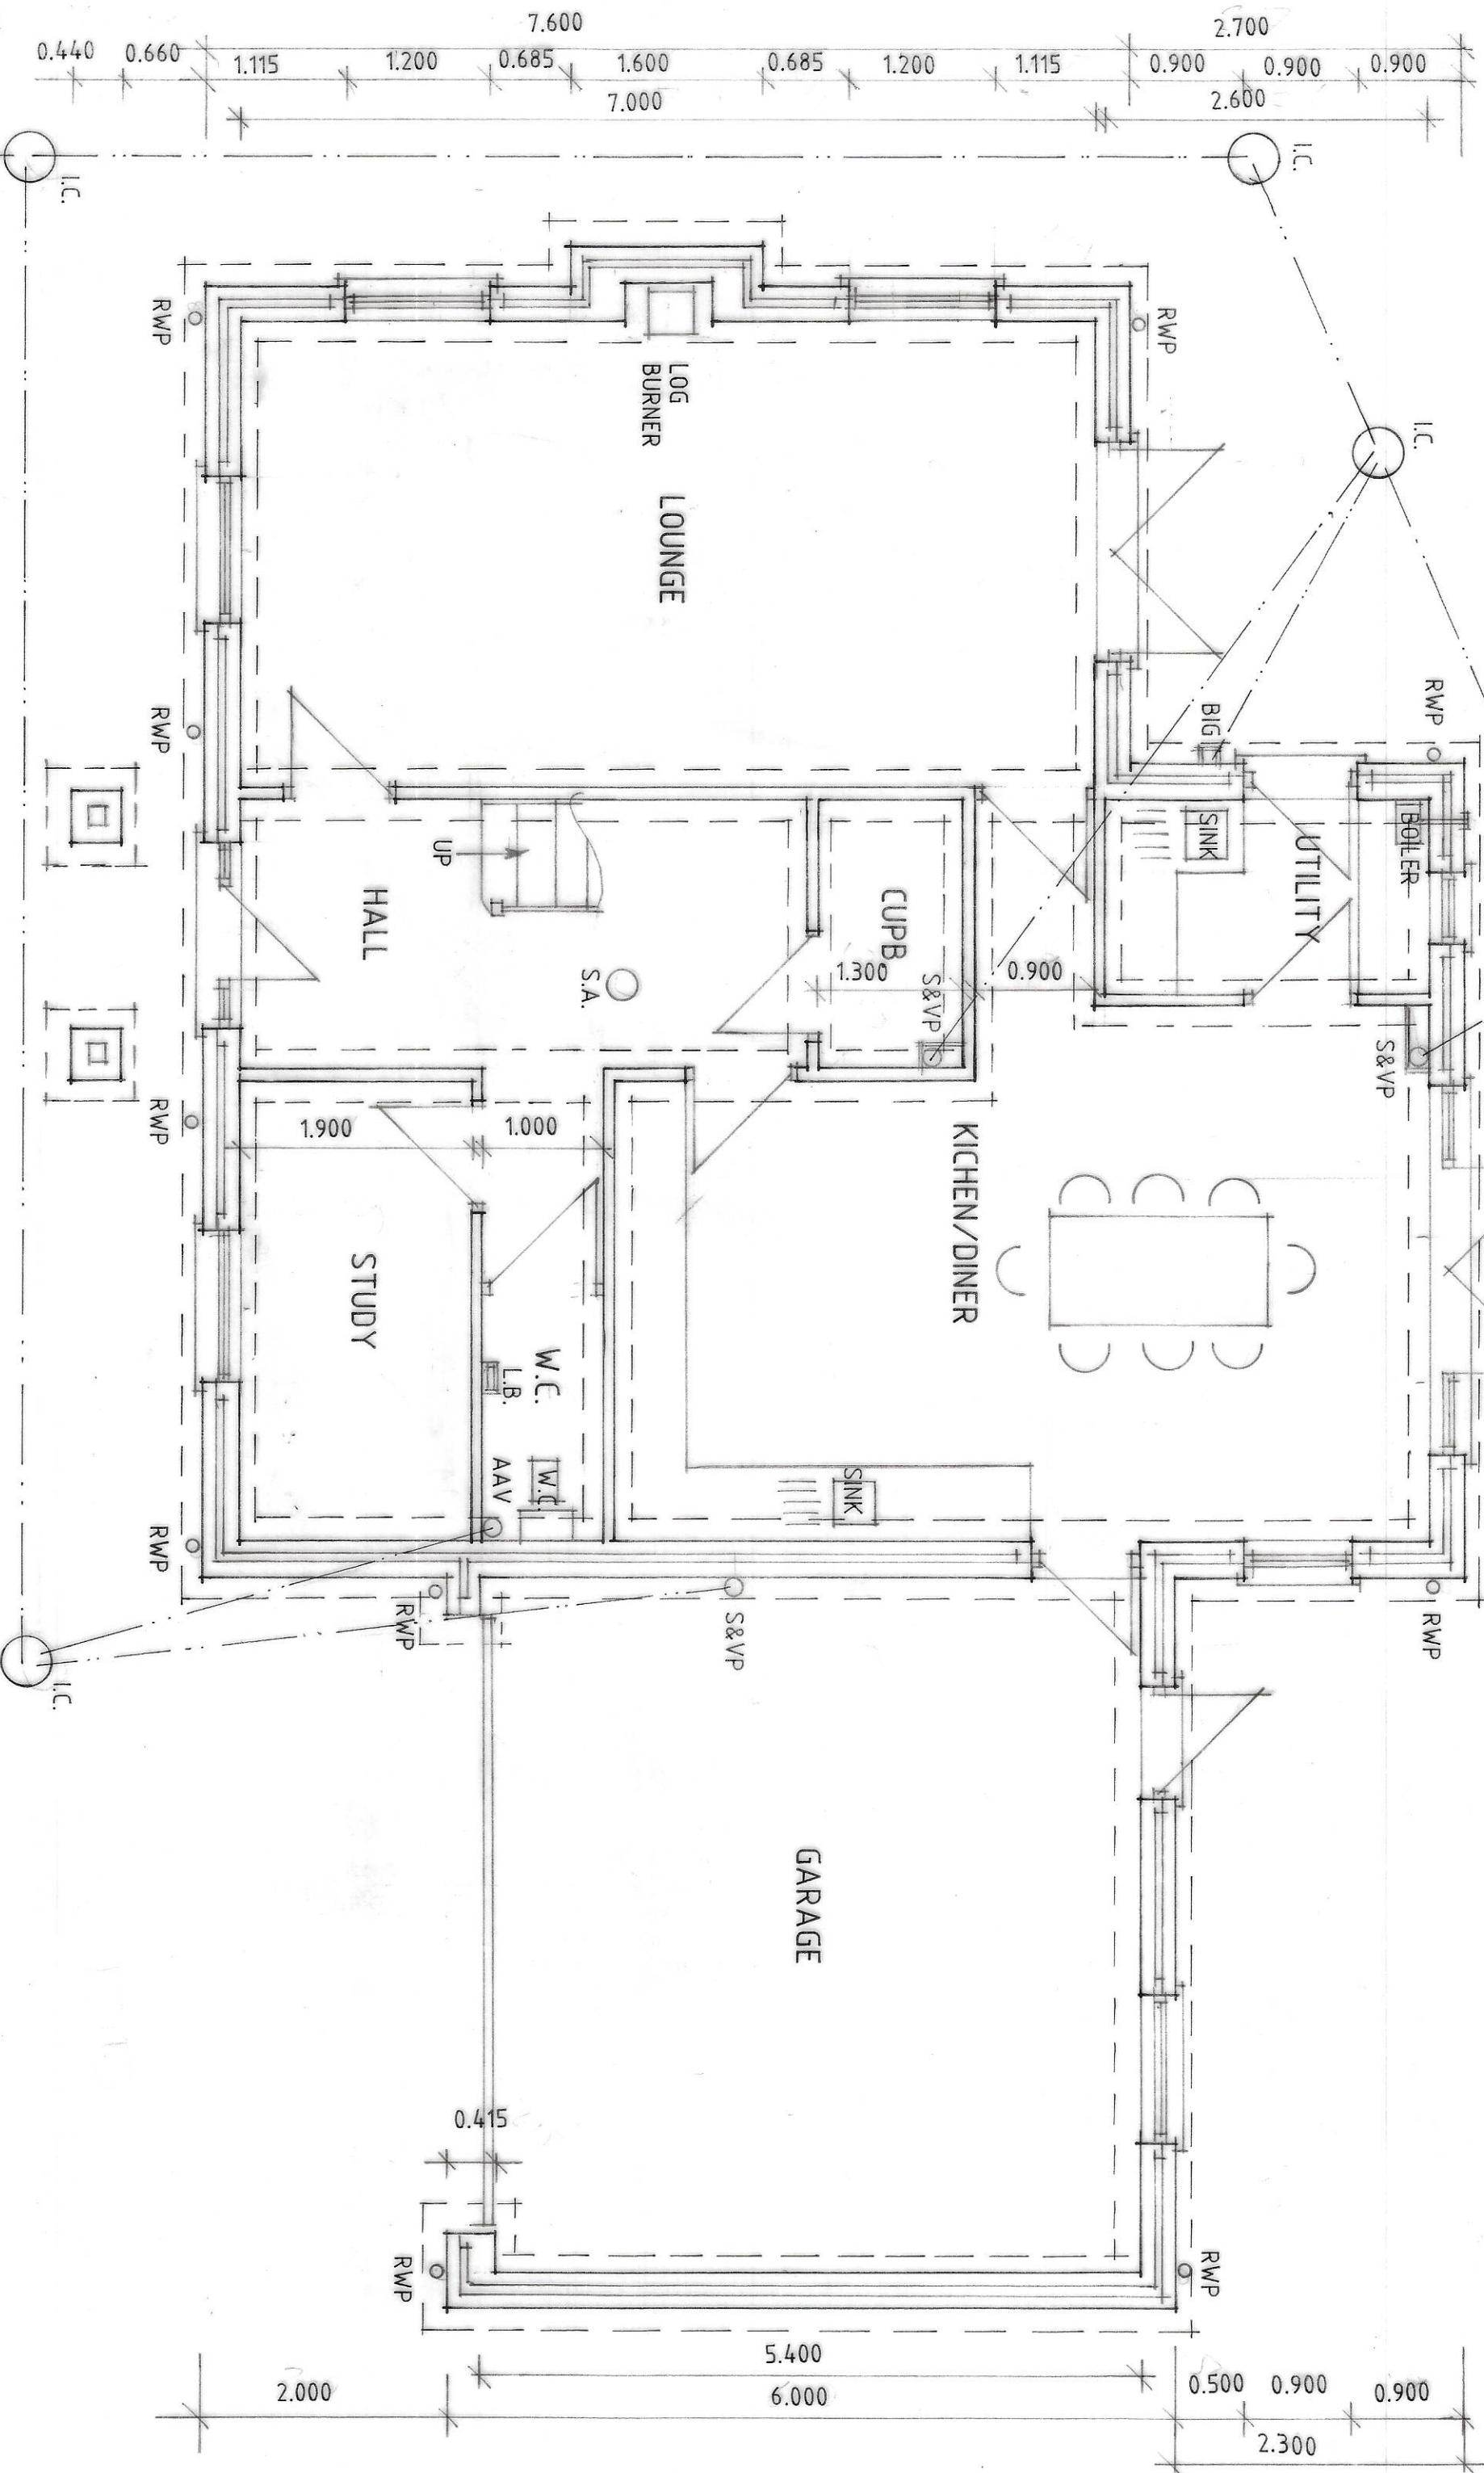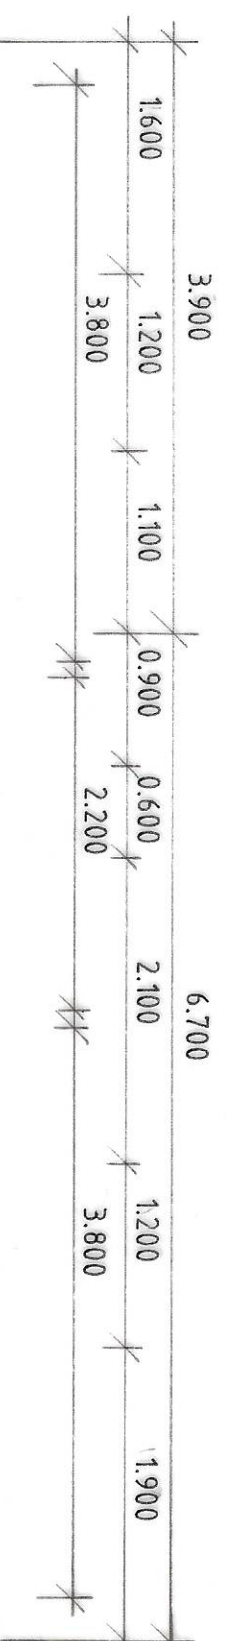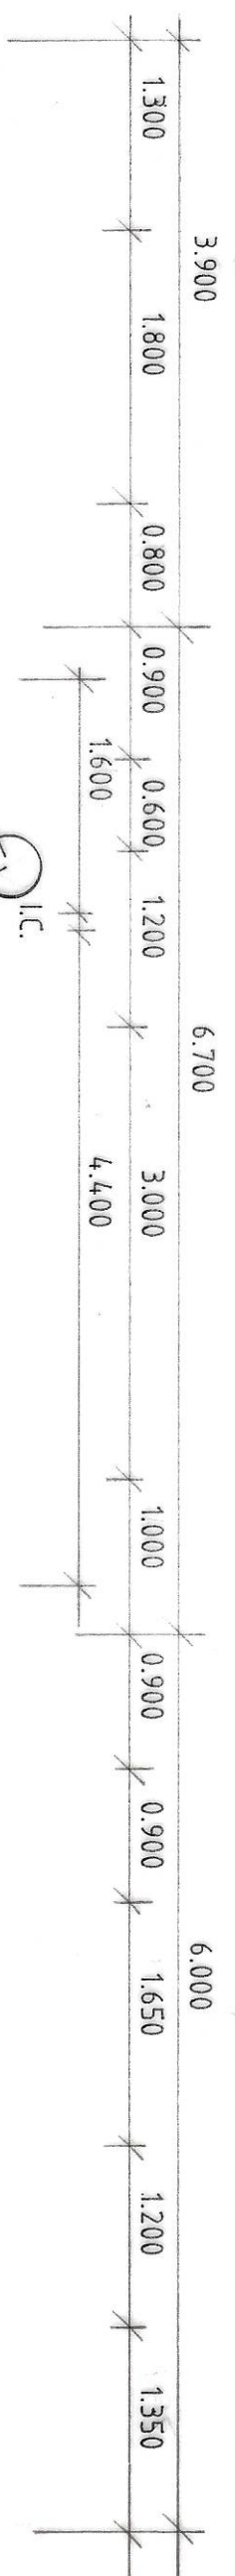

GROUND FLOOR PLAN

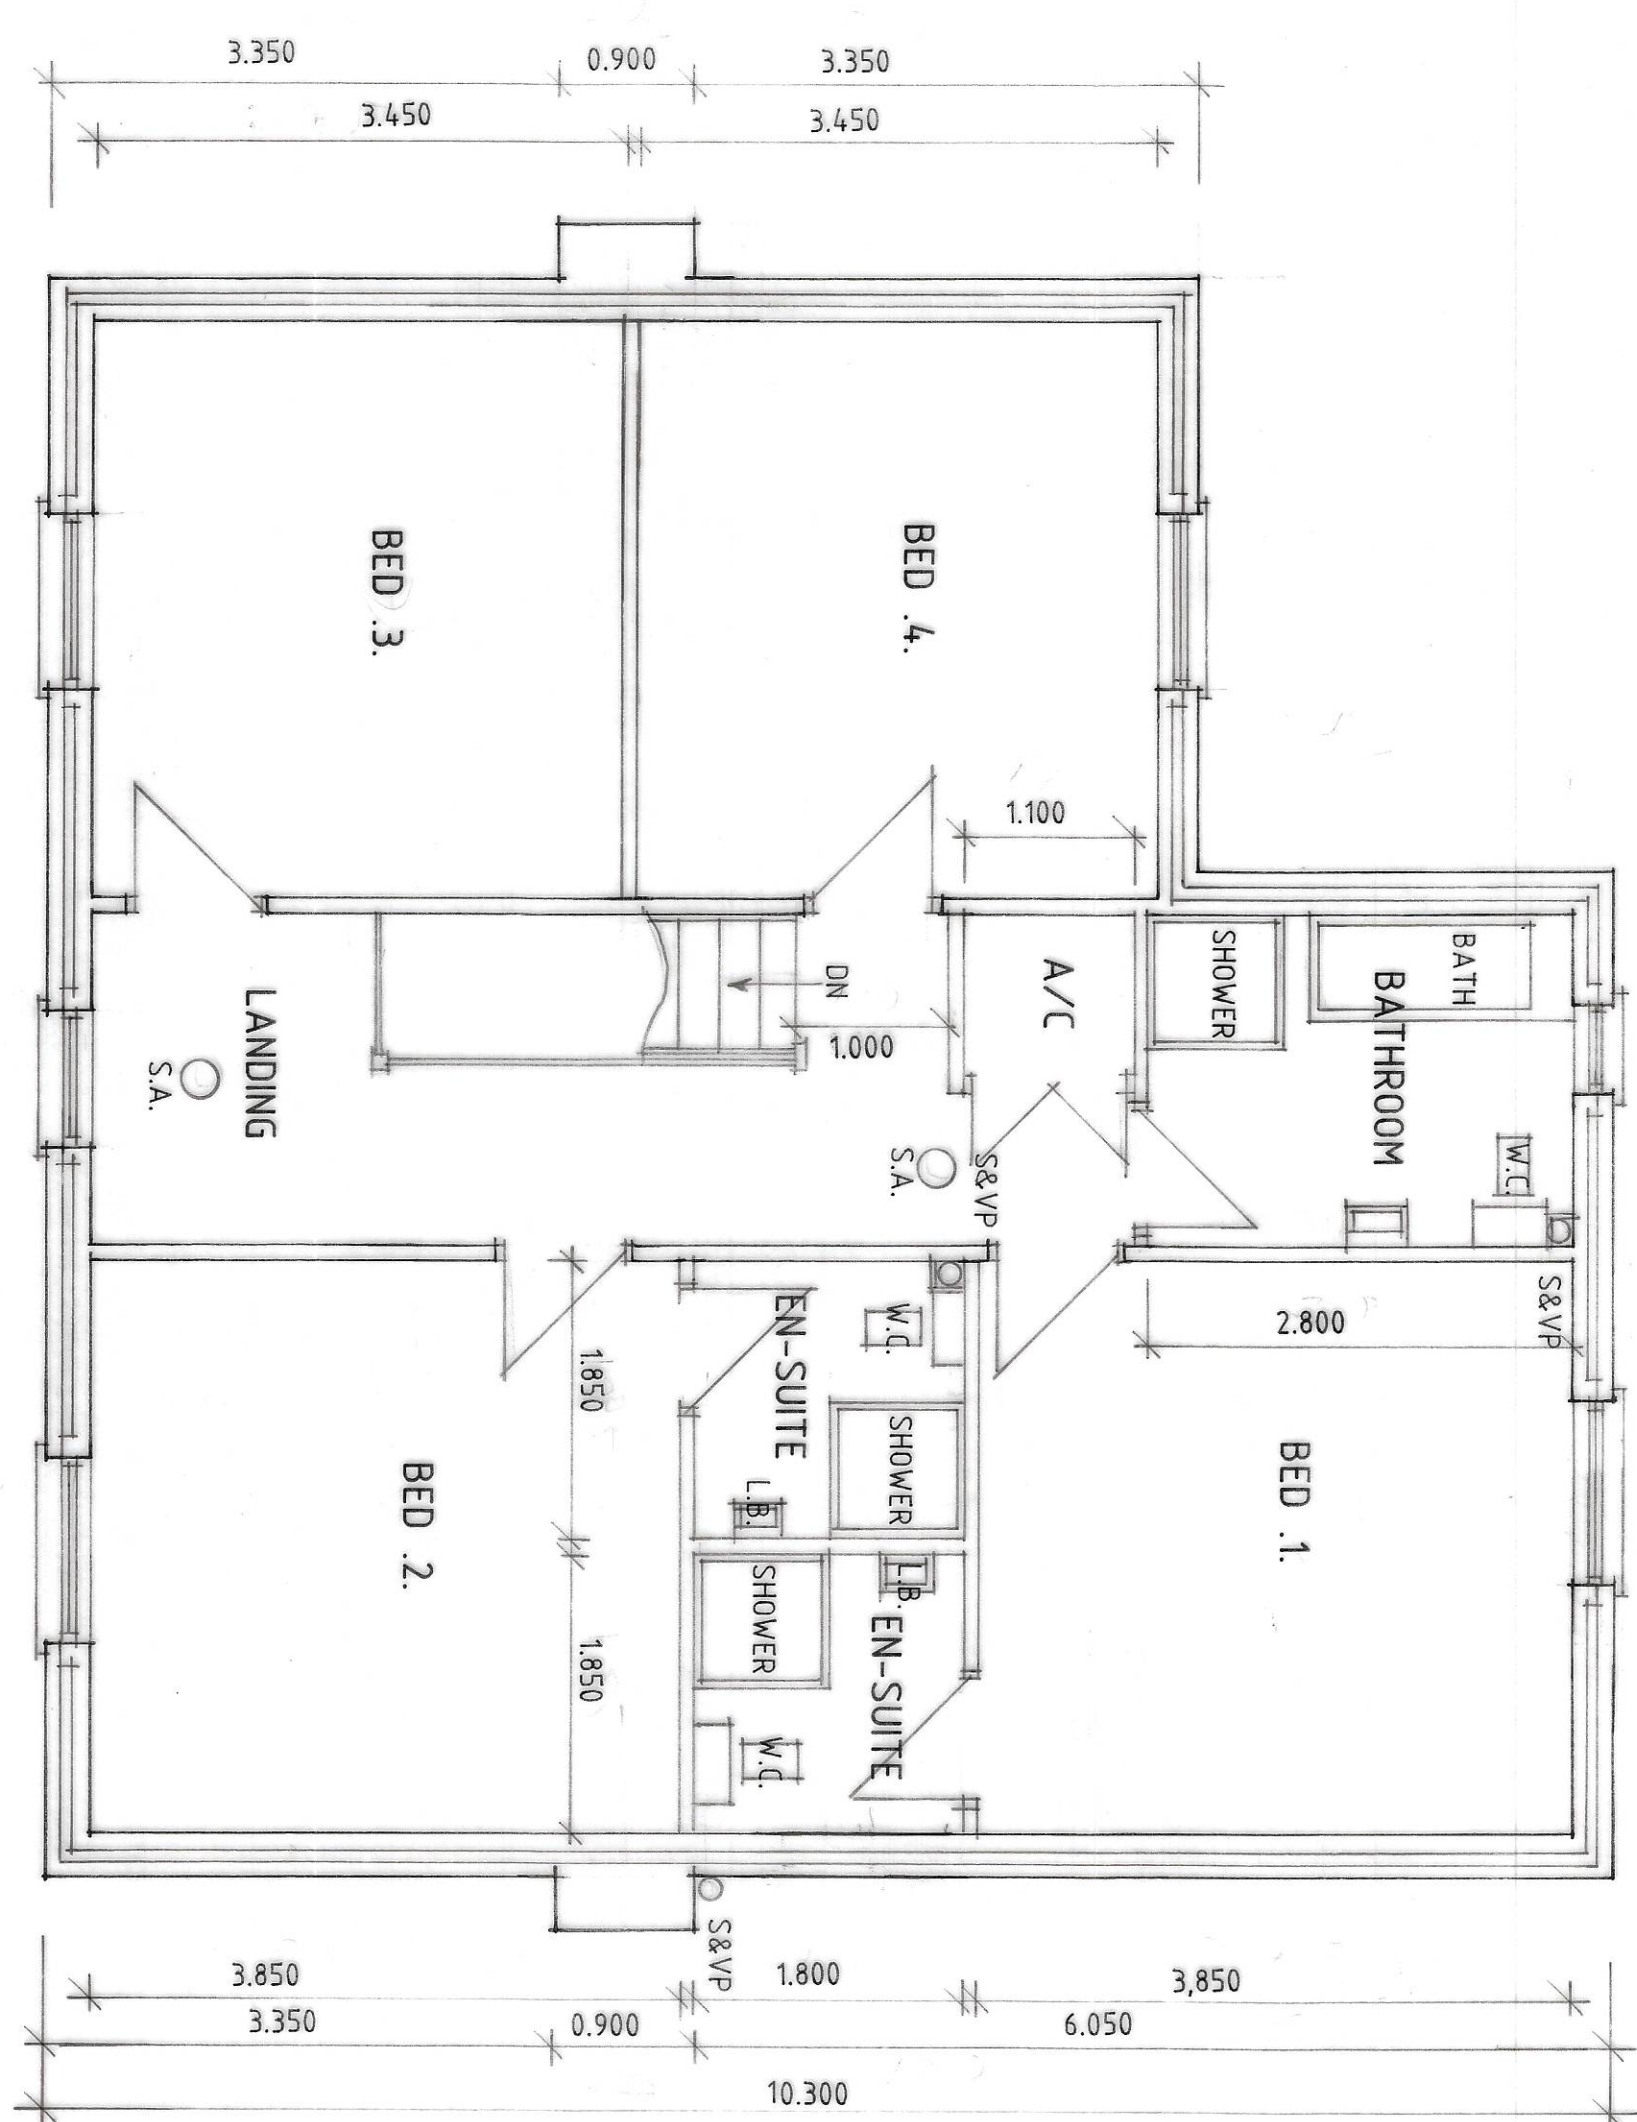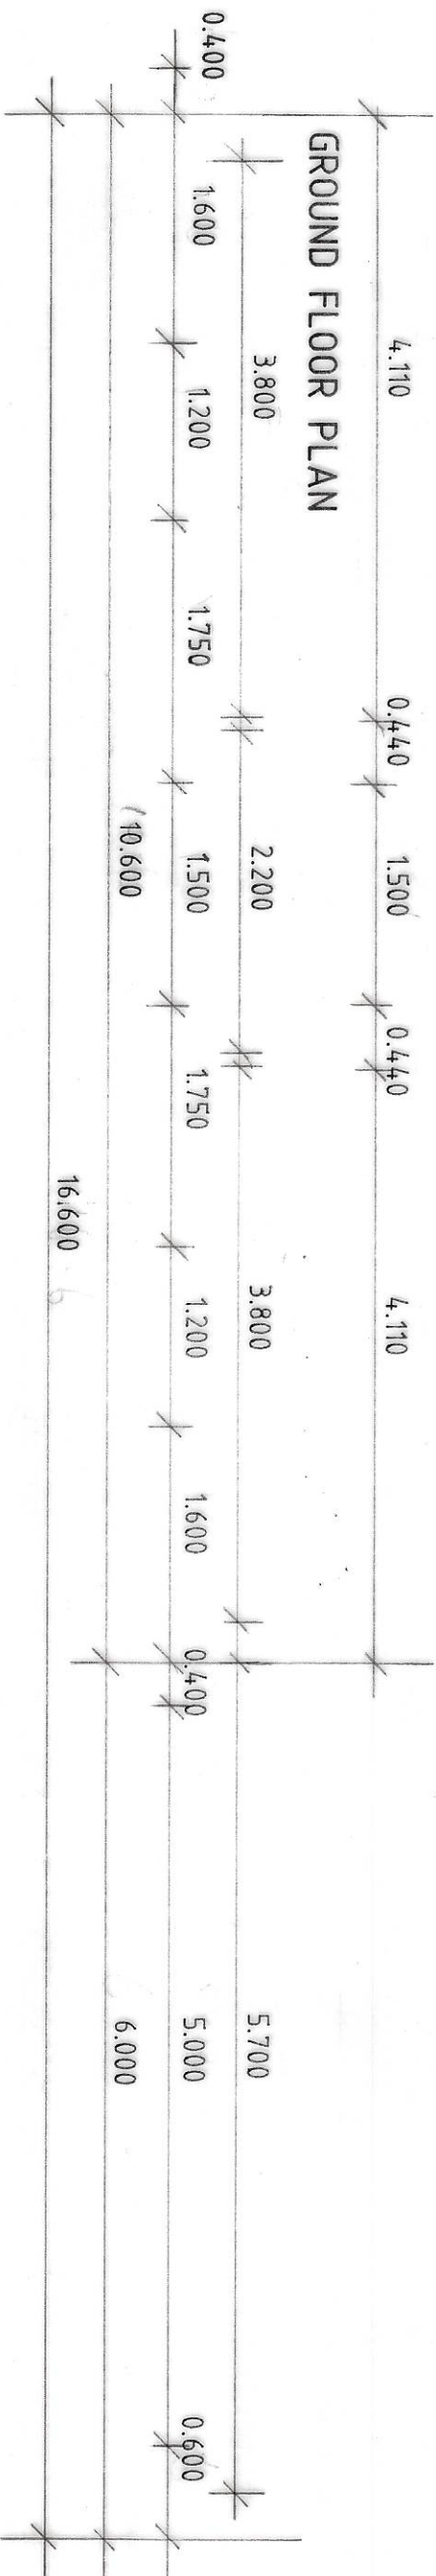

FIRST FLOOR PLAN

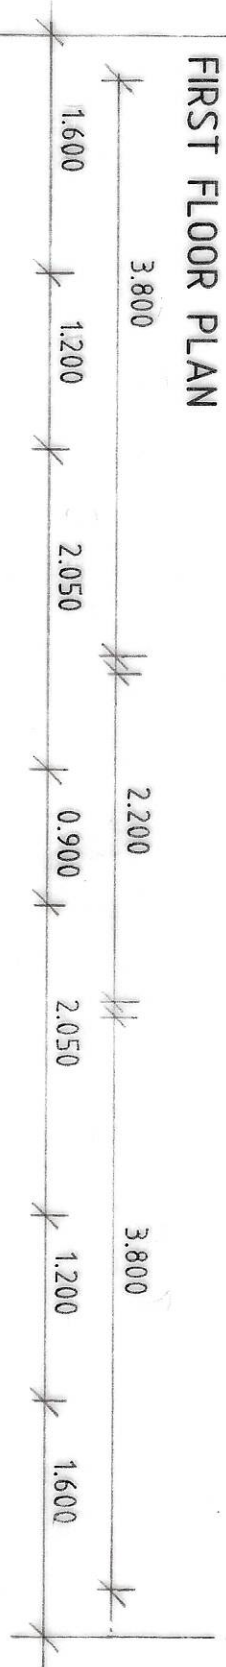

Status
CONSULTANTS IN ARCHITECTURE & PLANNING

B - INF. ADDED - 8.3.19
A - DESIGN ALTS - 11.2.19

PROPOSED 2No HOUSES &
GARAGES ADJ. WALNUT
COTTAGE, HALL GATE,
CHURCH END, FLEET FOR

MR. D. BARKER.

HOUSE/GARAGE

1:50 1:100 SD18-046/2

FEB-19 B. GILHAM.

2 Edinburgh Walk, Huddersfield,
Spenning Lane, REEF 70P
Tel: 01484 423433 Fax: 01484 429702

