




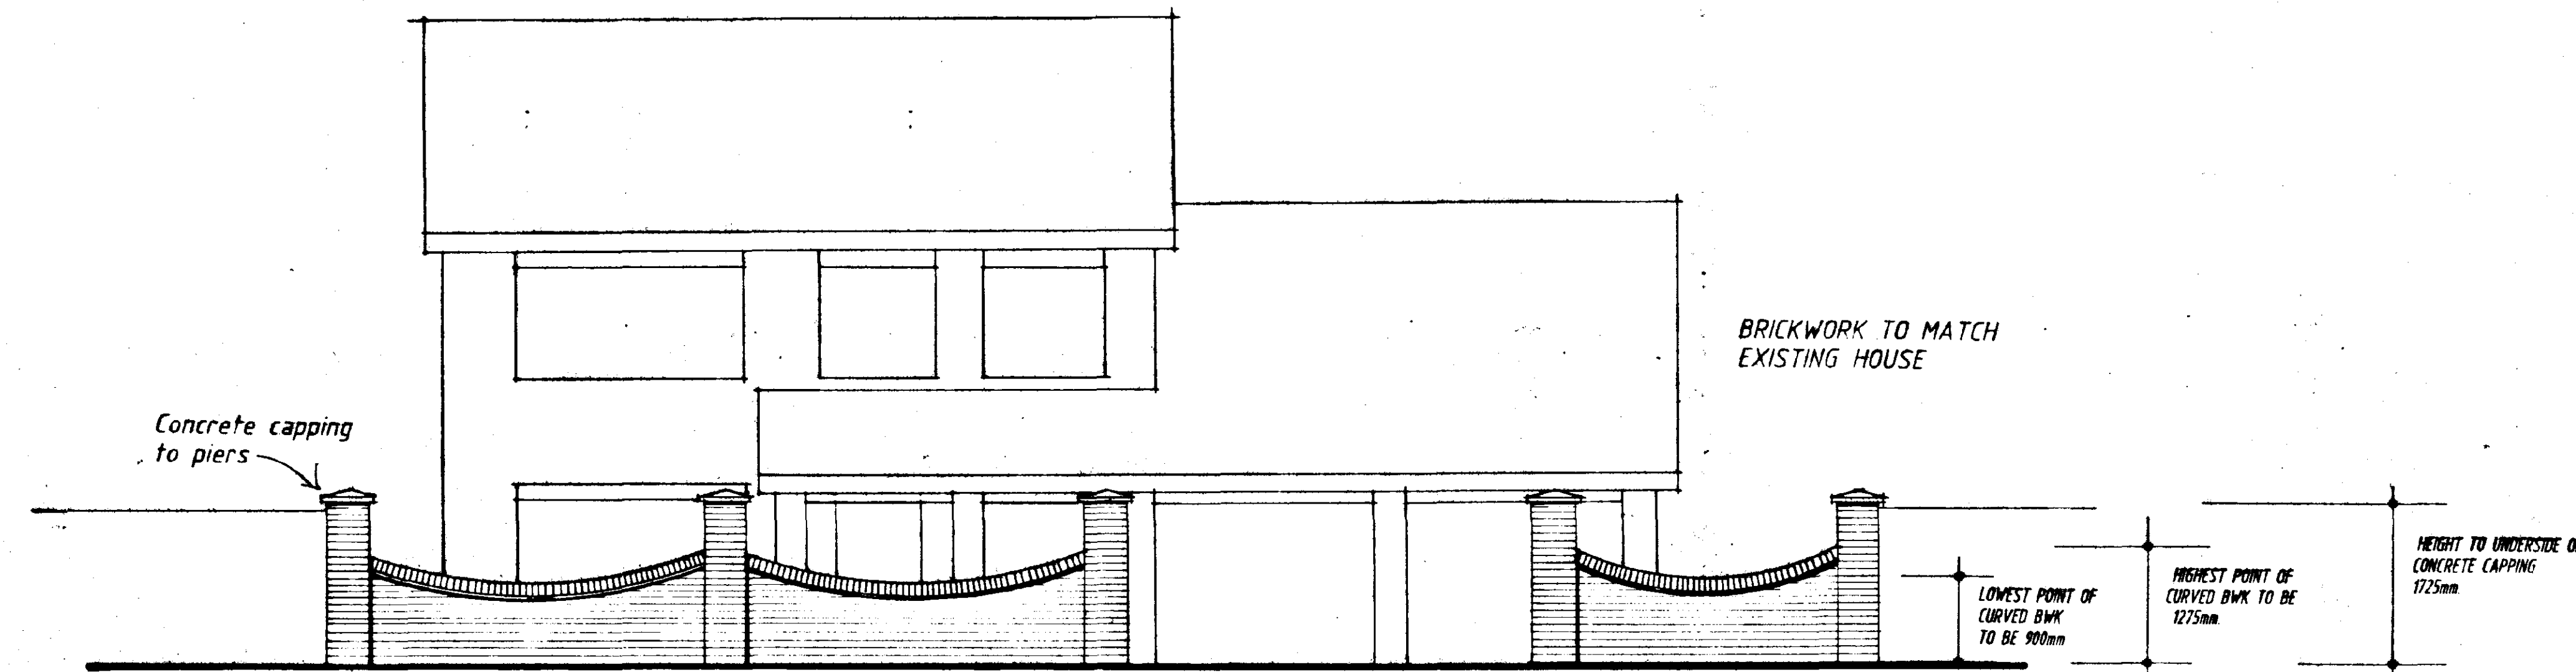

To top of curved wall provide brick-on-edge on 2nd course of file creasing bedded breaking joint.

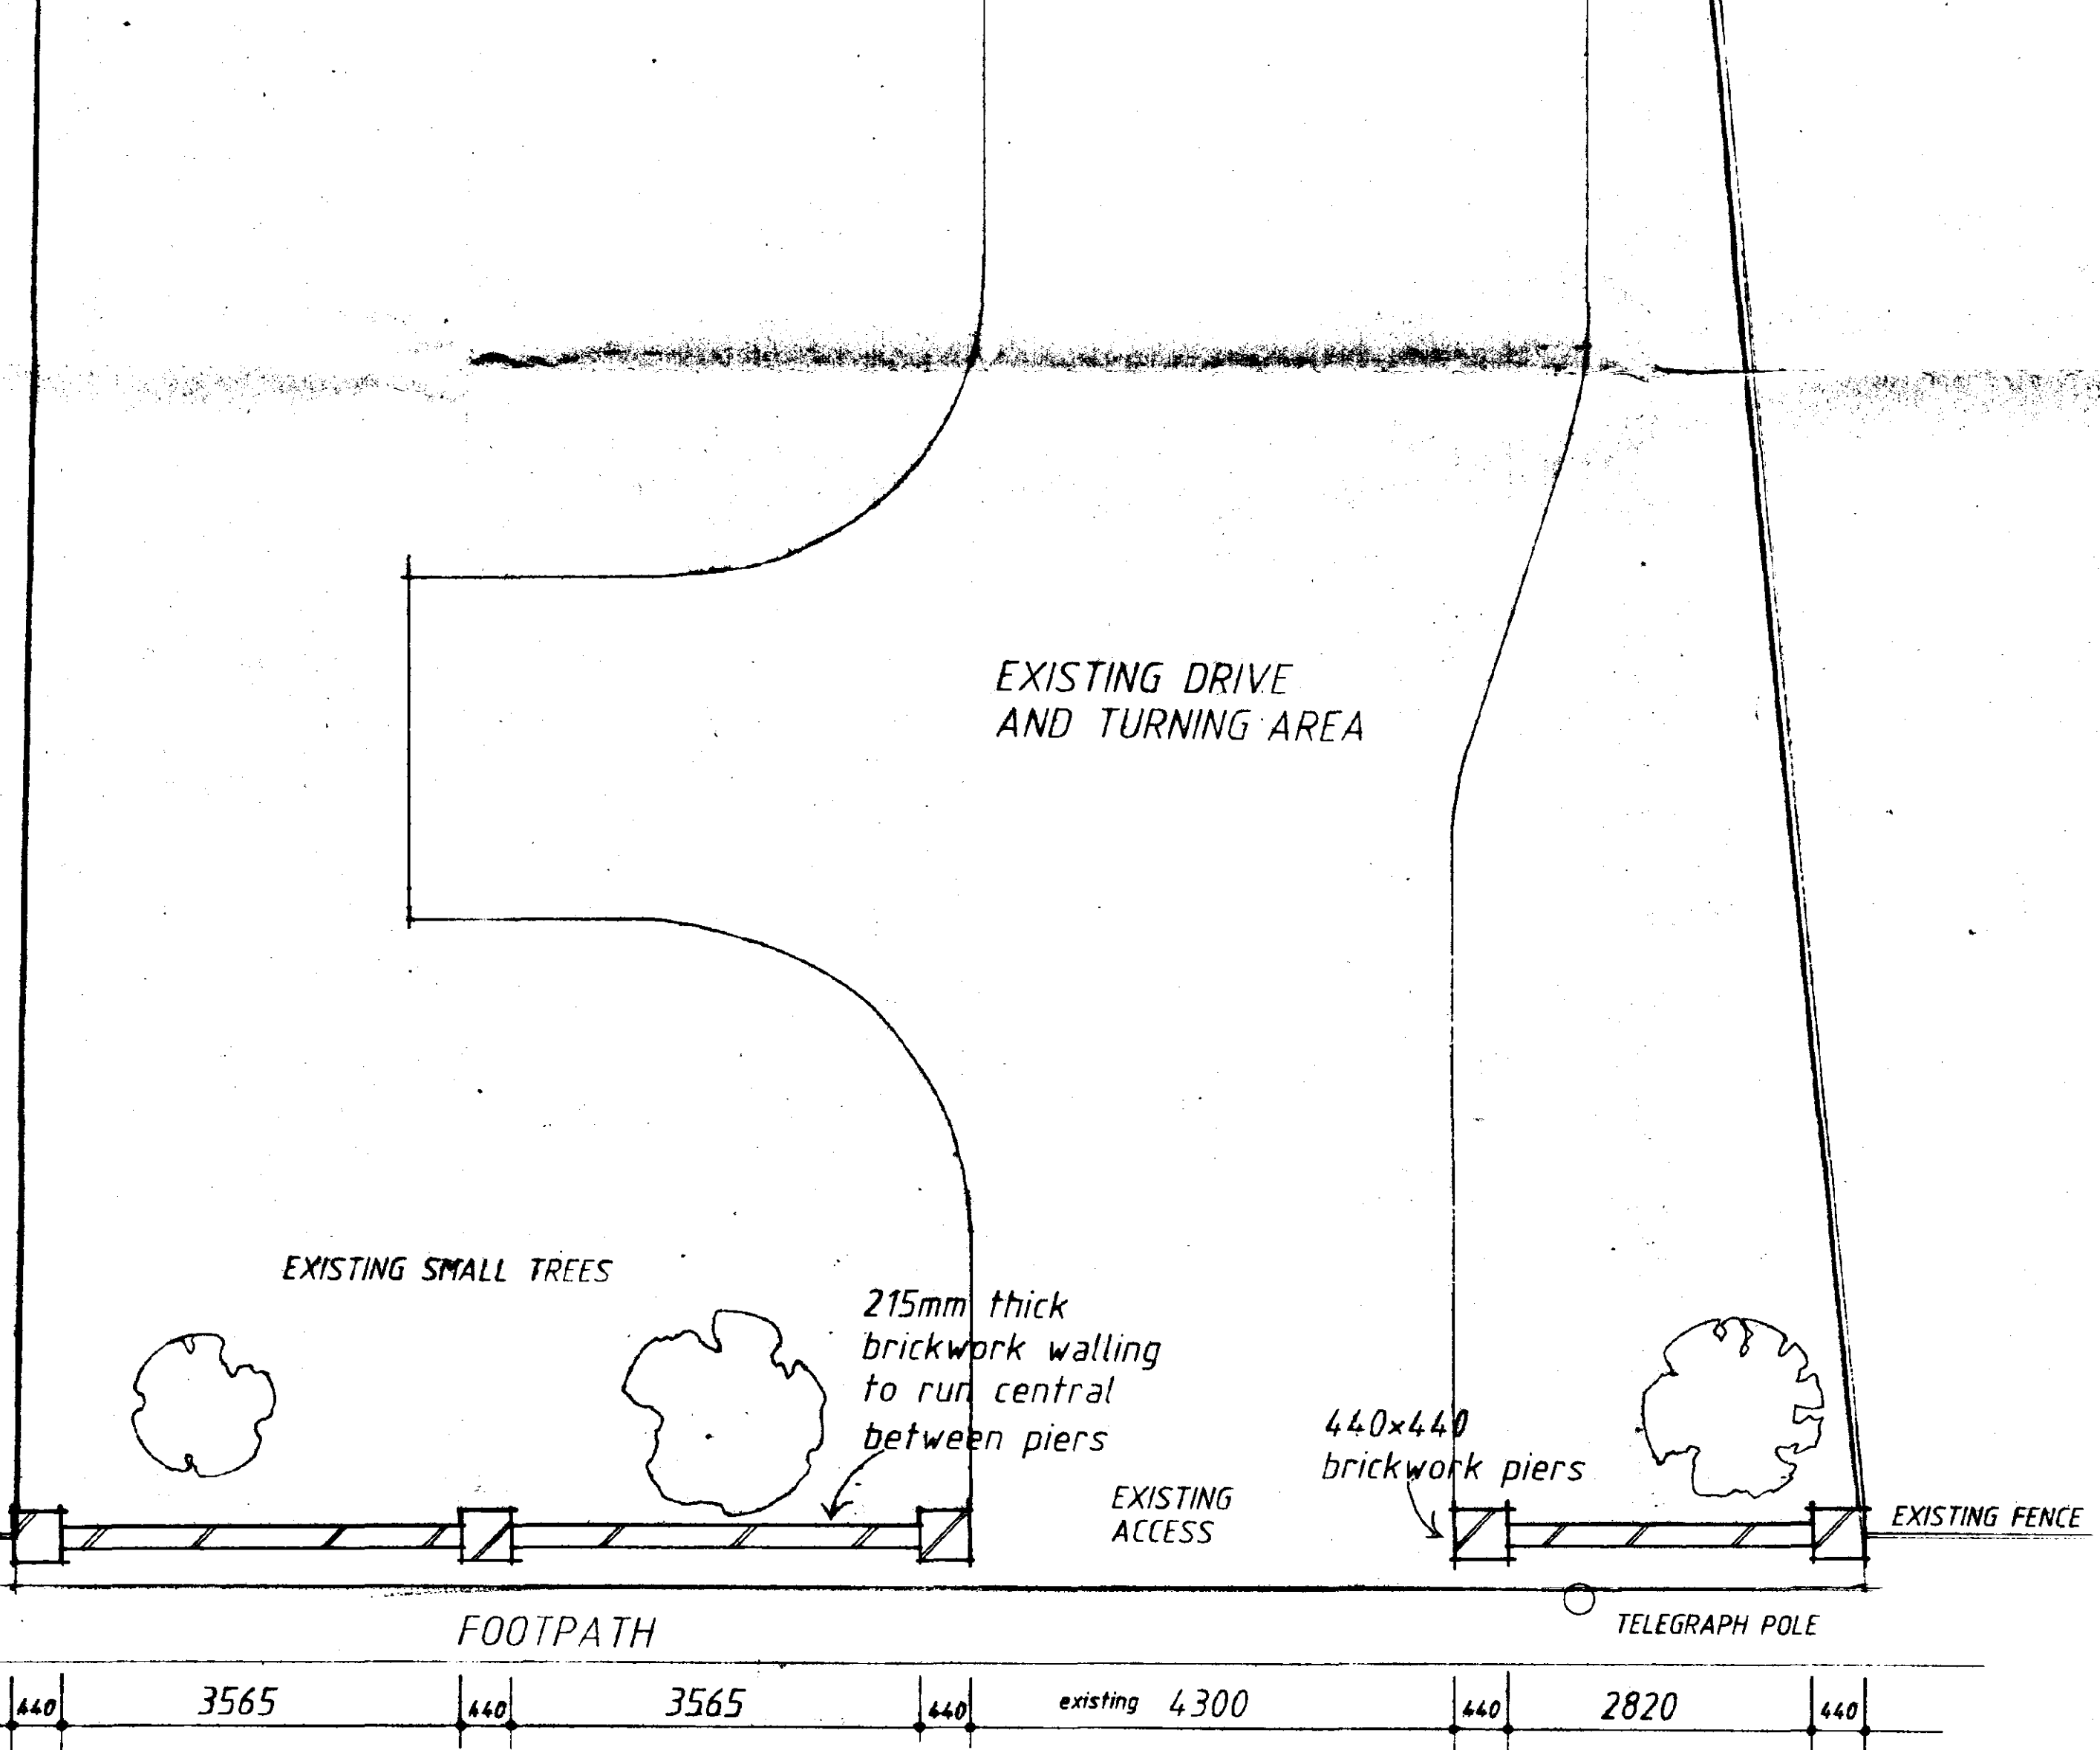

FLEET ROAD

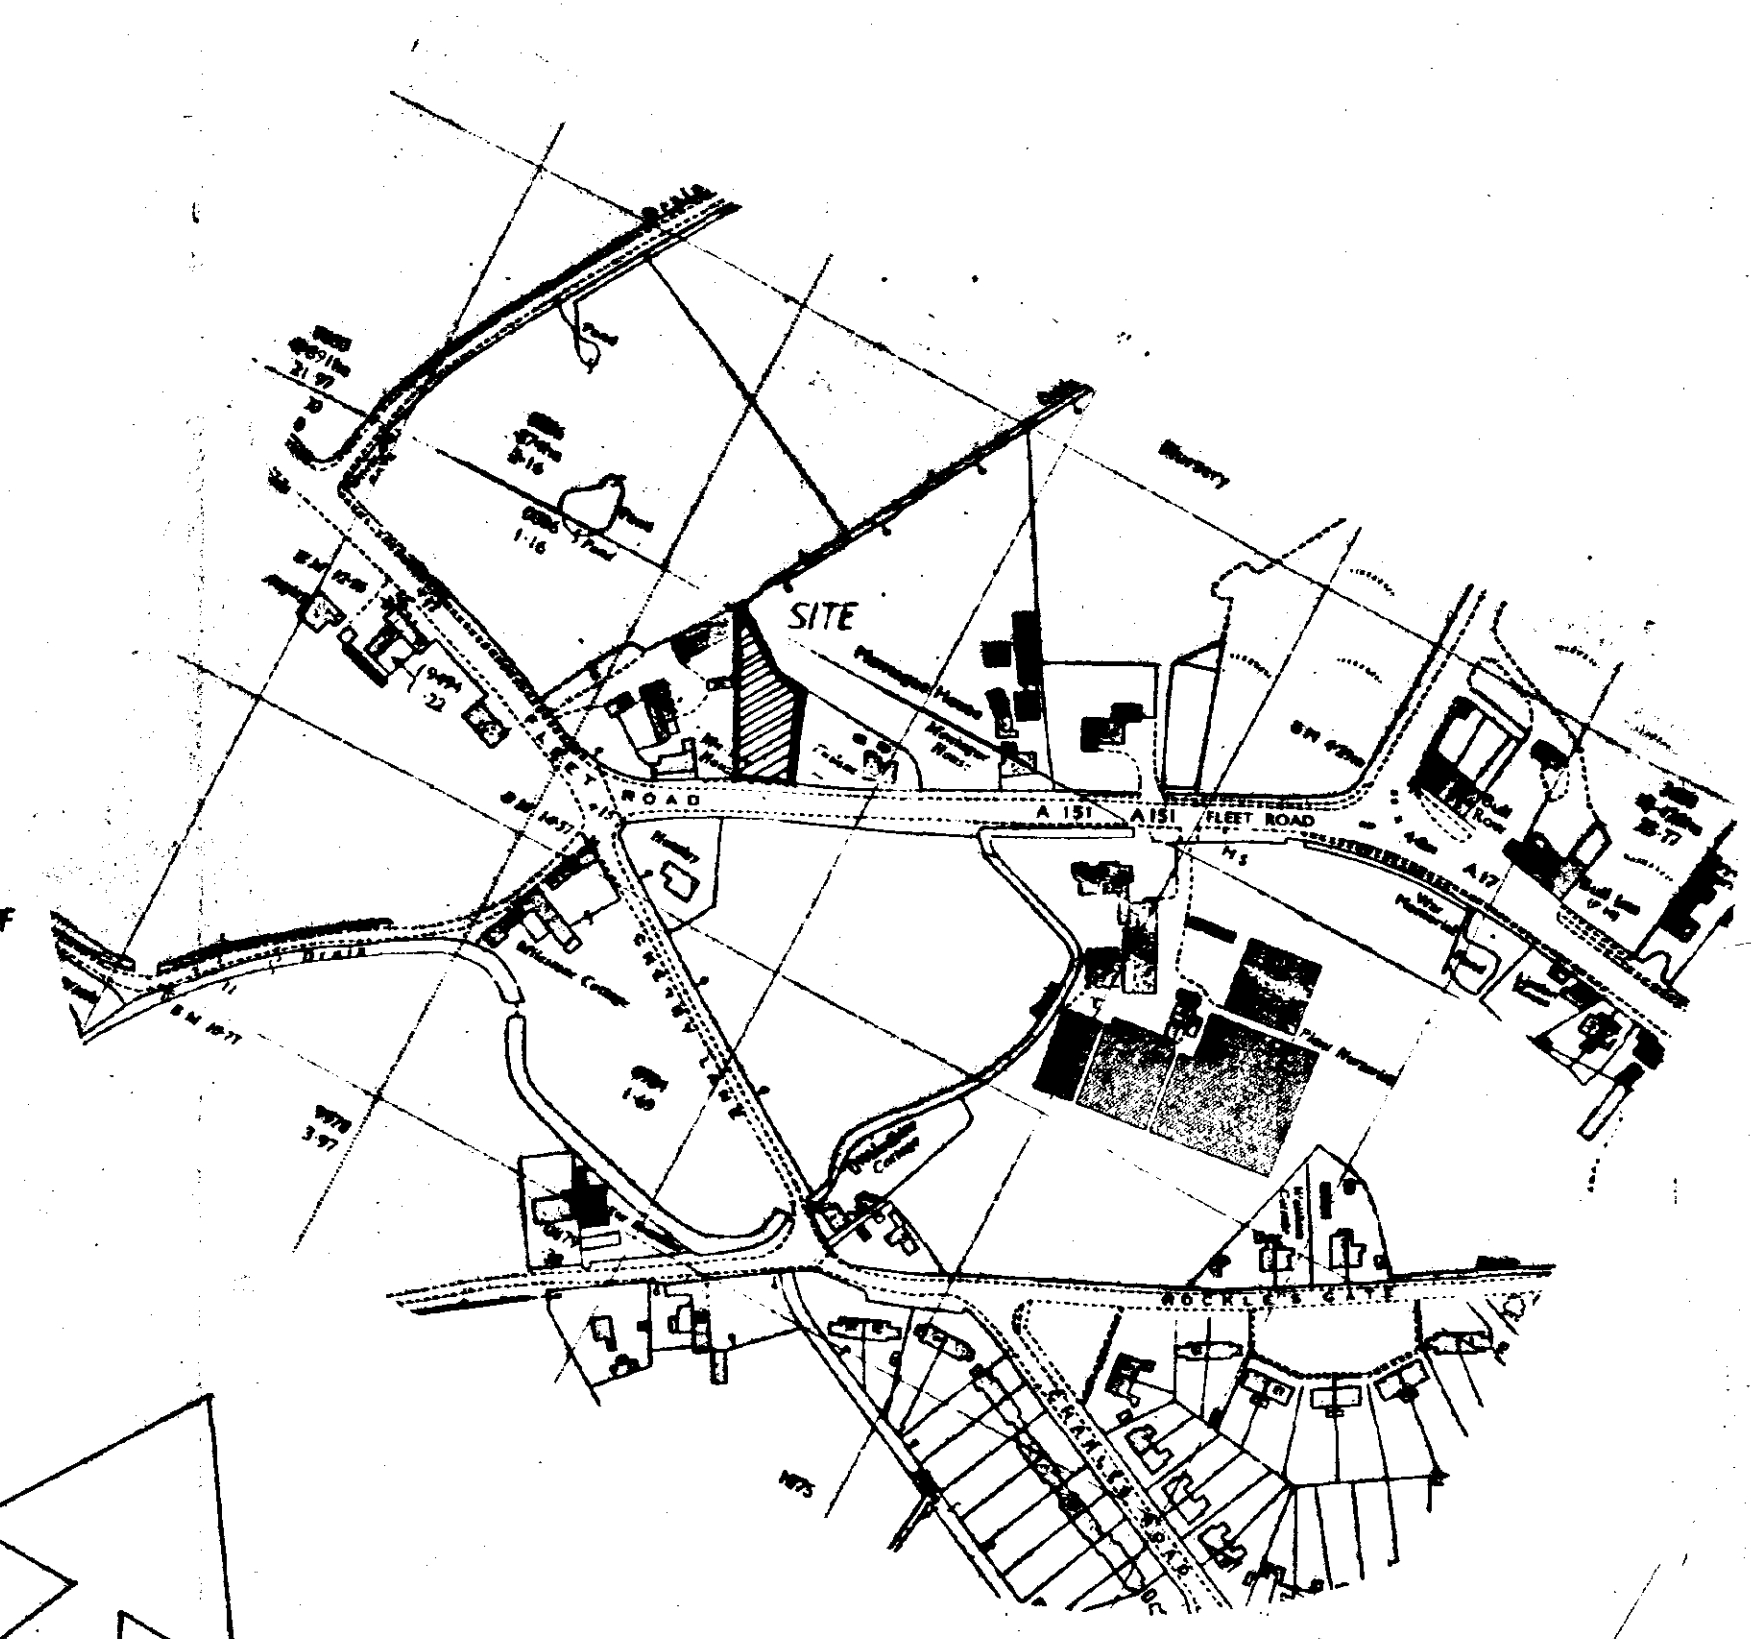

LOCATION PLAN

DESIGN Status CONSTRUCTION

SOUTH HOLLAND D.C.
PLAN DEPT.
22 SEP 1994
REF 0910/94

PROPOSED LOW FRONTAGE GARDEN WALLING TO 113 FLEET ROAD, FLEET, Lincs for

MR.P.GRAY

Scale- 1:50 1:2500
Date- SEP 94
Drawn- TC
Drg- no.

SC049/1

Status House, 4 Princes Street,
Holbeach, Lincs. PE12 7BB
Tel: 01406 424343 Fax: 01406 490702

DETERMINED
PLAN