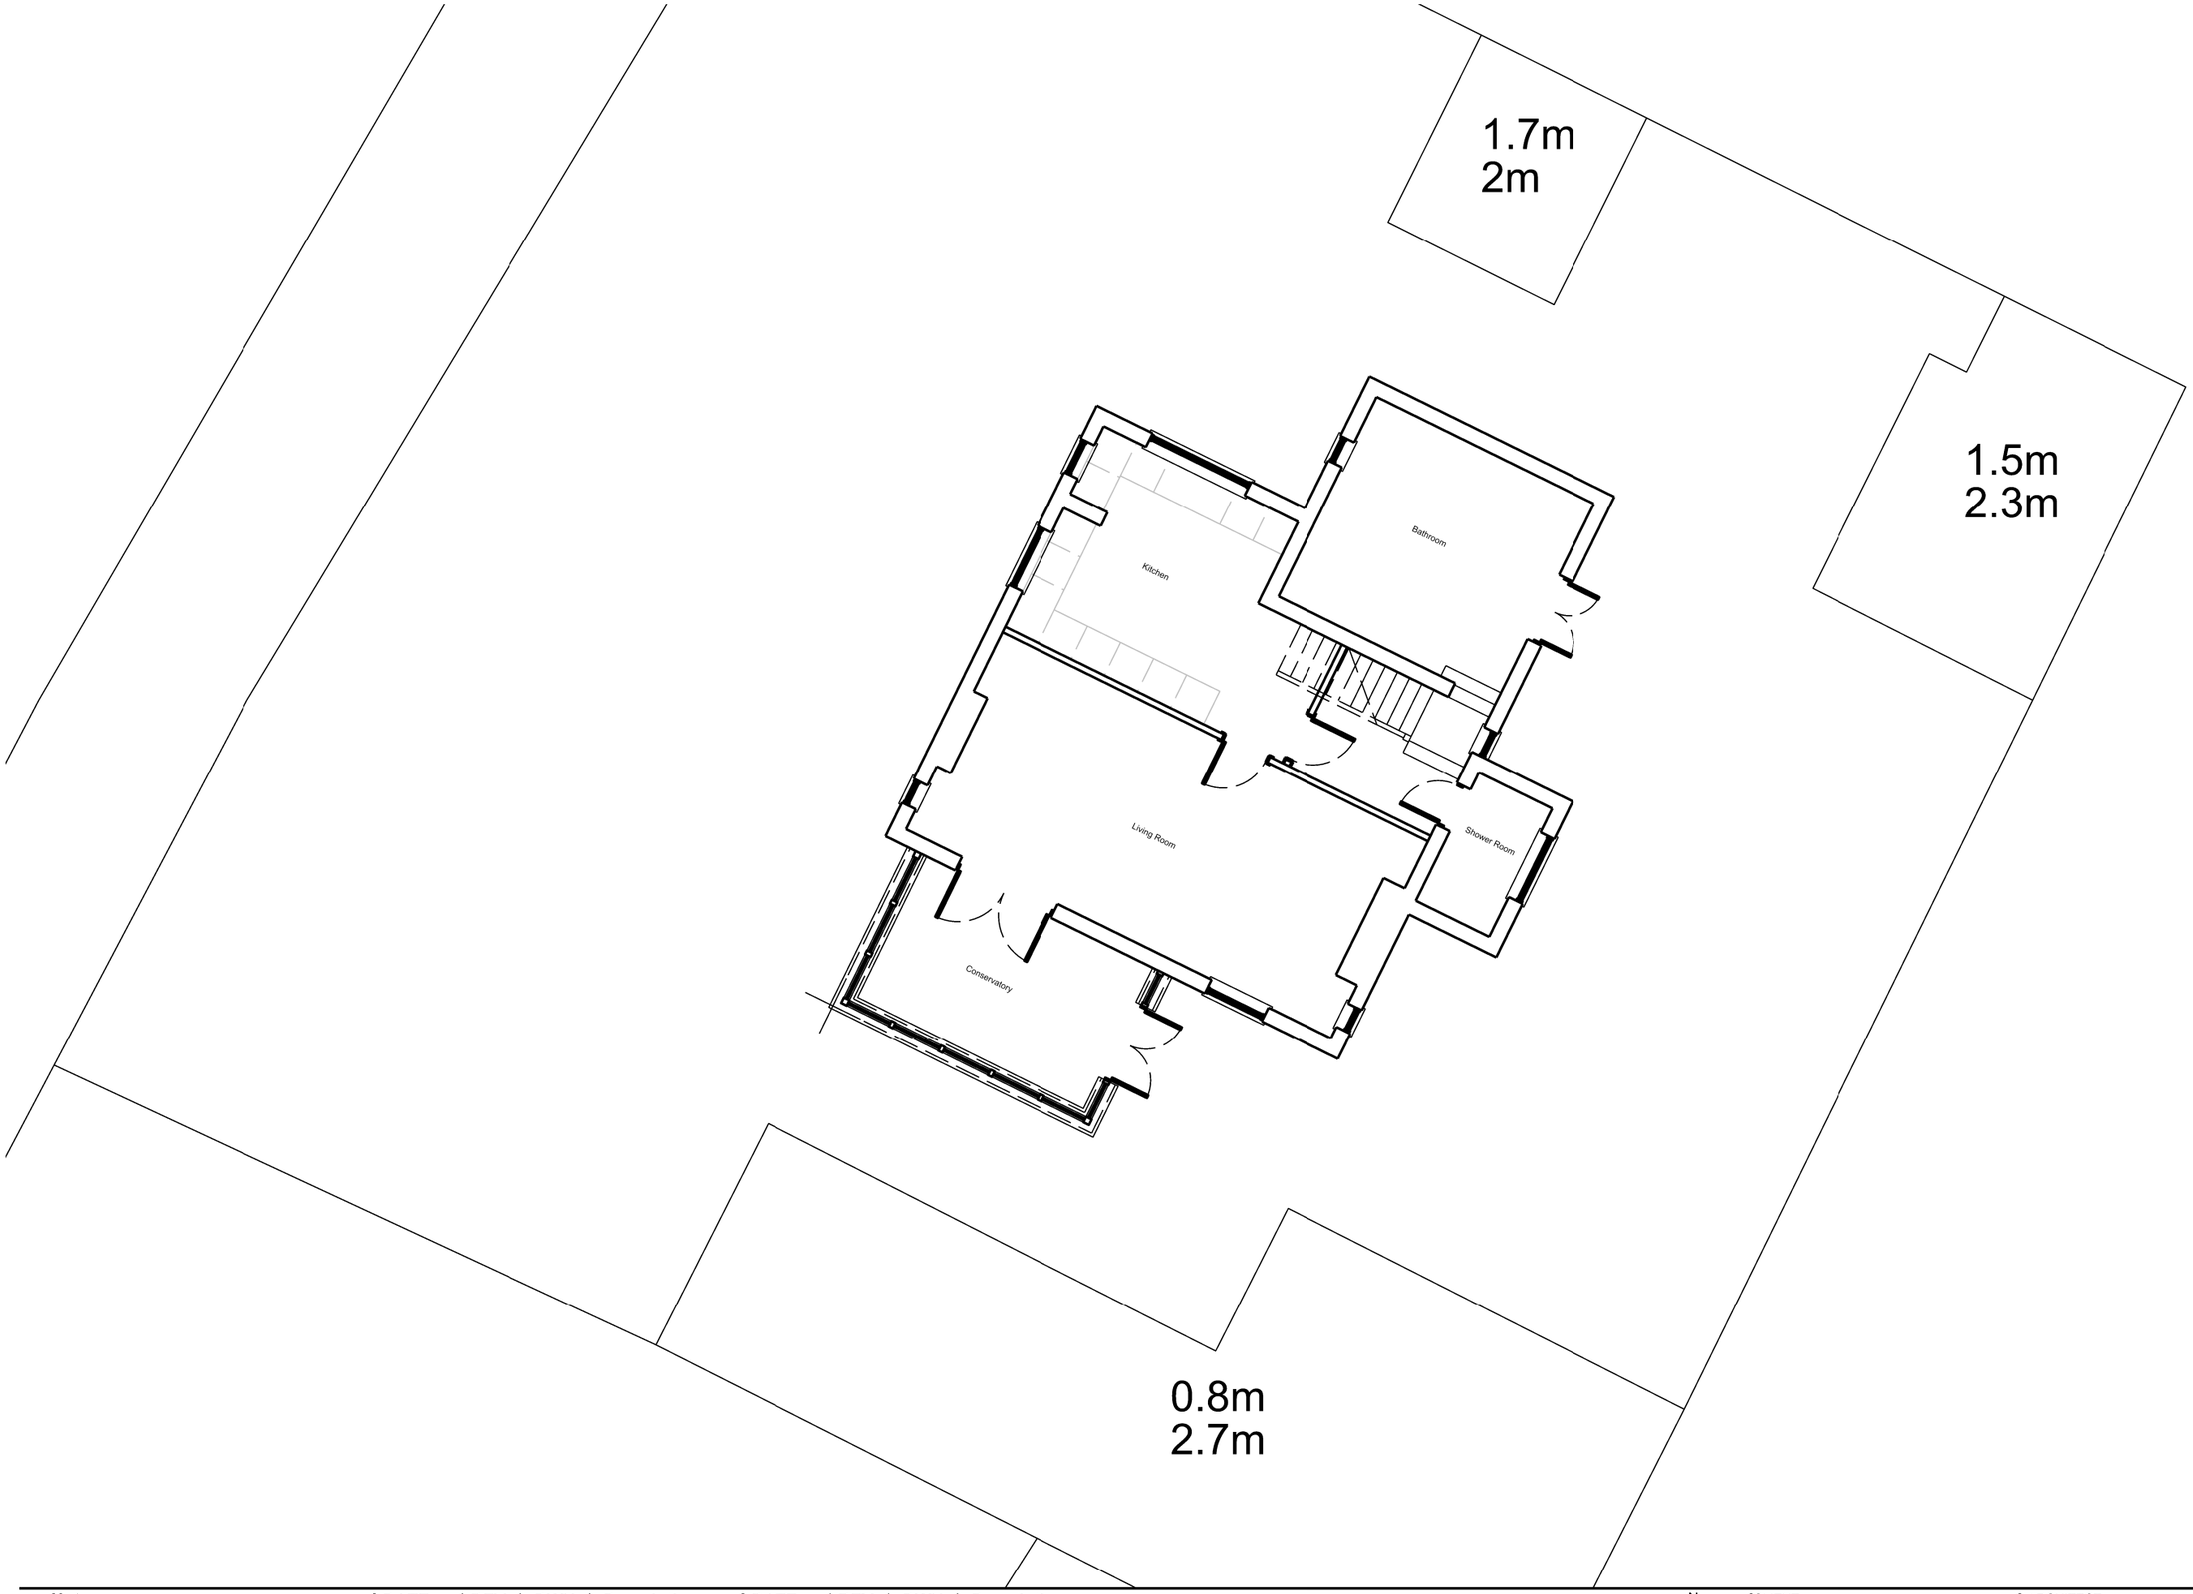


Notes	DATE	REV	DWN	Description	DATE	REV	DWN	Description
Do not scale from drawing use figured dimenions only	27/11/2023	_	KM	Issued for comment				
All Dimensions to be checked and confirmed by the contractor/ builder on site	15/10/2024	A	KM	Issued for Planning				

N

0m 1m 3m 5m

Scale Bar - 1:100 @ A3

CLIENT

Mr Ross Giles

PROJECT

Fleetwood House

ARCHITECT
Phi Architectural Design ltd
(PAD)

PHI ARCHITECTURAL DESIGN

e-mail:
ken.mwaniki@phiarchitecturaldesign.com

Tel: +44 7809575090

Drawing
Existing Ground Flcor Plan

Descripion
PLANNING

Scale(s)	Date	Drawn
1:100 @ A3	November 2023	KM

Job No	Drawing No	Revision
165	A_100	A