




RICS
Regulated by RICS




cabe
chartered association
of building engineers

0 10m 20 30 40 50m

Scale

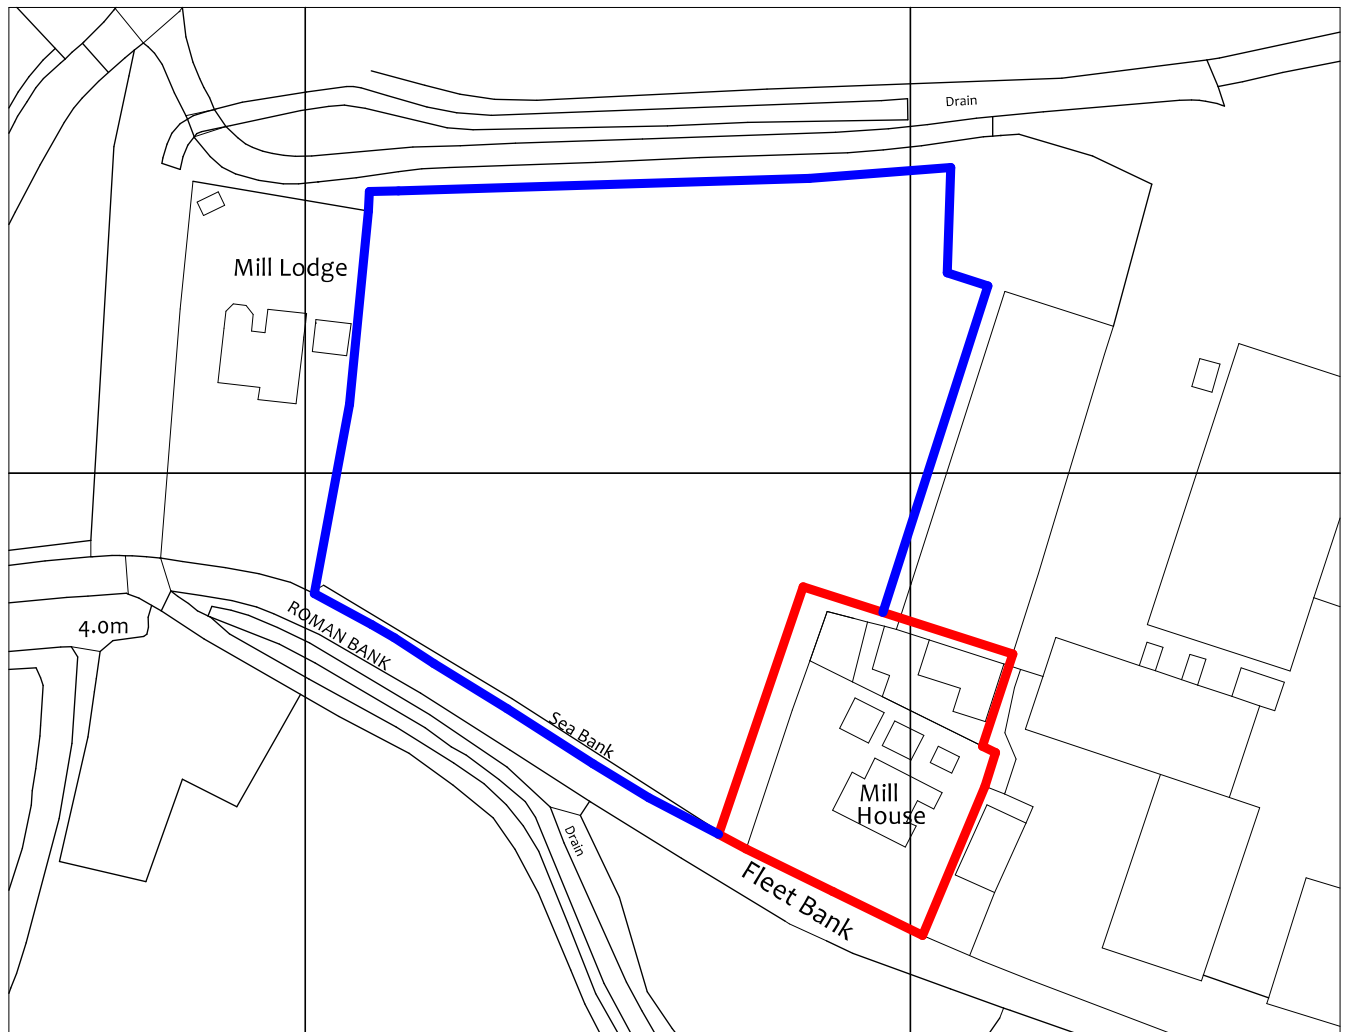

(c) Crown Copyright and database rights 2019. Ordnance Survey Licence 100031961
Reproduction in whole or in part is prohibited
without the prior permission of Ordnance Survey.

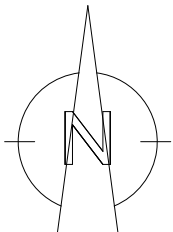

Villeneuve - Basin Road - Outwell
Norfolk - PE14 8TQ

01945 772550

01223 969427

www.angliabuildingconsultants.co.uk
info@angliabuildingconsultants.co.uk

Issue: For Planning Approval

Site: Mill House, Fleet Bank,
Fleet, Spalding, PE12 8LW

Project: Extension and alteration to dwelling,
extension to stables and building of a
garage and store

Drawing: Title: Location Plan

Client: Mr and Mrs Lane

Date: August 2019

Scale: 1:1250 At: A4

Drawing Number: 19-1876-1