
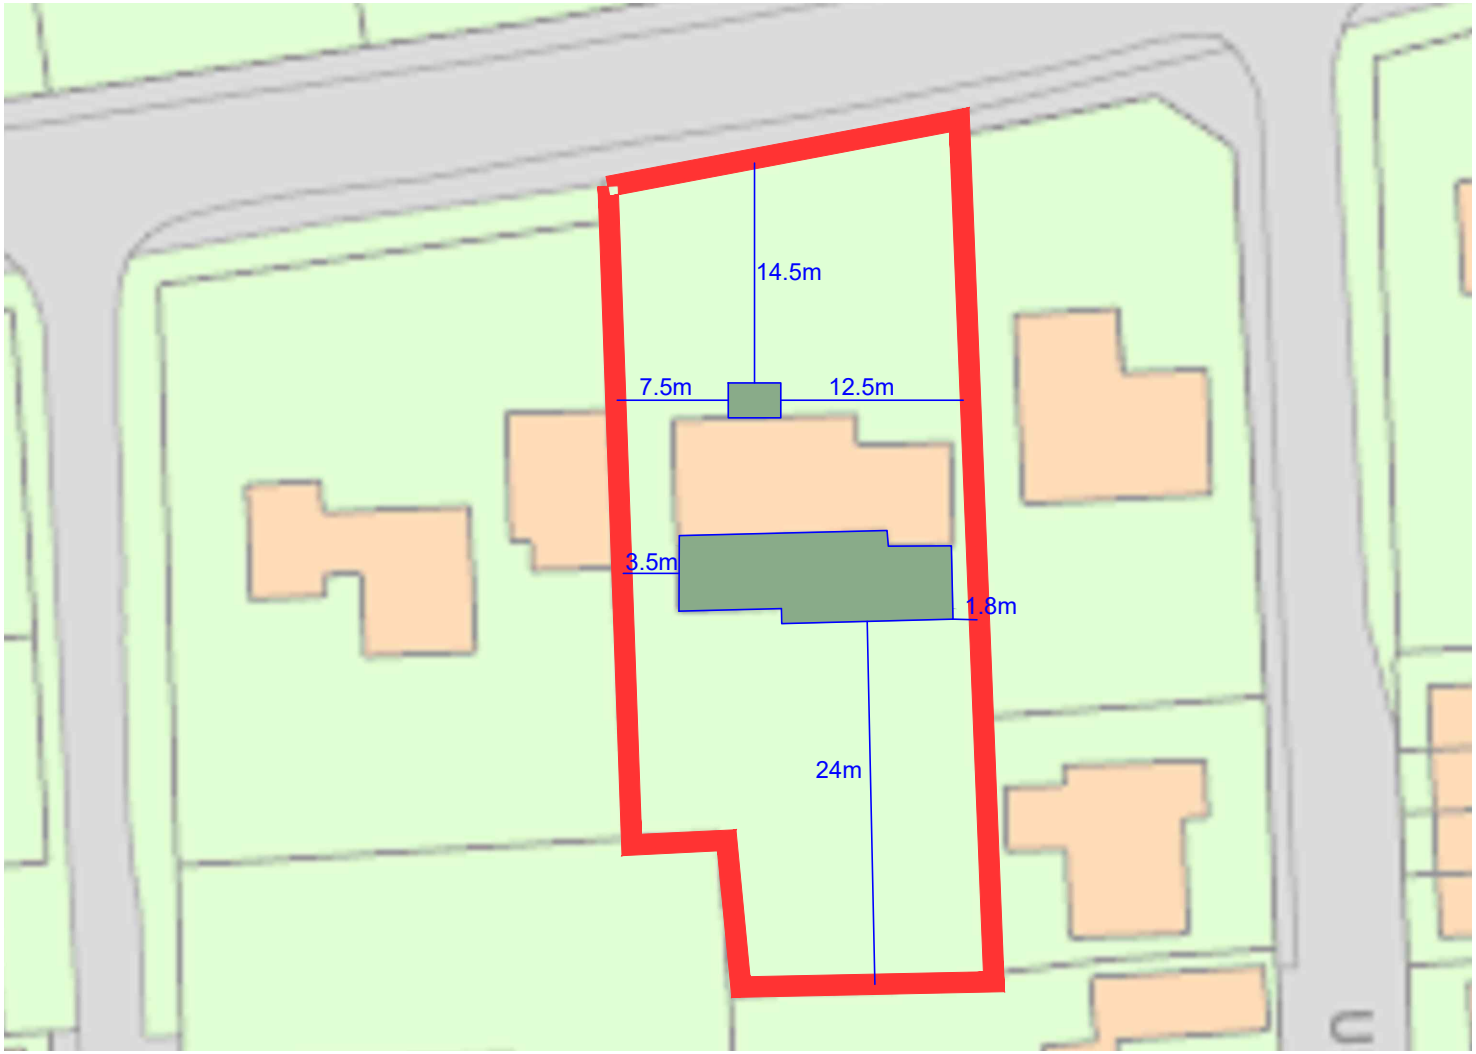


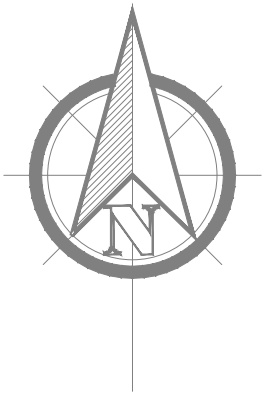

1 Site Block Plan
1:500

Client:
MR & MRS Vijayaratnam

Project:
24 FLEET ROAD
HOLBEACH
PE12 8LA

Drawing Title:
SITE BLOCK PLAN

Project No:	Drawing No:	REV.	Paper Size:
19_1319	BP	-	A4

DATE	SCALE	DRAWN	CHECKED
DEC 2019	1:500		AF

WORK STAGE:

[ ] Concept Design
[X] Planning Application
[ ] Building Regulations
[ ] Tender Issue
[ ] Contract Issue
[ ] Working drawings

architecture + consultation + PM

CPS ARCHITECTURE & DESIGN