
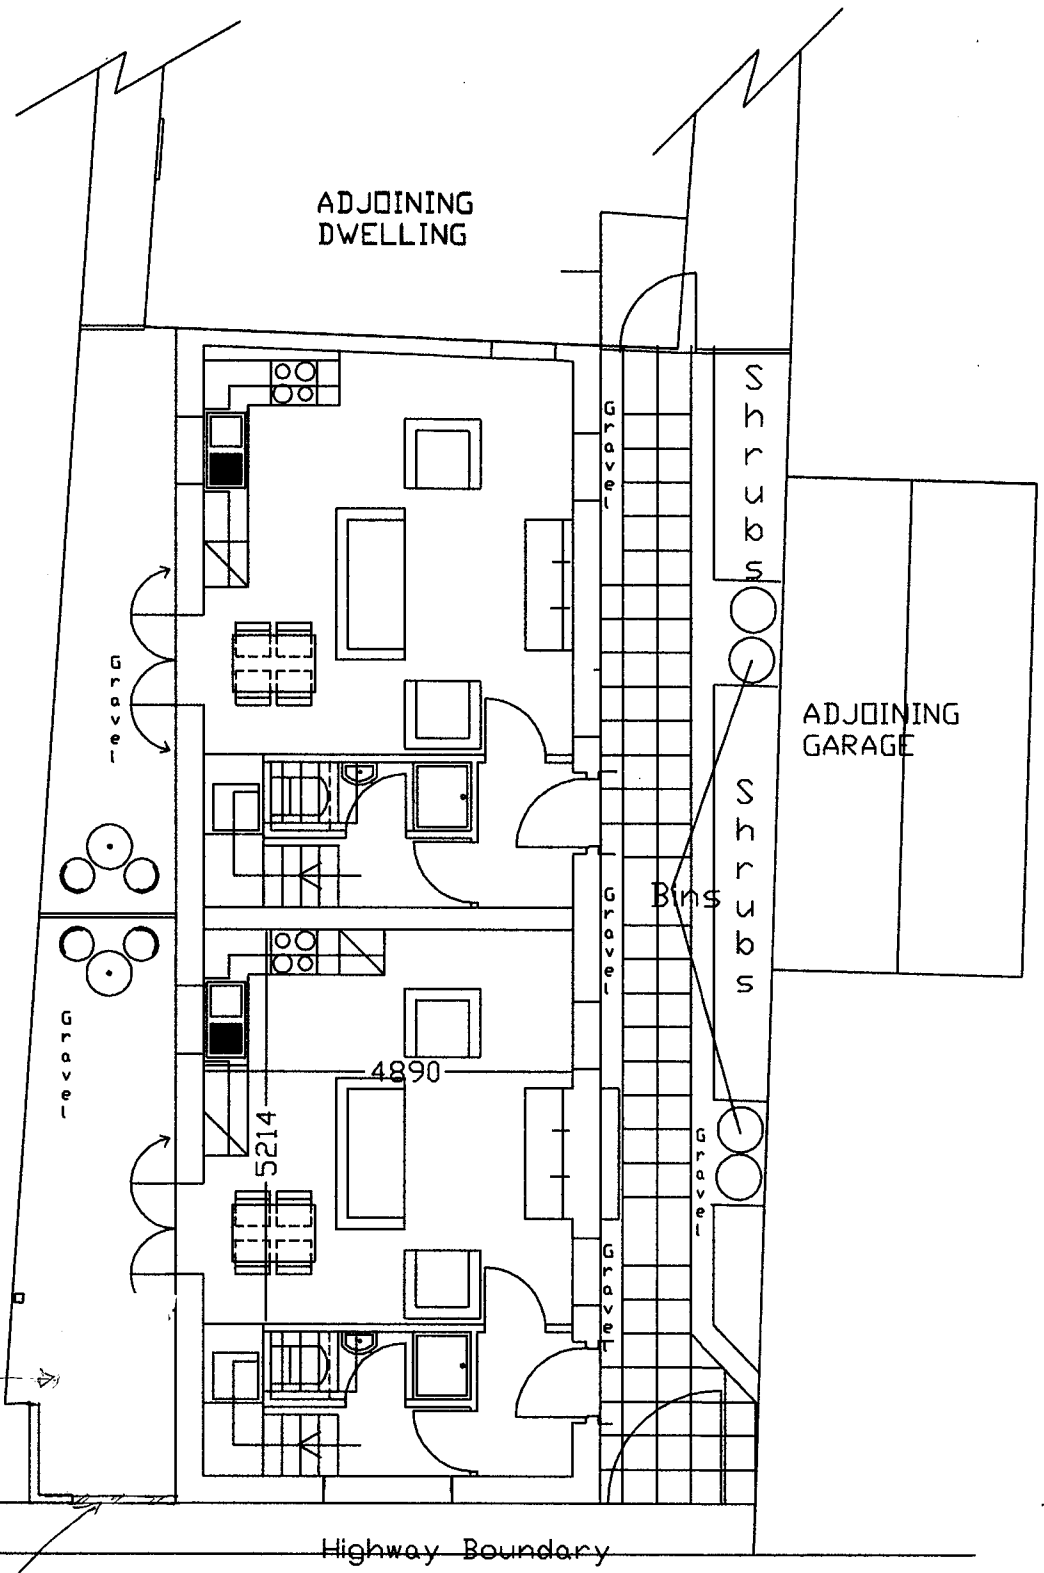



Proposed Ground Floor Layout 1:100

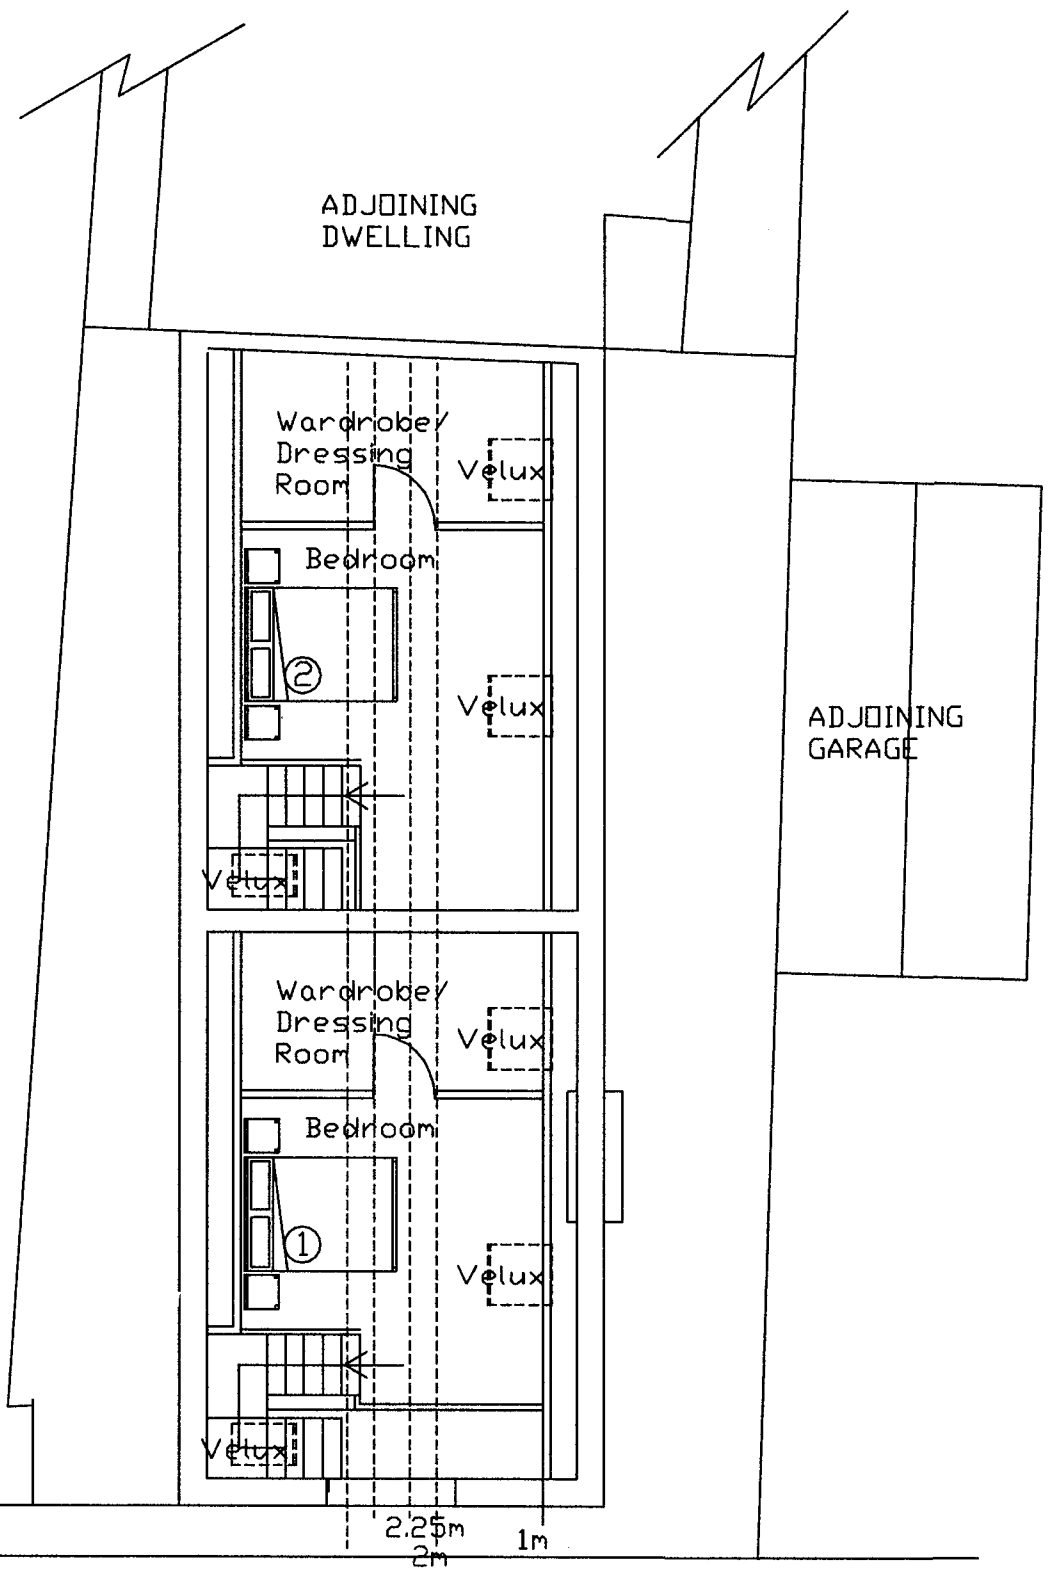


Proposed First Floor Layout 1:100

JOB TITLE
Proposed Layout
Alambra
Old Main Rd
Fleet Hargate PE12 8LH

| SCALE | DATE |
|---|---|
| 1:100 on A3 | |