



Southern Elevation
(Looking from the rear boundary towards the A17)

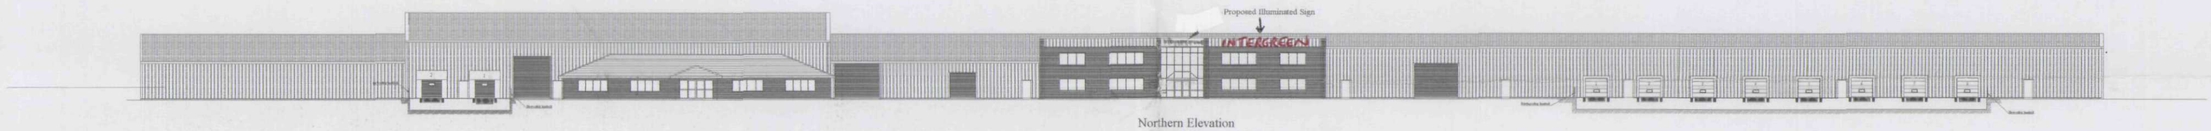

Northern Elevation
(Viewed from the A17)

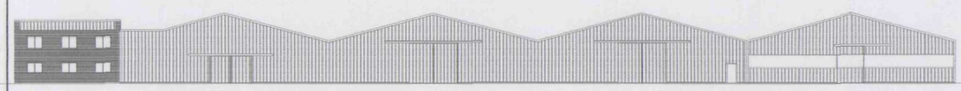

Eastern Elevation
(Viewed travelling from Long Sutton
along the A17)



Western Elevation
(Viewed travelling towards Long Sutton
along the A17)

SHDC
Planning & Development
Ref
29 JUL 2003
0934/03

DETERMINED
PLAN

REVISION	DATE	DESCRIPTION

DRAWING TITLE

Elevations

Client	Intergreen (UK) Ltd		
Address	A17 - Holbeach		
Contract			
DRAWN	rpsc	DATE	May 2003
CHKD		DATE	
SCALE	1: 500		

Contract No	1456
Drawing No	GA1
Revision	

R P S Construction
Kingston Lodge, Jekils Gate, Fleet Fen, Holbeach
Lincolnshire. PE12 8QS
Telephone:(01406) 424406 Facsimile(01406) 426260
E.mail Address - RPS@rpsconstruction.co.uk