
Planning
29 JUL 2003
Ref 0934/03

Date: 12/03/03 Time: 17:38:52

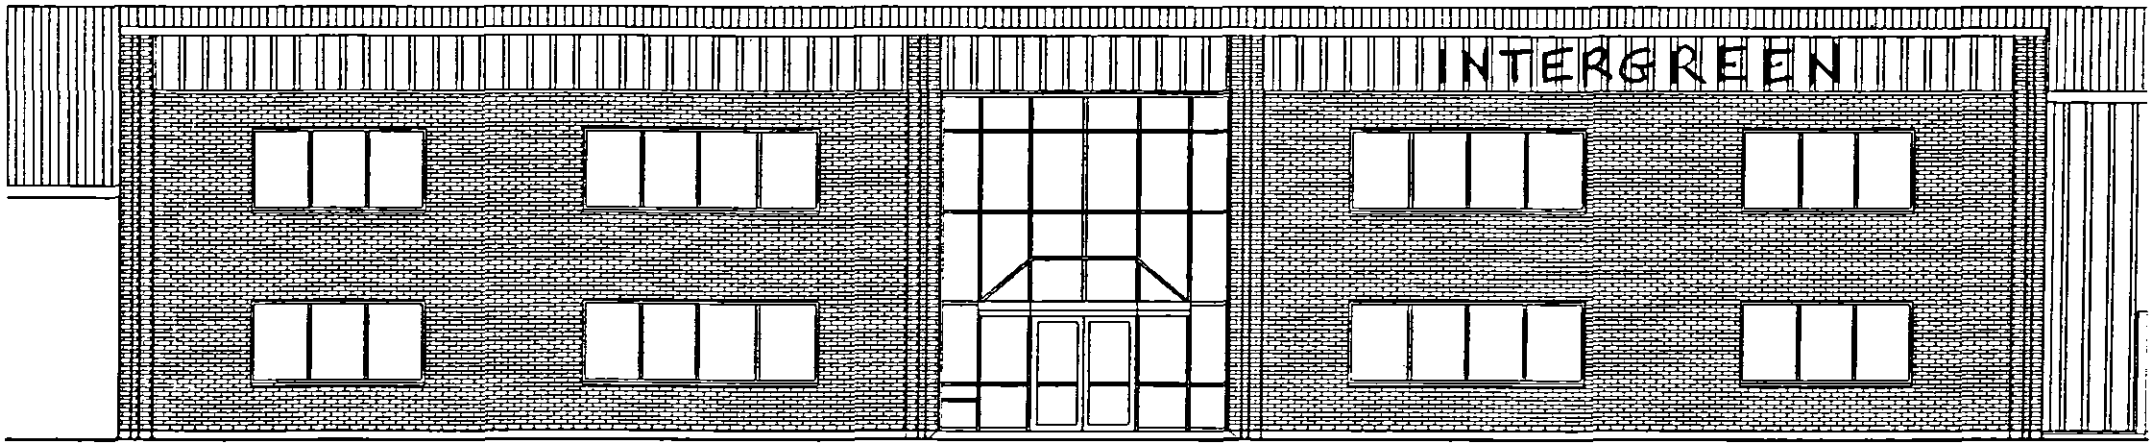

Existing Northern Elevation
(Viewed from the A17)

From: Richard Pratt To: Intergreen Holbeach

DETERMINED
PLAN