

E L E V A T I O N S 1 / 100

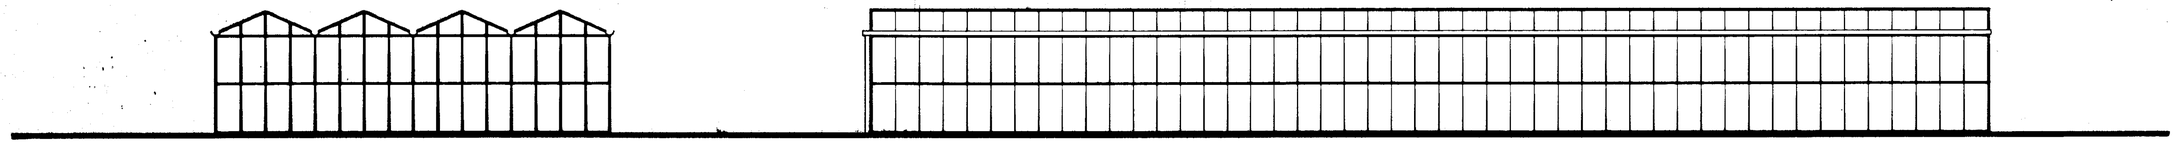


TYPICAL END

TYPICAL SIDE

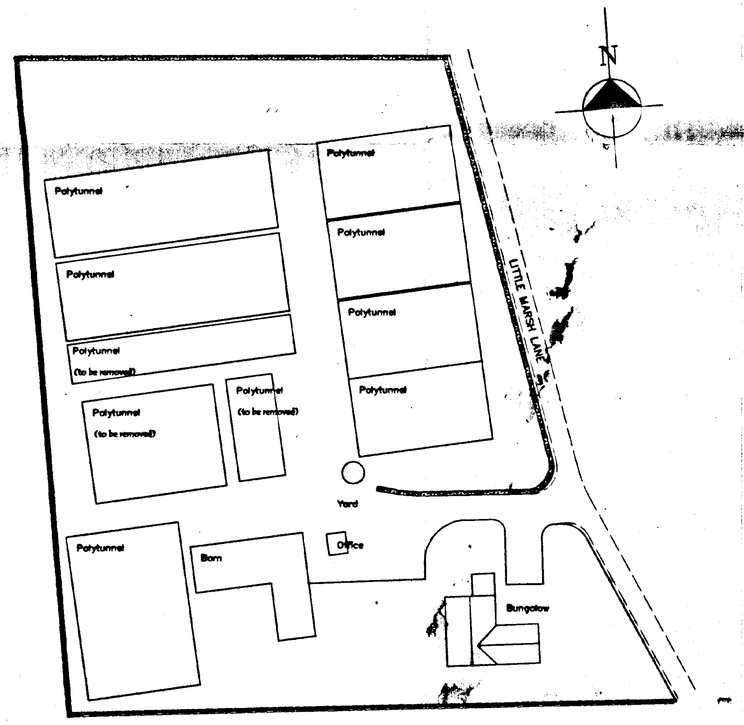

BLOCK PLAN 1/500
Existing

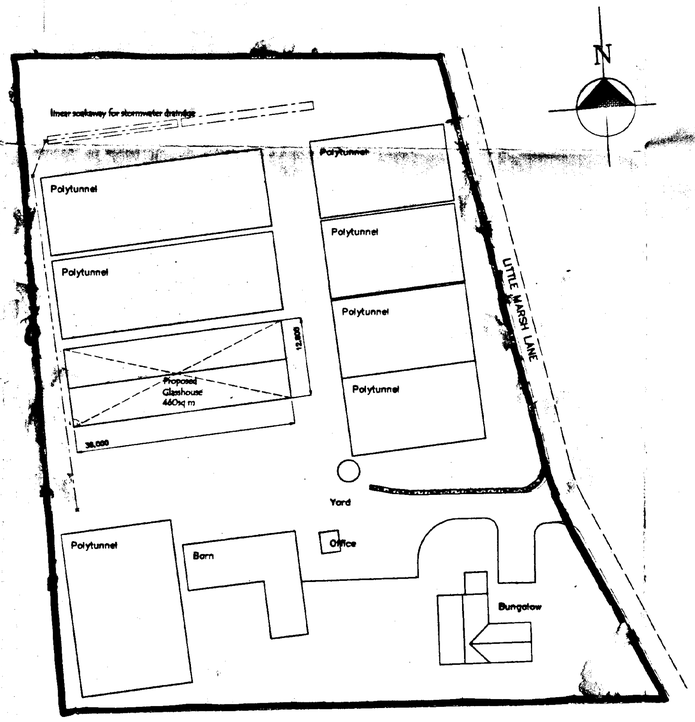

BLOCK PLAN 1/500
Proposed

RECEIVED
15 AUG 2000
Ref 936/00

L. A. Building Design
Architectural and Surveying Practice
55 Hannam Boulevard
Spalding
Lincolnshire PE11 1LB
Telephone/Fax: Spalding (01775) 711437

Peter S Lithgow MCIOB MBIAT
Member of the Chartered Institute of Building and
Member of the British Institute of Architectural Technologists

project
Proposed Replacement Glasshouses
Harrington Hall Nursery
Little Marsh Lane
Fleet
Spalding
Lincolnshire

DETERMINED
PLAN

client
Mr A Shire

drawing
Elevations
and
Block Plan

date	scale(s)
June 2000	1/100 & 1/500
drawn by: Peter S Lithgow	checked
job no: 20/04	drawing no: 02