SOUTH HOLLAND DISTRICT COUNCIL

Town and Country Planning Act 1990

Planning Permission

Reference: H05/0937/92 Received:03-SEP-92 Type:FULL

Name: C D C H Smith & A B Crowden
Fleet Road Industrial Estate
Holbeach
Spalding
Lincs

Agent: Cooper Arch. Design
Hocklesgate
Fleet
Spalding
Lincs

Description: Erection of external toilet in conjunction with distribution centre
Location : Fleet Road Industrial Estate Holbeach Spalding Lincs

South Holland District Council hereby give notice that PERMISSION HAS BEEN GRANTED for the development in accordance with the application and plans submitted, subject to any condition(s) set out below:

1 The development must be begun not later than the expiration of five years beginning with the date of this permission.

Reason: As required by Section 91 of the Town and Country Planning Act 1990.

Director of Planning and Building Control Services
14-OCT-92 H05/0937/92


This decision refers only to that required for the purposes of the Town and Country Planning Act and not for Building Regulations or any other legislation. See enclosed notes relating to rights of appeal.

BRIAN SMITH Dip TP MRTPI Director of Planning & Building Control Services

Planning & Building Control Department, Council Offices, Priory Road, Spalding, Lincolnshire. PE11 2XE (Tel: 0775 761161)

Notes & Schedules

INUSTRIAL ESTATE.

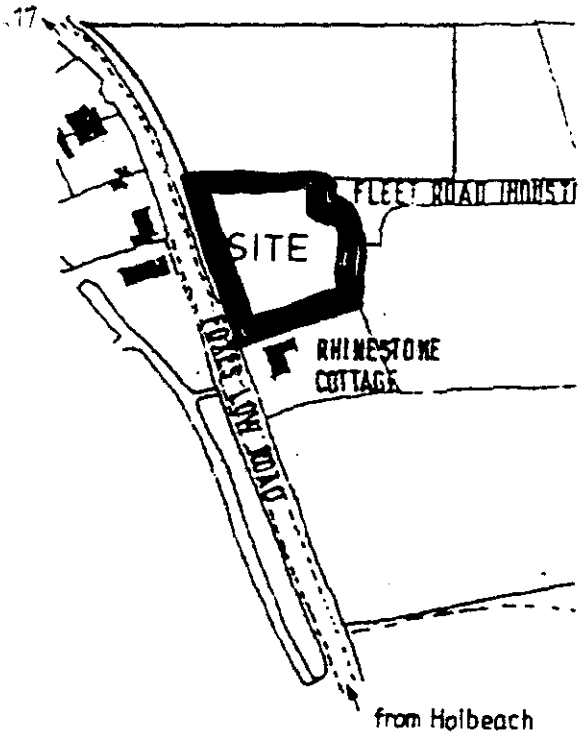

LOCATION PLAN 1:2500

FOUR COPIES REQUIRED

PLANNING APPLICATION

For office use only

Application No. H05/0937/92

Date Registered 03 SEP 1992

1. Please complete in block letters

NAME AND ADDRESS OF APPLICANT

C.D.C.H SMITH & A.B.CROWDEN
FLEET 2D INDUST ESTATE
HOLBEACH
SPALDING
LINCS

Tel. No.

NAME AND ADDRESS OF AGENT
(if form completed by agent)

COOPER ARCHITECTURAL DESIGN
HOCKLESCATE
FLEET
SPALDING, LINCS.

Tel. No. 0406 23762
(Personal contact name)

OFFICE COPY

Please complete in block letters

FULL POSTAL ADDRESS OF THE APPLICATION SITE

AS APPLICANT.

Please complete in block letters

DESCRIPTION OF PROPOSED DEVELOPMENT

ERECTION OF EXTERNAL TOILET IN CONJUNCTION WITH DISTRIBUTION CENTRE

Please complete

Signed. ..... Date 29.7.92

I attach
* Four copies of all plans
* an ownership certificate (see back page)
* a fee of £55.00 If you consider no fee is payable include a written explanation instead.

Previous application No.

Please tick **one** box and answer the extra questions under that section.

2. **TYPE OF APPLICATION**

This is a **full** application for change of use and/or new building works (✓) ✓ ➡ **Now complete Parts 3, 4 and 5 and an Ownership Certificates**

or This is an **outline** application ⬇

Please state Site Area (Hectares)

Please tick **any** box where you are including details which you wish to be considered as part of this application.

Siting ☐ Design ☐ External Appearance ☐

Means of Access ☐ Landscaping ☐

Now complete Parts 3 and 5 and an Ownership Certificate.

or This is a **reserved matters** application. ⬇

A. Please state Reference Number of outline permission.
B. Please state which reserved matters are dealt with in this application.
Now complete Part 4 only

or This is an application for **renewal** of temporary permission or **continuation** without complying with planning condition. ⬇

A. Please state reference Number of previous permission
B. Please state Condition Number referred to
Now complete an Ownership Certificate

or This is an application for **modification** of a condition on a planning permission which has not yet been implemented. ⬇

A. Please state Reference Number of pervious permission
B. Please state Condition Number referred to
C. Please state variation required
Now complete an Ownership Certificate.

TYPE OF DEVELOPMENT

3. A. Please state whether the proposal involves:- (Tick one or more boxes)

(i) New Dwellings		If so, how many:
(ii) Other new building(s)		
(iii) Alterations or extension	✓	
(iv) Change of use		

4. A. If building works are proposed, please state extra floor space to be created:	2.0 m². sq. metres
B. Please state size of any new structure:- (a) max. height:	2.5 metres
(b) max. length:	2.015 metres
(c) max. width:	1.012. metres
C. Please state type and colour of materials for facing external walls:	NOTTINGHAM DORKET FIRECLAY
D. Please state type and colour of roofing materials.	FLAT ROOF
E. Has a survey of the site been undertaken? State Yes or No	YES

5. GENERAL INFORMATION Please complete each section

EXISTING USES
Please state existing or, if vacant, the last use(s) of site.

DISTRIBUTION CENTRE

ACCESS TO ROADS (VEHICULAR AND PEDESTRIAN) Please tick **one** box

A. There will be **no** new access to a public road and **no** alteration to any existing access to a public road	✓	
or		
B. There will be a new or altered access to a public road		➡ If so, name of road: Will there be— Individual access(es) / New estate road
C. What provision will be made for garages or parking within the site?	EXIST UNCHANGED	

TREES Please tick **one** box

A. The proposal does **not** involve the felling of any trees	✓	
B. The proposal does involve the felling of one or more trees		➡ If so, please show details on plans.

DRAINAGE Please complete

A. Please state how surface water will be disposed of	EXIST SYSTEM.
B. For estate developments, please state how highway surface water will be disposed of	/
C. Please state whether a land drain will be affected	NO

D. Foul sewerage will be disposed of to:
Mains sewer ✓ Cesspool [ ] Septic tank [ ]

PLEASE COMPLETE IN ALL CASES

	State Yes or No	
The proposal is in connection with agriculture	NO	➡ If so, **please give details in Part 6**
The proposal affects a listed building	NO	
The proposal affects a public right of way	NO	
The proposal is known to affect contaminated or filled land	NO	
The proposal is for industrial, warehousing, offices, shopping or similar commercial purposes.	YES	➡ If so, **please complete Part 7**
In cases where a statutory consultation will be required, please state whether you have sent a copy of the application to the consultee yourself. If yes, please give date sent.	NO	➡ Date: Consultee(s)
Is this application related to a previous submission?	NO	➡ Application No.

6. ANY OTHER INFORMATION Please add any details you wish in support of your application.
Continue on separate sheet if necessary.

7. INDUSTRIAL, WAREHOUSING, OFFICES OR SHOPS Please complete if appropriate

Please tick **one** box and complete B if necessary

A. The proposal does not involve any alteration in existing floorspace ☐

B. The proposal involves the creation of or an alteration in total **gross** floorspace ✓ ➡

Proposed total gross floorspace	225 sq. m.			Previous total gross floor space	223 sq. m.		
This new total includes the following net floorspace:							
Retail	sq. m.	Office	sq. m.	Indistrial	sq. m.	Warehousing	sq. m.
Other	✓ sq. m. ➡	If so, please state use:	TOILET				

	Office Staff	Industrial staff	Other staff
How many office, industrial and other staff will be employed on the site as a result of the development proposed? If you have existing premises on the site, how many of the employees will be new staff?	—	—	—
If you propose to transfer staff from other premises please give details of the numbers involved and of the premises affected.	—		
In the case of industrial development, give a description of the processess to be carried out and of the end products, and the type of plant or machinery to be installed.	—		
If the proposal forms a stage of a larger scheme for which planning permission is not at present sought, please give what information you can about the ultimate development	—		
Is the proposal related to an existing use on or near the site?	State Yes or No: YES		
If so, please explain the relationship	EXT. TOILET FOR LORRY DRIVERS.		
Is this a proposal to replace existing premises in this area or elsewhere which have become obsolete, inadequate or otherwise unsatisfactory?	State Yes or No: NO		
If so, please give details including gross floor area of such premises and state your intentions in respect of those premises.			
What provisions have been made for the parking, loading and unloading of vehicles within the curtilage of the site? (Please show the location of such provision on the plans and distinguish between parking for operational needs and other purposes)	EXIST UNCHANGED		
What is the estimated vehicular traffic flow to the site during a normal working day? (Please include all vehicles except those used by individual employees driving to work)	UNCHANGED		
What is the nature, volume and proposed means of disposal of any trade effluents or trade refuse?	—		
Will the proposed use involve the use of storage of any hazardous materials?	State Yes or No: NO	If yes, you may need to apply for Hazardous Substances Consent	
What provision is being made for access to premises for the disabled?	—		

OWNERSHIP CERTIFICATES

PLEASE COMPLETE ALL THREE SECTIONS.

1. **APPLICANT'S INTEREST**
Please state interest in site (e.g. owner, prosp. purchaser)
(Please remember to indicate on the location plan any other land under your control).

owner

2. **OWNERSHIP OF THE SITE**

This certificate is to make sure that the owners of land are aware of applications made on it.

If the applicant is the **sole owner of the whole site,** complete **Certificate A.**
In **any other case** (i.e. if the applicant is a prospective purchaser, or a tenant, or a joint owner, or the sole owner of only part of the site) then you must give notice to all other owners, and complete **Certificate B.** (An "owner" is a person having a freehold interest, or having a leasehold interest where seven years or more remains unexpired). If you are unable to trace the owner, please contact the Planning Office as a different certificate will be required.

Certificate A Nobody except the applicant was an owner of any part of the land to which the application relates at the beginning of the period of 21 days ending with the date of the accompanying application.

Signed ..... (~~Applicant~~ / Agent) Date 29/7/02

Certificate B The applicant has given the required notice to everyone else who were owners of any part of the land to which the application relates at the beginning of the period of 21 days ending with the date of the accompanying application.
Owner's Name:
Address of owner at which notice was served: State Date notice served:

Signed ..... (Applicant / Agent) Date .....

3. **AGRICULTURAL HOLDINGS CERTIFICATE**

If the land is not in agricultural use complete Certificate 1.
If the land is agricultural, but farmed by the owner and there is no agricultural tenant, complete Certificate 1.
If the site does relate to an agricultural holding, you must give notice to the tenant, and complete Certificate 2. If you are the sole agricultural tenant yourself, sign certificate 2 but insert 'not applicable' in the tenant details.

Certificate 1 None of the land to which the application relates is or is part of any agricultural holding.

Signed ..... (~~Applicant~~ / Agent) Date 29/7/02

Certificate 2 The applicant has given the required notice to every other person who, at the beginning of the period of 21 days ending with the date of the application, was a tenant of an agricultural holding on all or part of the land to which the application relates.
Tenant's Name:
Address of tenant at which notice was served: State Date notice served:

Signed ..... (Applicant / Agent) Date .....

APPLICATION ASSESSMENT

Notes for Case Officer

Site Inspection | Accuracy | Neighbours | Boundaries

Site features

Other Property gravelled. Existing brick red/orange house. Green metal cladding above. Hedging etc at rear. Existing workshop alongside empty.

Inspected by DMG
Date 16/9

Notice posted by DMG
Date 16/9

Resident Notices required

Sent | Delivered

Case Officer Conclusions DMG 9/10.
Considered acceptable in terms of design/appearance. Neighbouring property not materially affected.

RECOMMENDATION

COMMITTEE

Departure from Policy .....

Ward Member request .....

Recommend approval against material objection .....

Other circumstance viz: .....

Change to Committee recorded

DELEGATED

Case Officer DMG

Senior Officer .....

Case Officer Recommendation

Approve | Refuse

Signed DMG 9/10.

Conditions/~~Reasons~~
(continue overleaf)

No conditions.

Notes to applicant

- [ ] Disabled
- [ ] Outstanding RM
- [ ] Amended plans

DC RECORD SHEET

APPLICATION REF:

Directions

Art 7 (Outlines)
RM checklist

	Siting	Design	Ext app	Access	Landscape
Previous					
Current					
Required					

Reg 4 Scale drawing ..... Highway S/W ..... Agric appraisal .....

Other ....

Precise details, for non-standard direction:

Senior Officer authorised: ..... Sent: .....

Revalidation after Direction

Information satisfactory/unsatisfactory Signed: .....

Further direction: Precise details:

Amended description:

New valid date: .....

Consultation/Publicity Required DMC 9/9

		Requested	Sent
Extra Publicity:			
	Departure	.....	.....
	Setting of LB	.....	.....
	Public Right of Way	.....	.....
	Discretionary	.....	.....
Extra Consultations:			
	Dept of Transport	.....	.....
	Environmental Serv.	.....	.....
	LB/Cons. Area - Local	.....	.....
	- Local & National	.....	.....
	- English Heritage	.....	.....
	Consultant: Name.....		..... Order No .....
	Other:	.....	.....

Case Officer DMC

Recorded on board:

ADMIN RECORD SHEET

Initial

Submitted Fee £ 55

Receipt Issued 21621

Date first Rec'd 03 SEP [illegible]

Registration

Reference H05/0937/92

Cross-Ref B05/0646/92

Date 4/89

Validation

TYPE FULL

Earliest permission

Site area

No of dwellings

Floorspace 2.m²

Description

Tech

Certificate
Site plans
Description

Accuracy
Incomplete form

Fees

Nil fee

Previous app Type

Discounted fee

Correct fee £55

Additional
Refund

Receipt Issued

Information

Newbuild/Redevelopment/Change of use/Extension/Alteration/Works

Earlier permission Ref

RM

	Siting	Design	Ext app	Access	Landscaping
Previous					
Current					

Index sheets 191

OS No's

Grid ref 537900 335170

Ward TD

Parish FLEET

TR Rural
TR Bypass
Level Cross
Footpath

CA
LB
TPO

Inside IBD YES

Inside LP area NO

Linked to site

Ref 787

Linked to property

Ref

Planning Records:
Earlier apps

B Reg Records:
Already submitted - Ref
Request
Requested

RIAN SMITH Dip TP MRTPI
Director of Planning & Building Control Services
Planning & Building Control Department,
Council Offices,
Priory Road, Spalding,
Lincolnshire. PE11 2XE
Telephone: (0775) 761161
Fax: (0775) 710772

SOUTH HOLLAND DISTRICT COUNCIL

Application no: H05/0937/92 Type: FULL

Applicant: C D C H Smith & A B Crowden Agent: Cooper Arch. Design
Tel: 0406 23762

Description: Erection of external toilet in conjunction with distribution centre

Location: Fleet Road Industrial Estate
Holbeach
Spalding
Lincs

Valid date: 03-SEP-92 Terminal date: 29-OCT-92
Target dates: Target Committee: 27-SEP-92
To case officer 08-SEP-92 Report deadline: 13-SEP-92
Inspected by 13-SEP-92
Extra contacts 18-SEP-92 Case Officer:
Report if not clear by 08-OCT-92 D M GEDNEY

DEVELOPMENT/CONSTRAINTS

Size: 2 M2
Category: Extension
Listed building:
Conservation Area:

CONSULTATIONS CARRIED OUT

		Sent	Expiry
Clerk to Fleet PC	Holbeach 26739	10-SEP-92	24-SEP-92
Cllr B A Paul	0406 23100	10-SEP-92	24-SEP-92
Site/Press Advert	MIN	~~15~~-SEP-92	~~06~~-OCT-92

L.C.C - No objections ltr 16 CS 17/9/92.

SITE DETAILS

Grid ref: 537200 325170
OS Sheets: 151 Parcel:

BRIAN SM , Dip TP MRTPI
Director of Planning & Building Control Services
Planning & Building Control Department,
Council Offices,
Priory Road, Spalding,
Lincolnshire. PE11 2XE

Telephone: (0775) 761161
Fax: (0775) 710772

SOUTH HOLLAND DISTRICT COUNCIL

Application no: H05/0937/92

Applicant: C D C H Smith & A B Crowden
Fleet Road Industrial Estate
Holbeach
Spalding
Lincs

Agent: Cooper Arch. Design
Hocklesgate
Fleet
Spalding
Lincs

Description: Erection of external toilet in conjunction with distribution centre

Location: Fleet Road Industrial Estate Holbeach
Spalding Lincs

Type: FULL

Date received: 03-SEP-92

10-SEP-92

Dear Sir/Madam

CONSULTATION WITH PARISH COUNCIL

I have received an application for the above proposal and enclose a copy for your information. Any observations which the Parish Council wish to make should be set out below and returned to me by 25-SEP-92. If no observations have been received by that date, it will be assumed that the Parish Council have no comments to make. The officer dealing with this application is D M GEDNEY

Yours faithfully
B SMITH
Director of Planning and Building Control Services

Clerk to Fleet PC
Parish Council Office
2 Spalding Road, Holbeach
Spalding, Lincs


FOR PARISH COUNCIL USE ONLY

Comments:


NO OBJECTION

S.H.D.C. PLANNING DEPT.
RECEIVED
21 SEP 1992
Attention of
DPC NEM
DDPC BS
JC AGP
Action by .....
Discuss with .....
Copy to .....
File Nos.
Acknowledge YES/NO
By
Date


Signed:

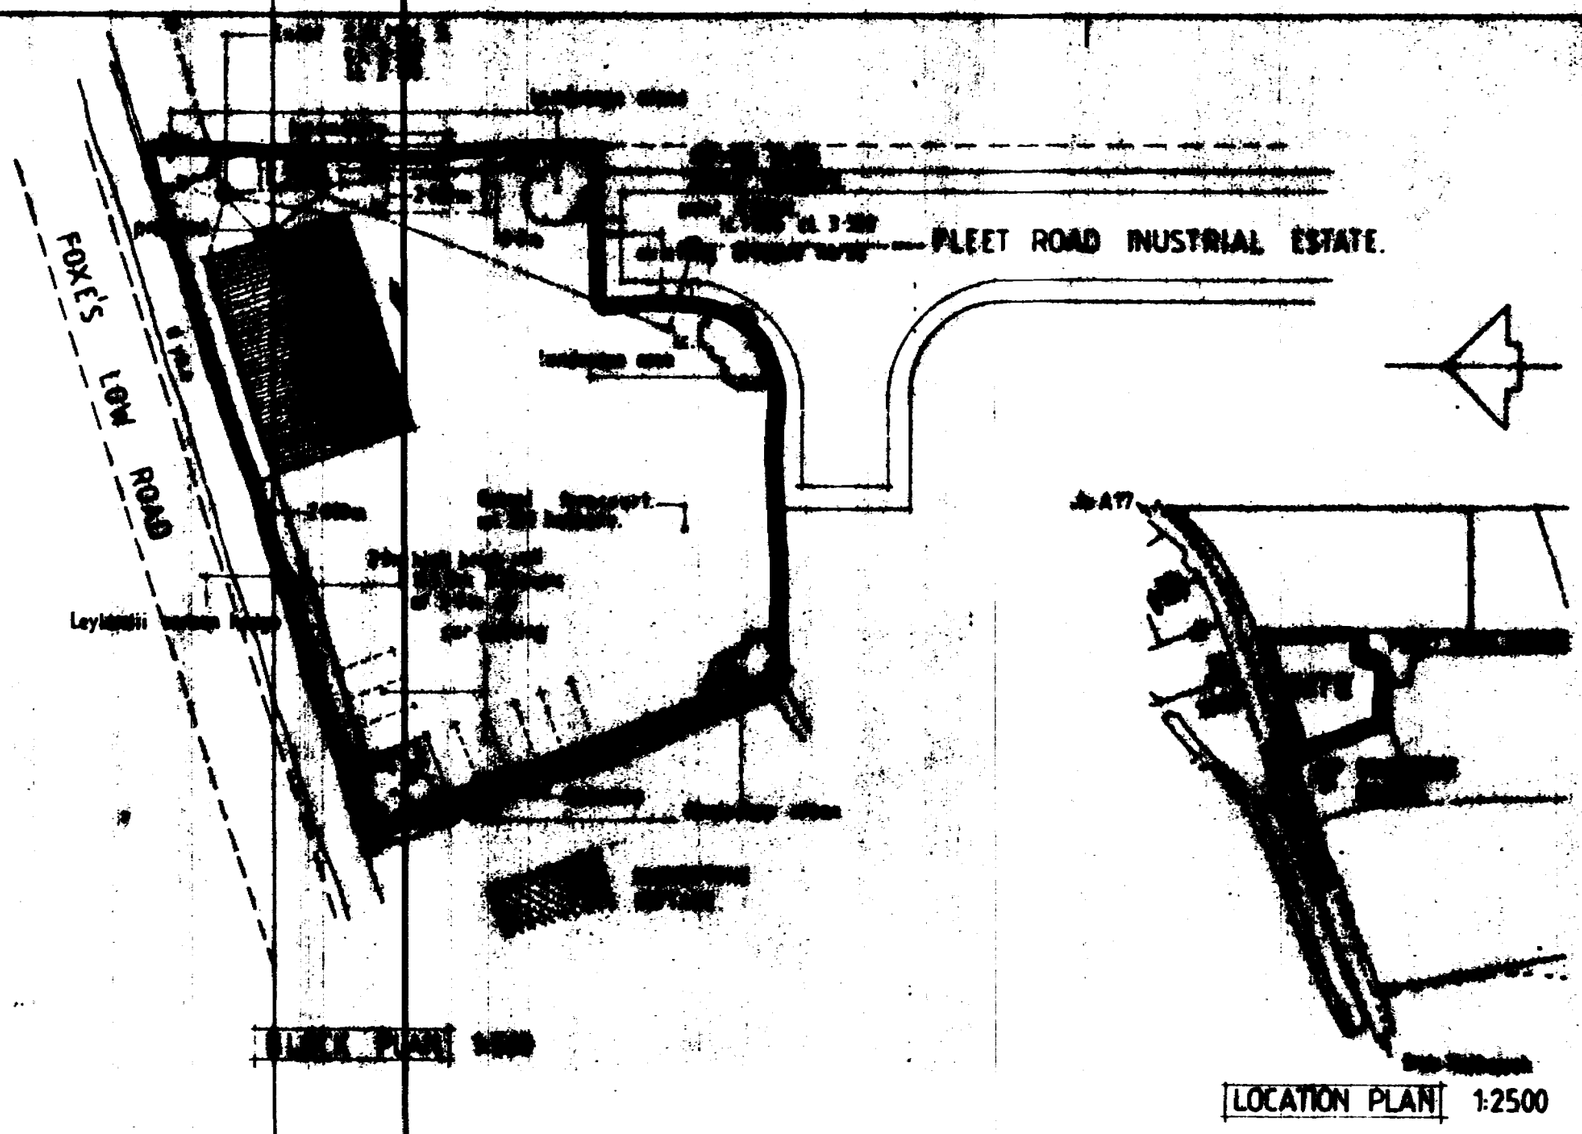


LOCATION PLAN 1:2500

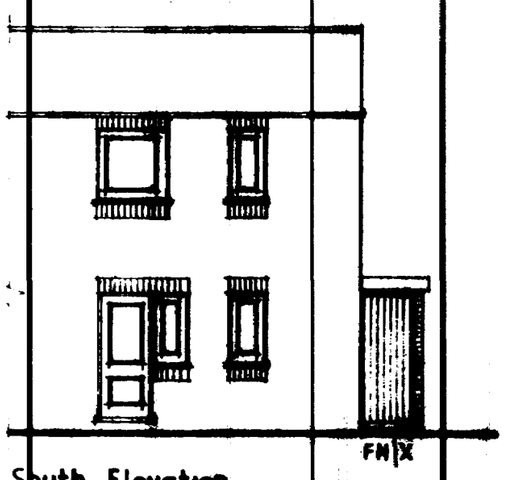


South Elevation.

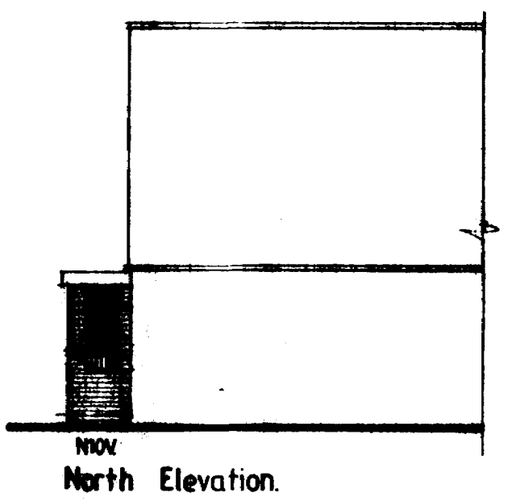


North Elevation.

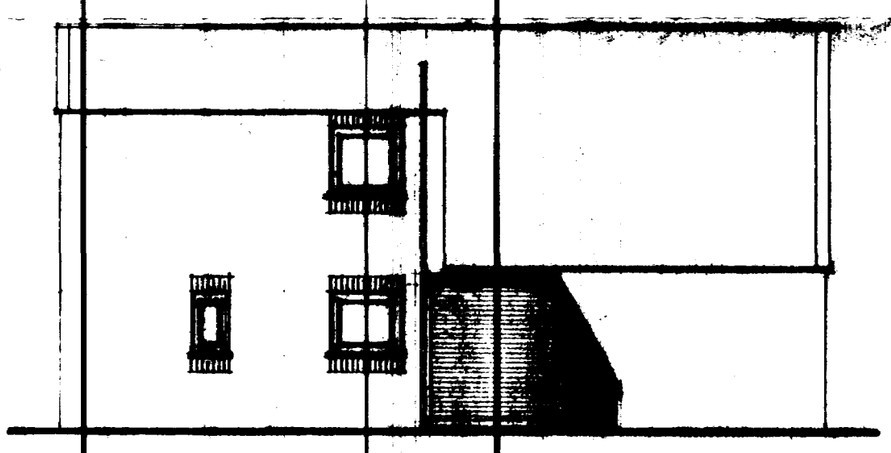

East Elevation.

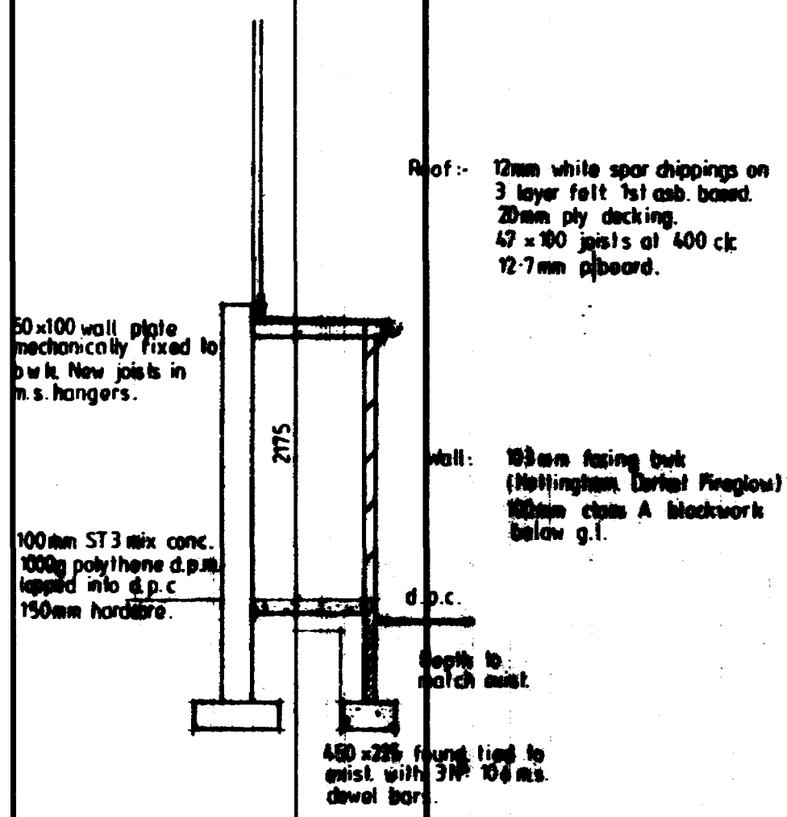

Section.

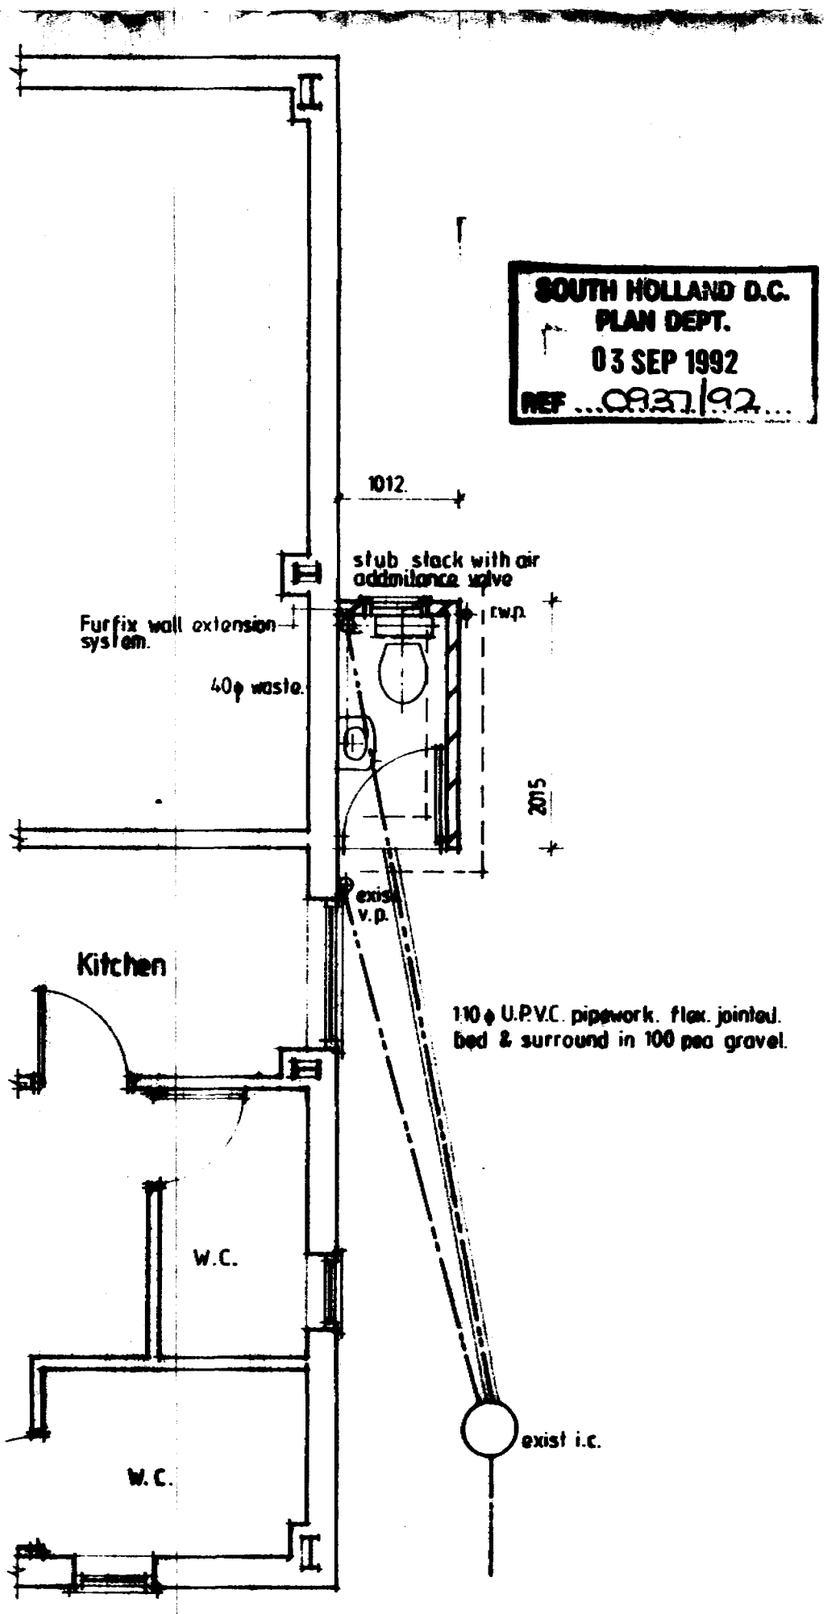

Plan.

SOUTH HOLLAND D.C.
PLAN DEPT.
03 SEP 1992
REF ...0937/92...

Notes & Schedules

CONTRACTOR TO CHECK ALL DIMENSIONS ON SITE BEFORE WORK COMMENCES
COPYRIGHT RESERVED

revision	date	init.	revision details

COOPER ARCHITECTURAL DESIGN
BRONAVON HOCKLESGATE
FLEET SPALDING LINCS PE12 8LF
TEL 0406 23162

client: C.D.C.H. SMITH & A.B. CROWDEN.

project: PROPOSED TOILET ACCOMMODATION.
FLEET ROAD INDUST. ESTATE.
HOLBEACH.
SPALDING,
LINC'S.

drawing:

scale	drawing no
1:50 1:100	
date: JULY '92	drawn

3939-7927