


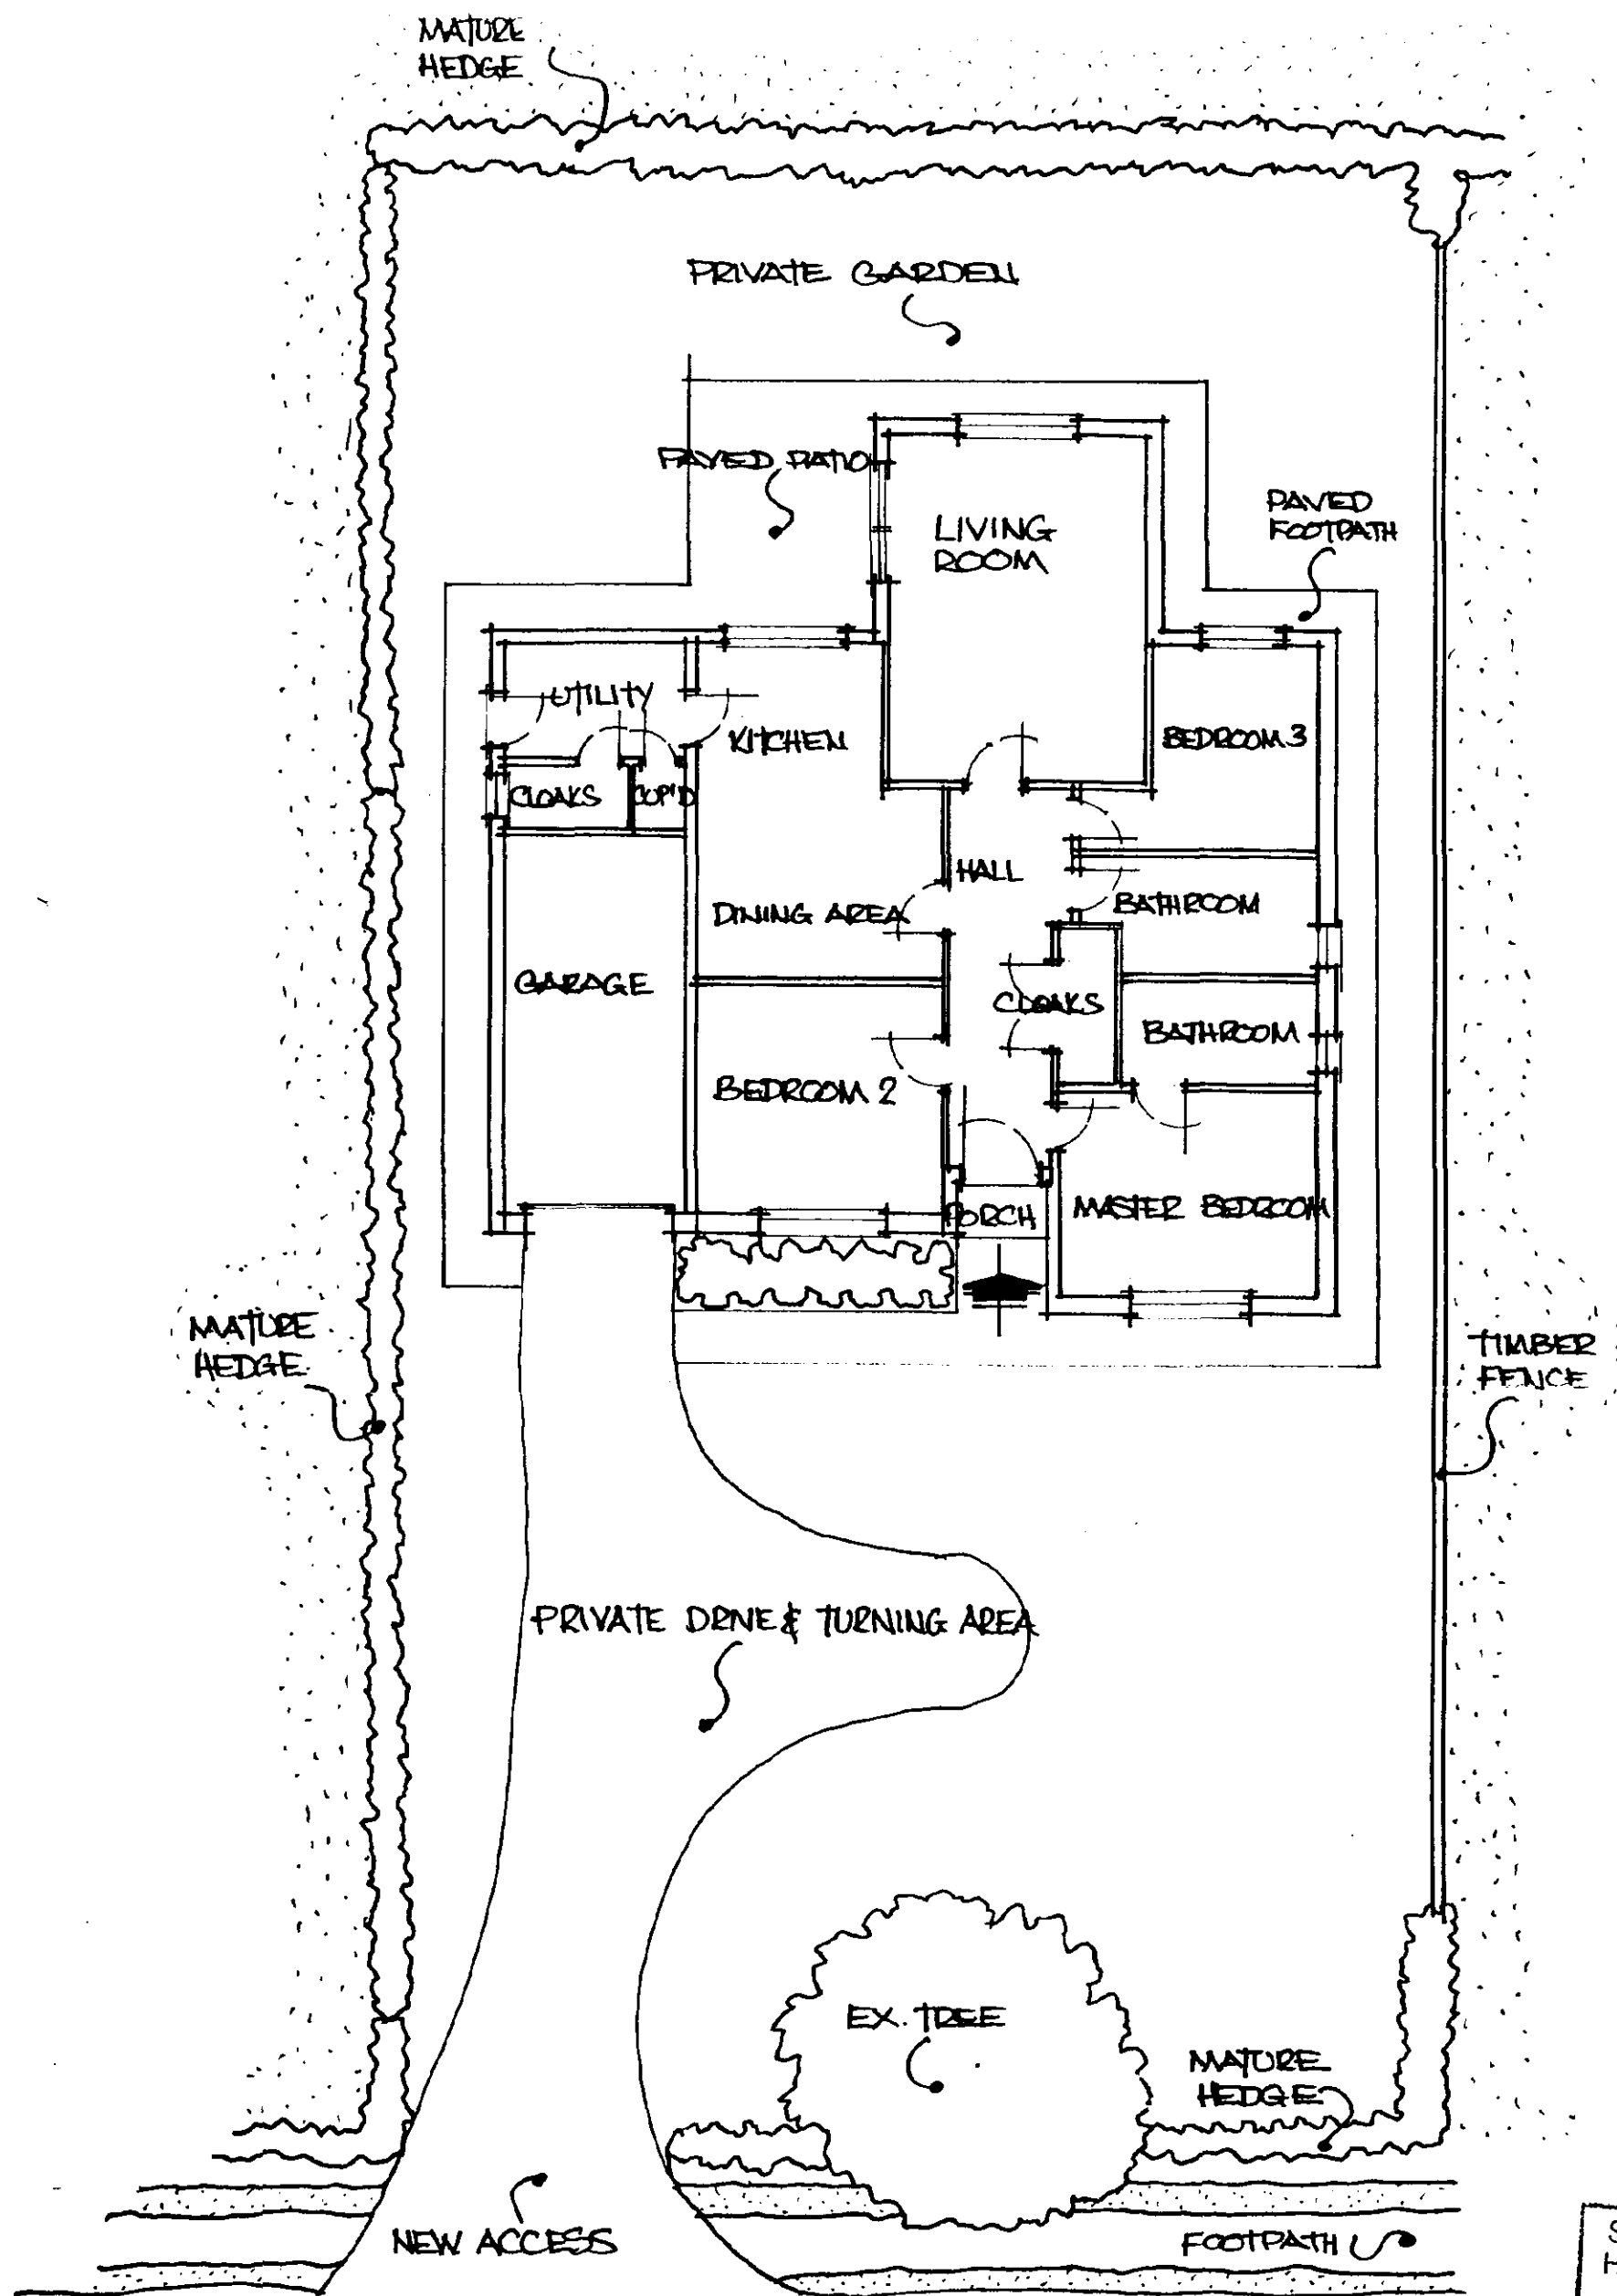


SOUTH HOLLAND DC
HOUSING & PLANNING
04 AUG 2000
Ref:

SUPERSEDED

(SCALE: 1:100)


BUNGALOW & GARAGE:
HALLGATE ROAD, FLEET, HOLBEACH.

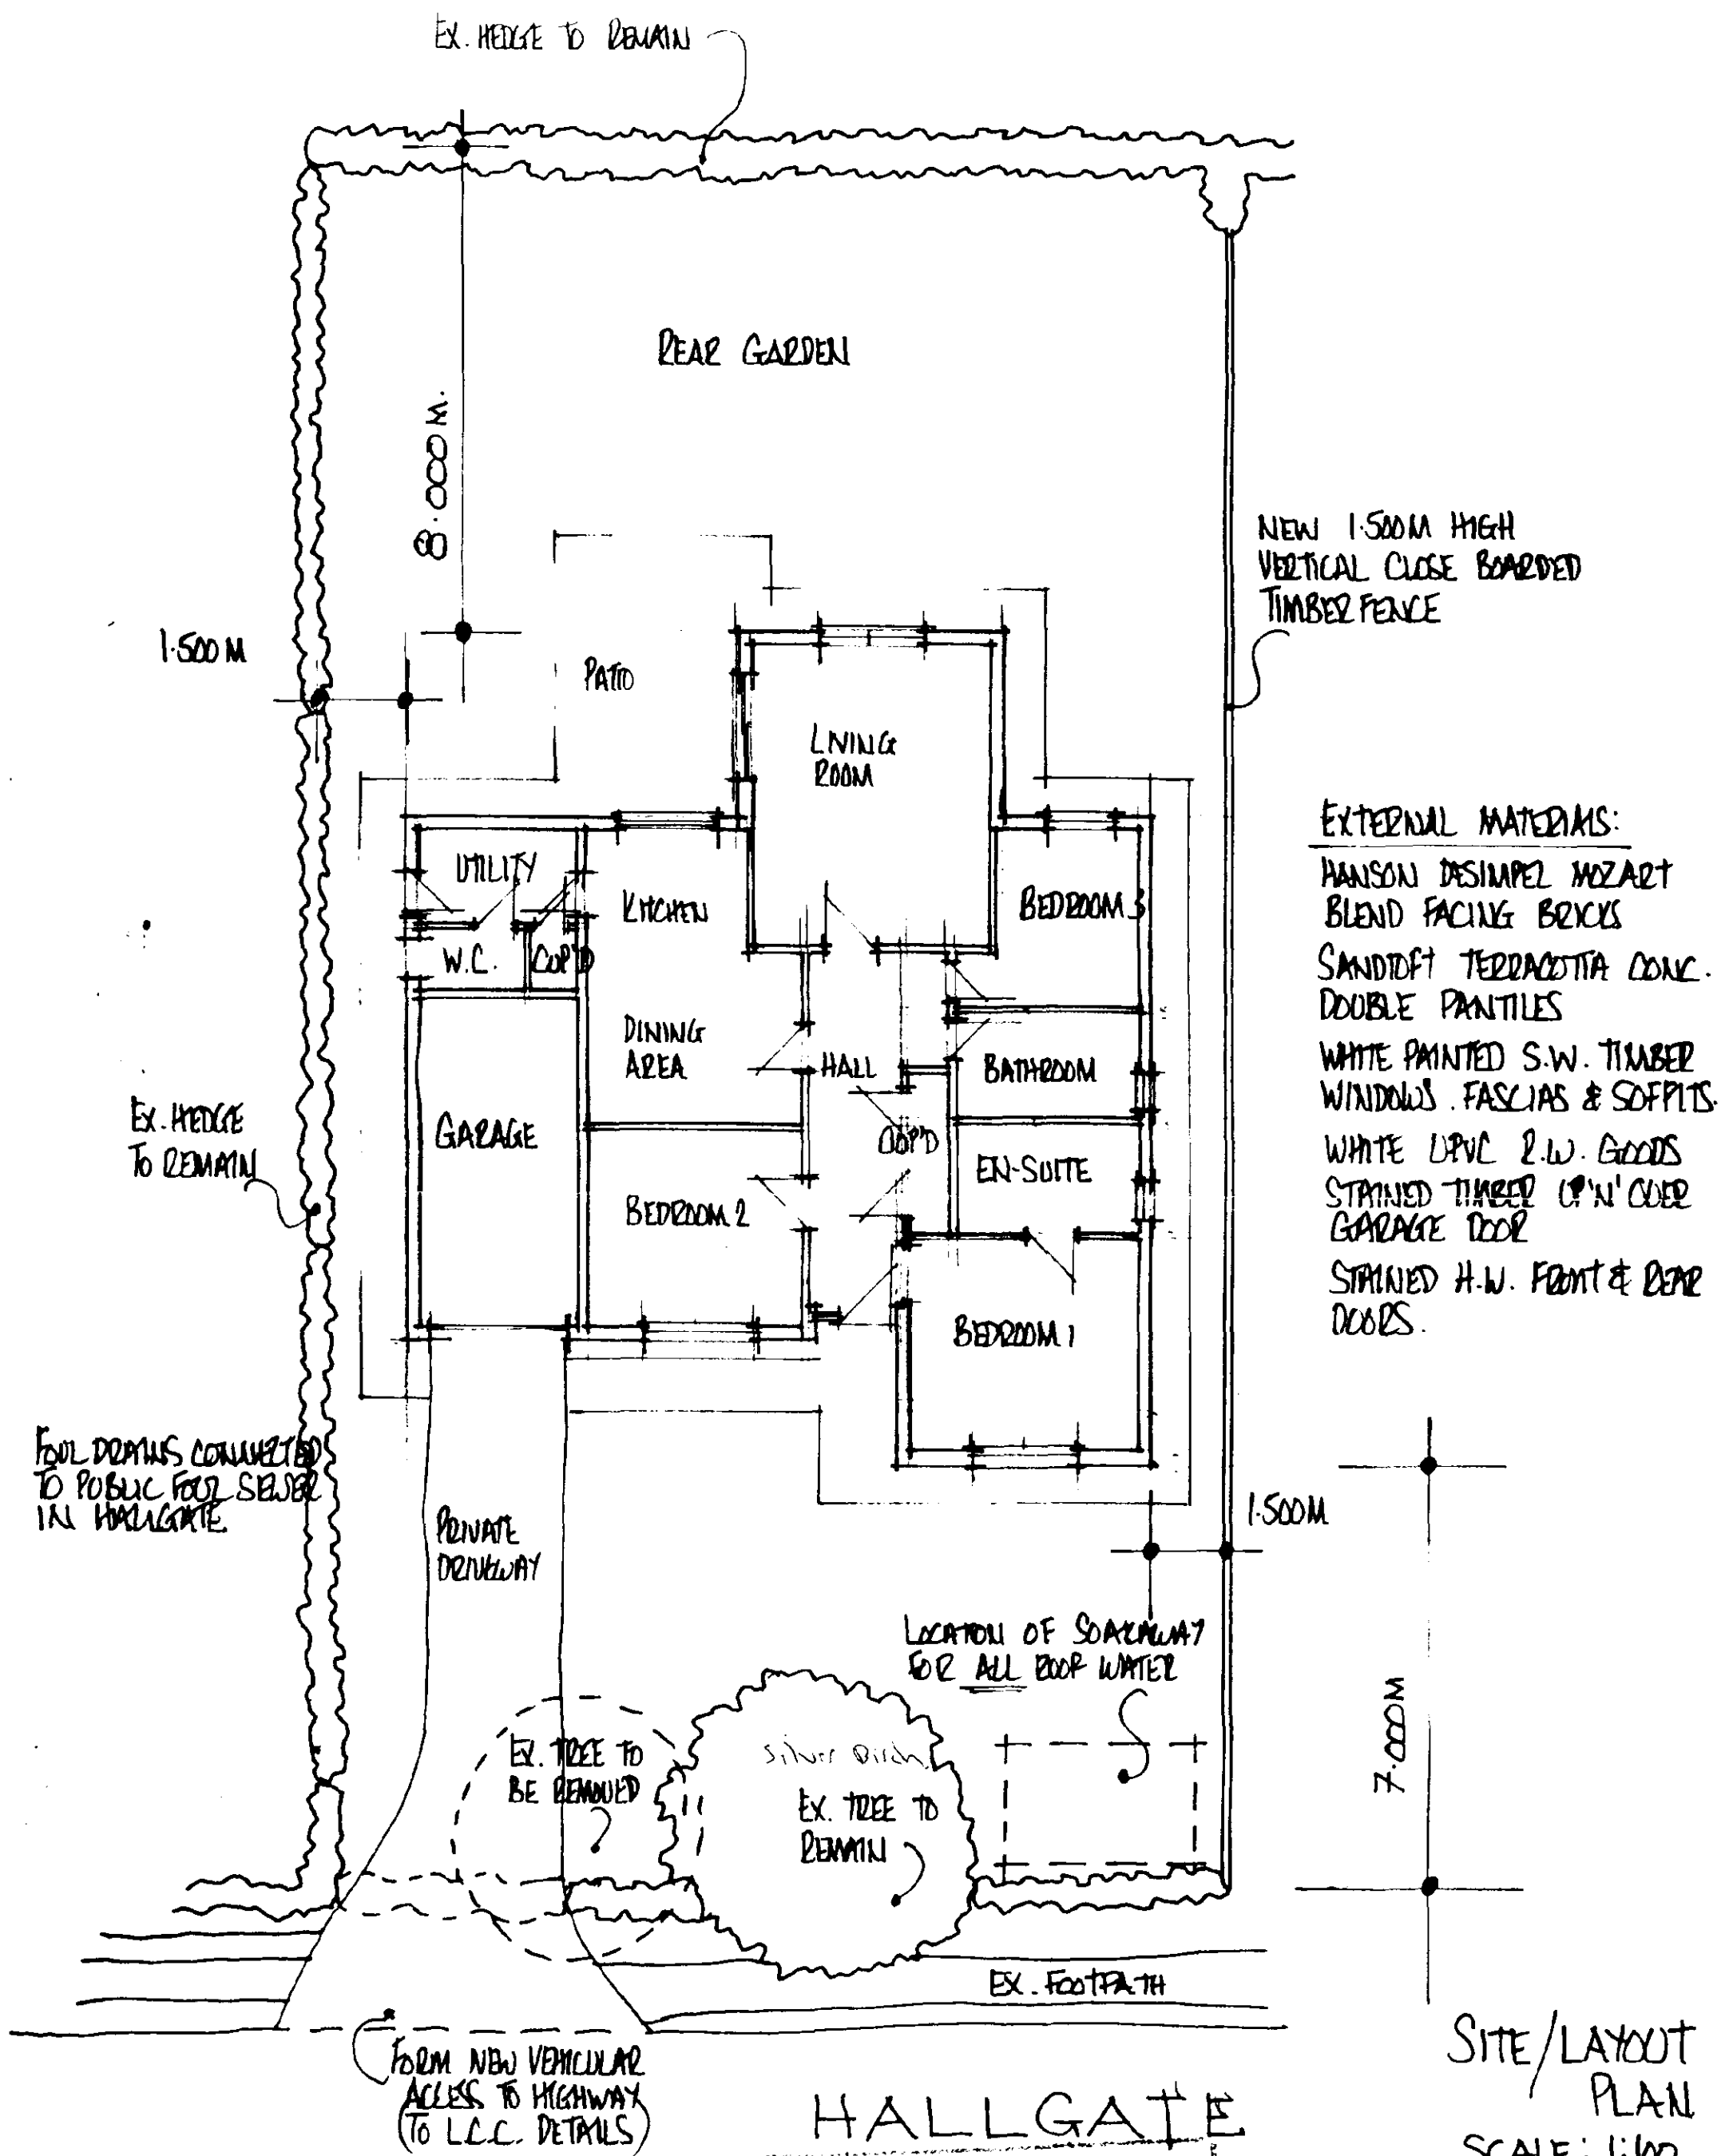

EXTERNAL MATERIALS:
 HANSON DESIMPEL MOZART
 BLEND FACING BRICKS
 SANDTFT TERRAZZITA CONC.
 DOUBLE PANITILES
 WHITE PAINTED S.W. TIMBER
 WINDOWS, FASCIAS & SOFFITS
 WHITE UPVC 2.W. GOODS
 STAINED TIMBER UP'N' OVER
 GARAGE DOOR
 STAINED H.W. FRONT & REAR
 DOORS.

SITE/LAYOUT
 PLAN
 SCALE: 1:100
 DRWG NO: SC244/05
 OCTOBER 2000

Ref. 0944/00
 DETERMINED
 PLAN

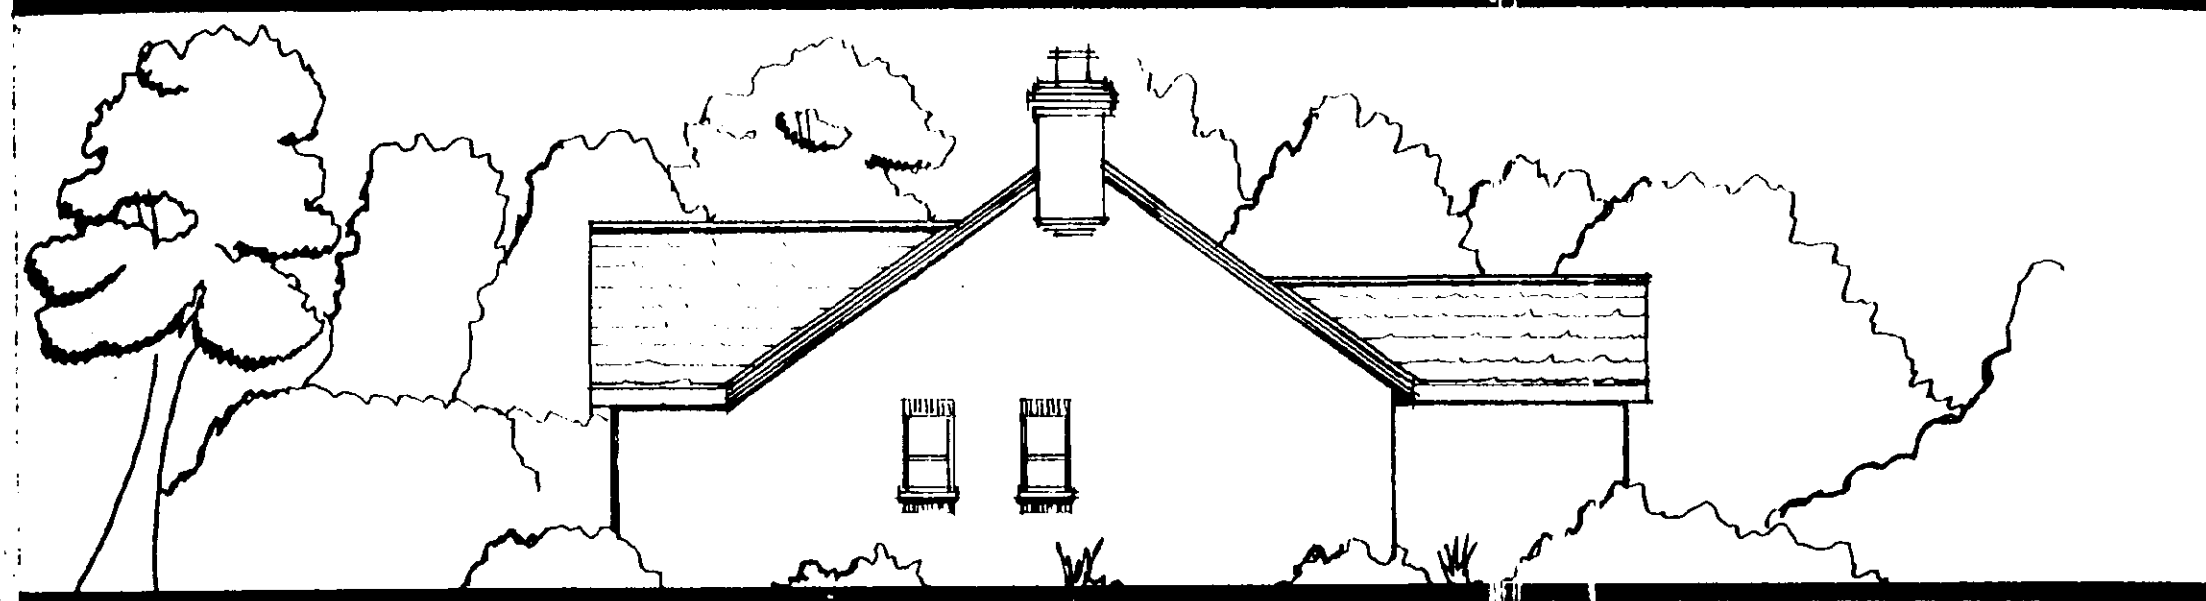

BUNGALOW AND GARAGE HALLGATE ROAD FLEET

SCOTT & SONS
HOUSEHOLD PLANNING
-6 OCT 2000
Ref: 0944/00



AMENDED PLAN
Ref.

DETERMINED
PLAN



(SCALE: 1:100)

DRAWG NO: SL 244/06
Author: [illegible]

LOCATION PLAN
SCALE: 1:2500

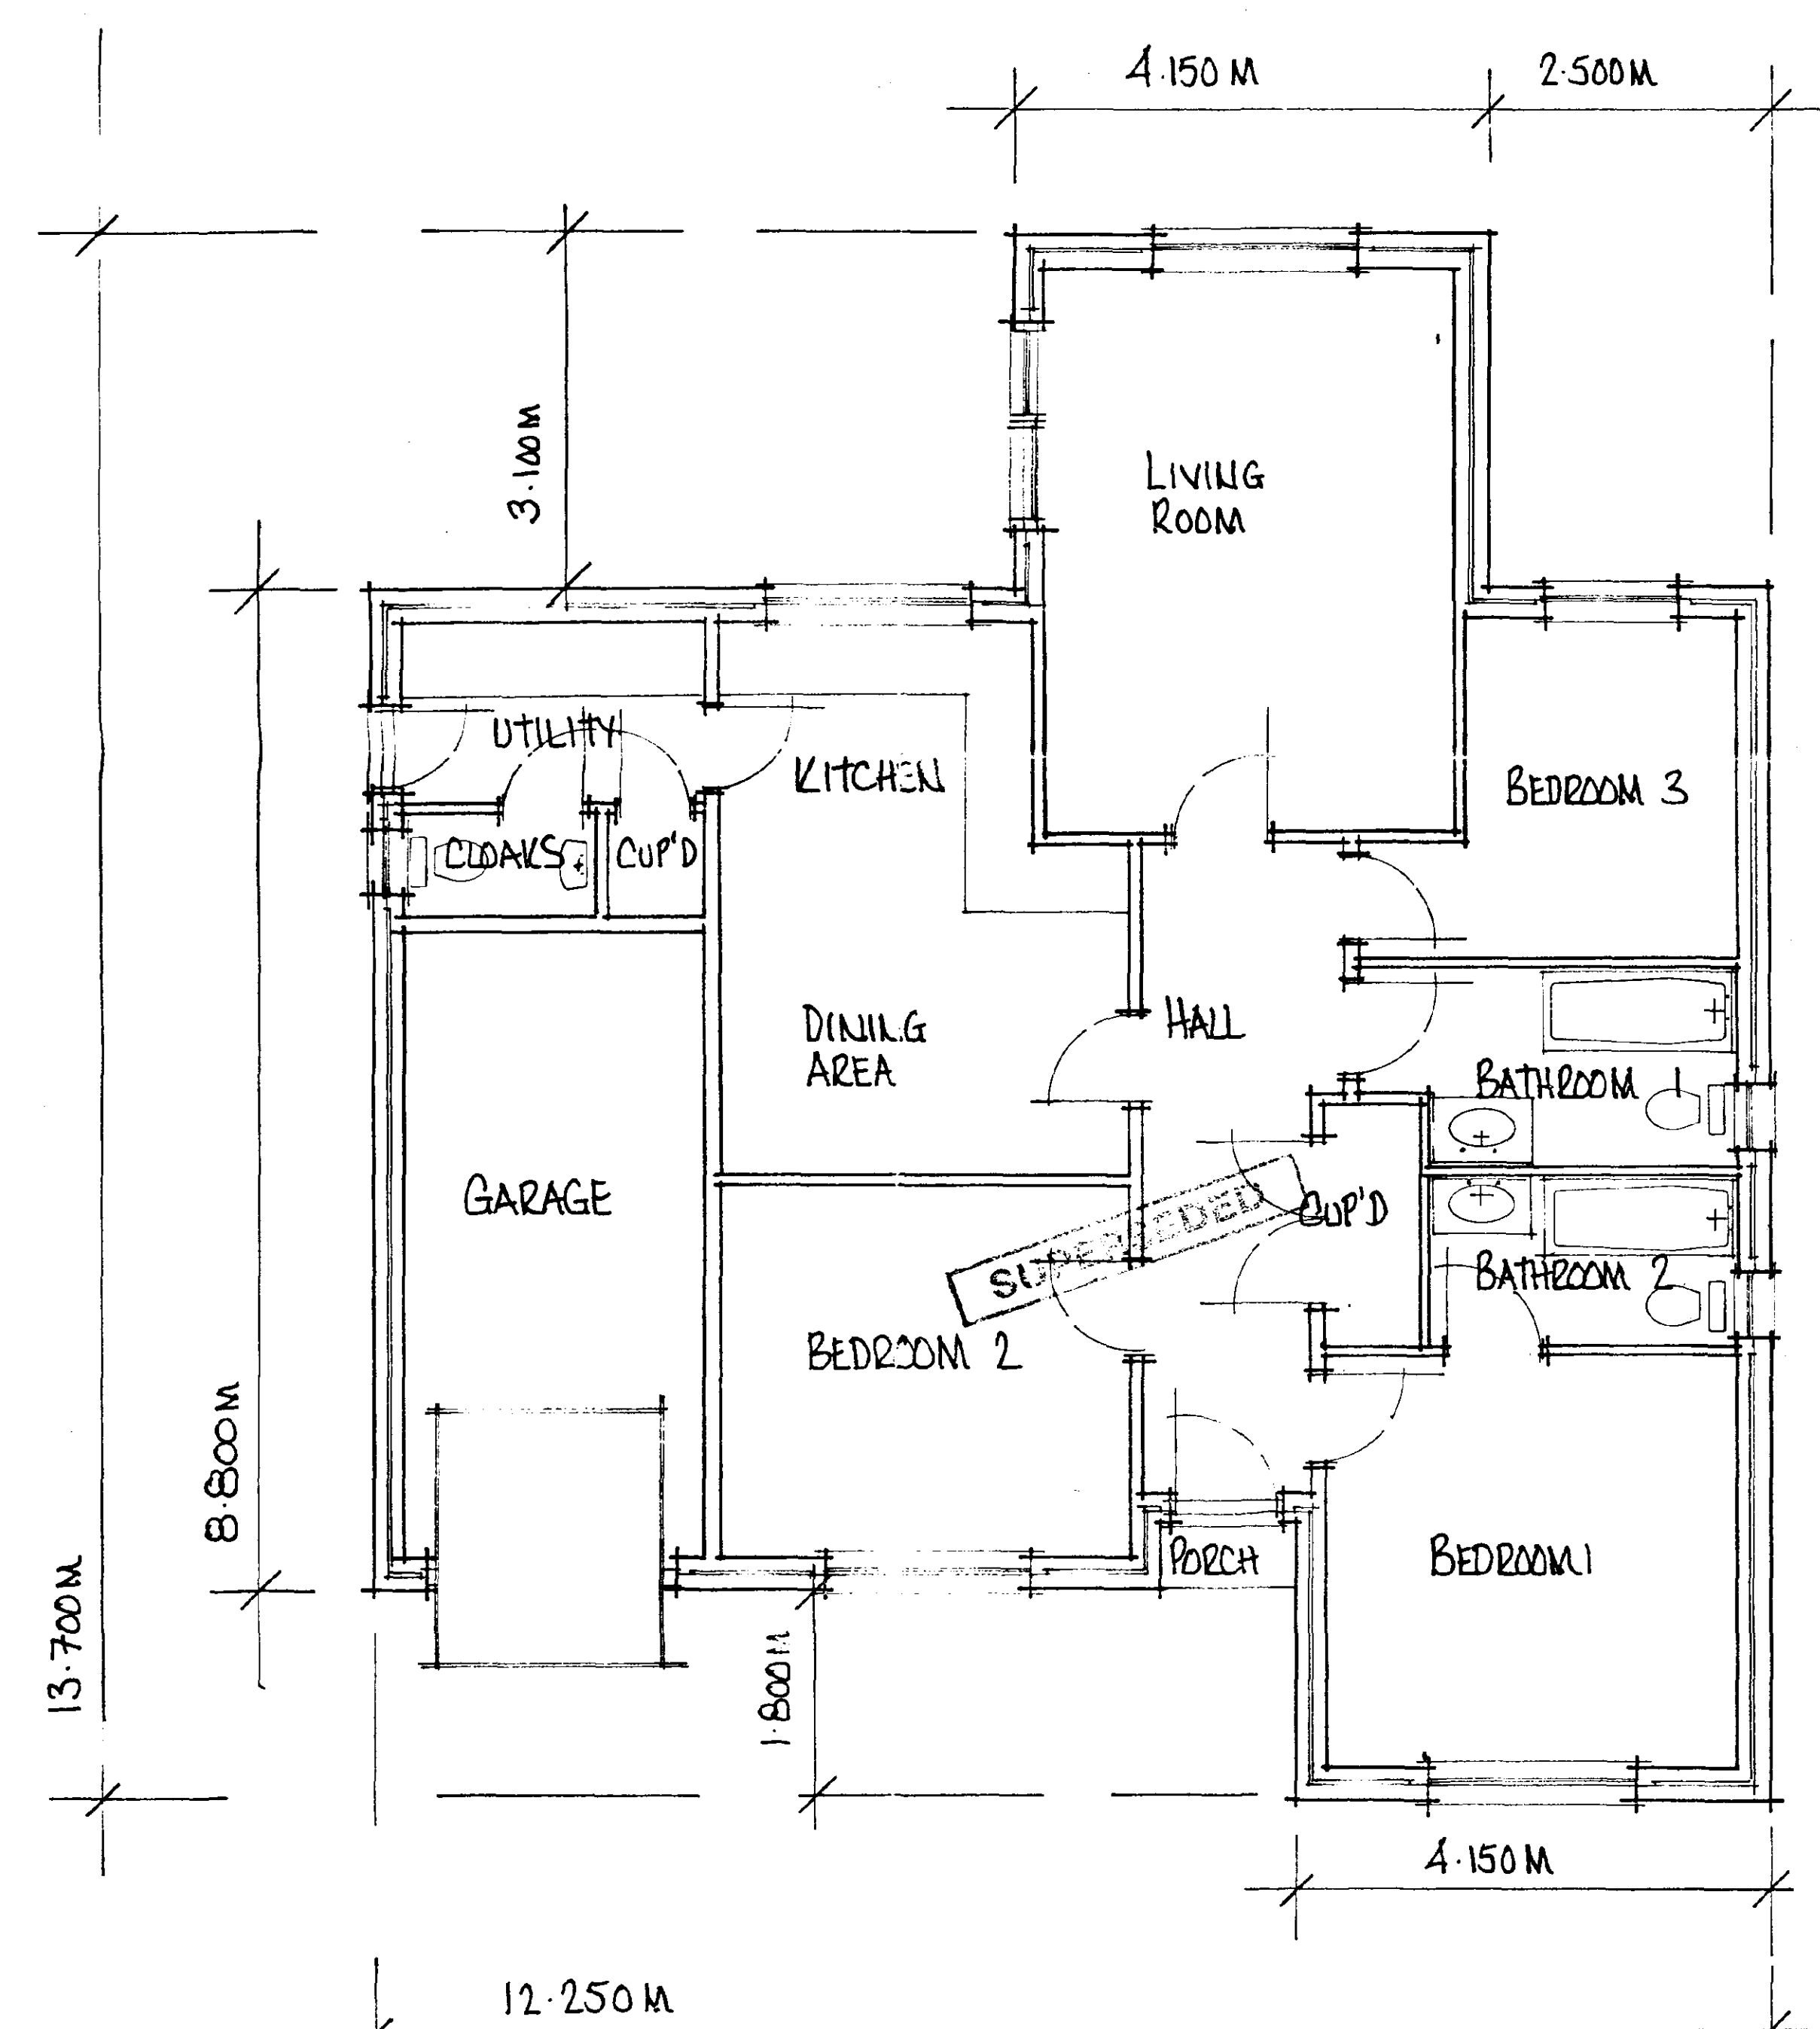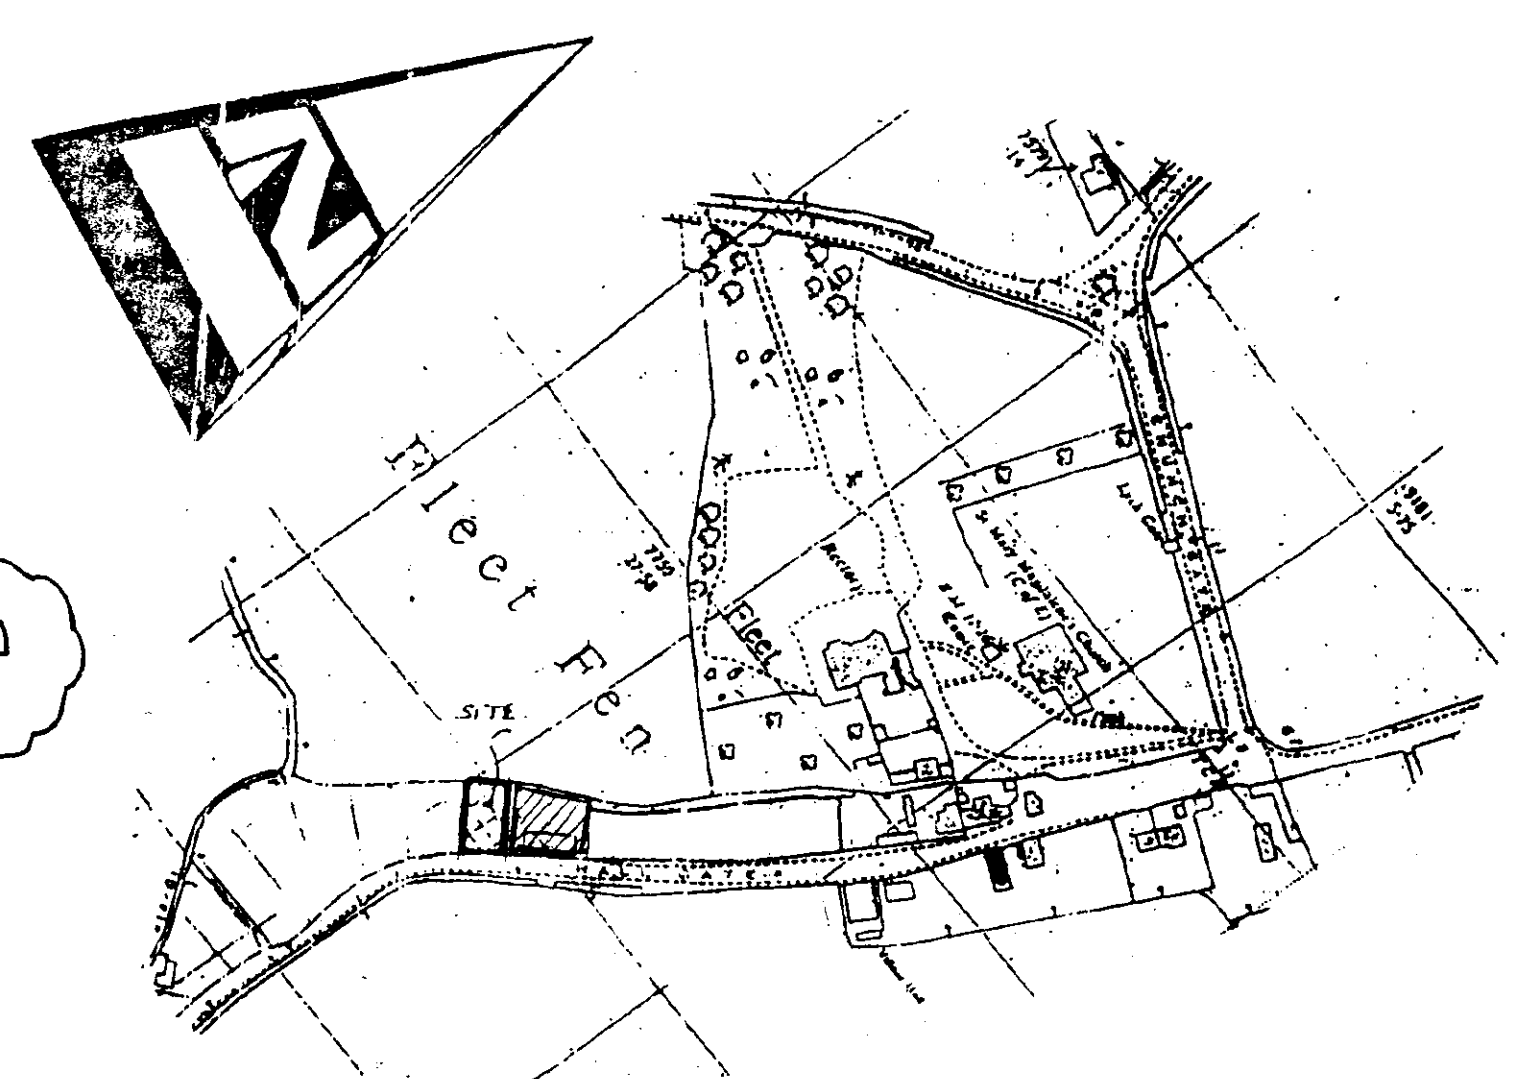

PLAN.

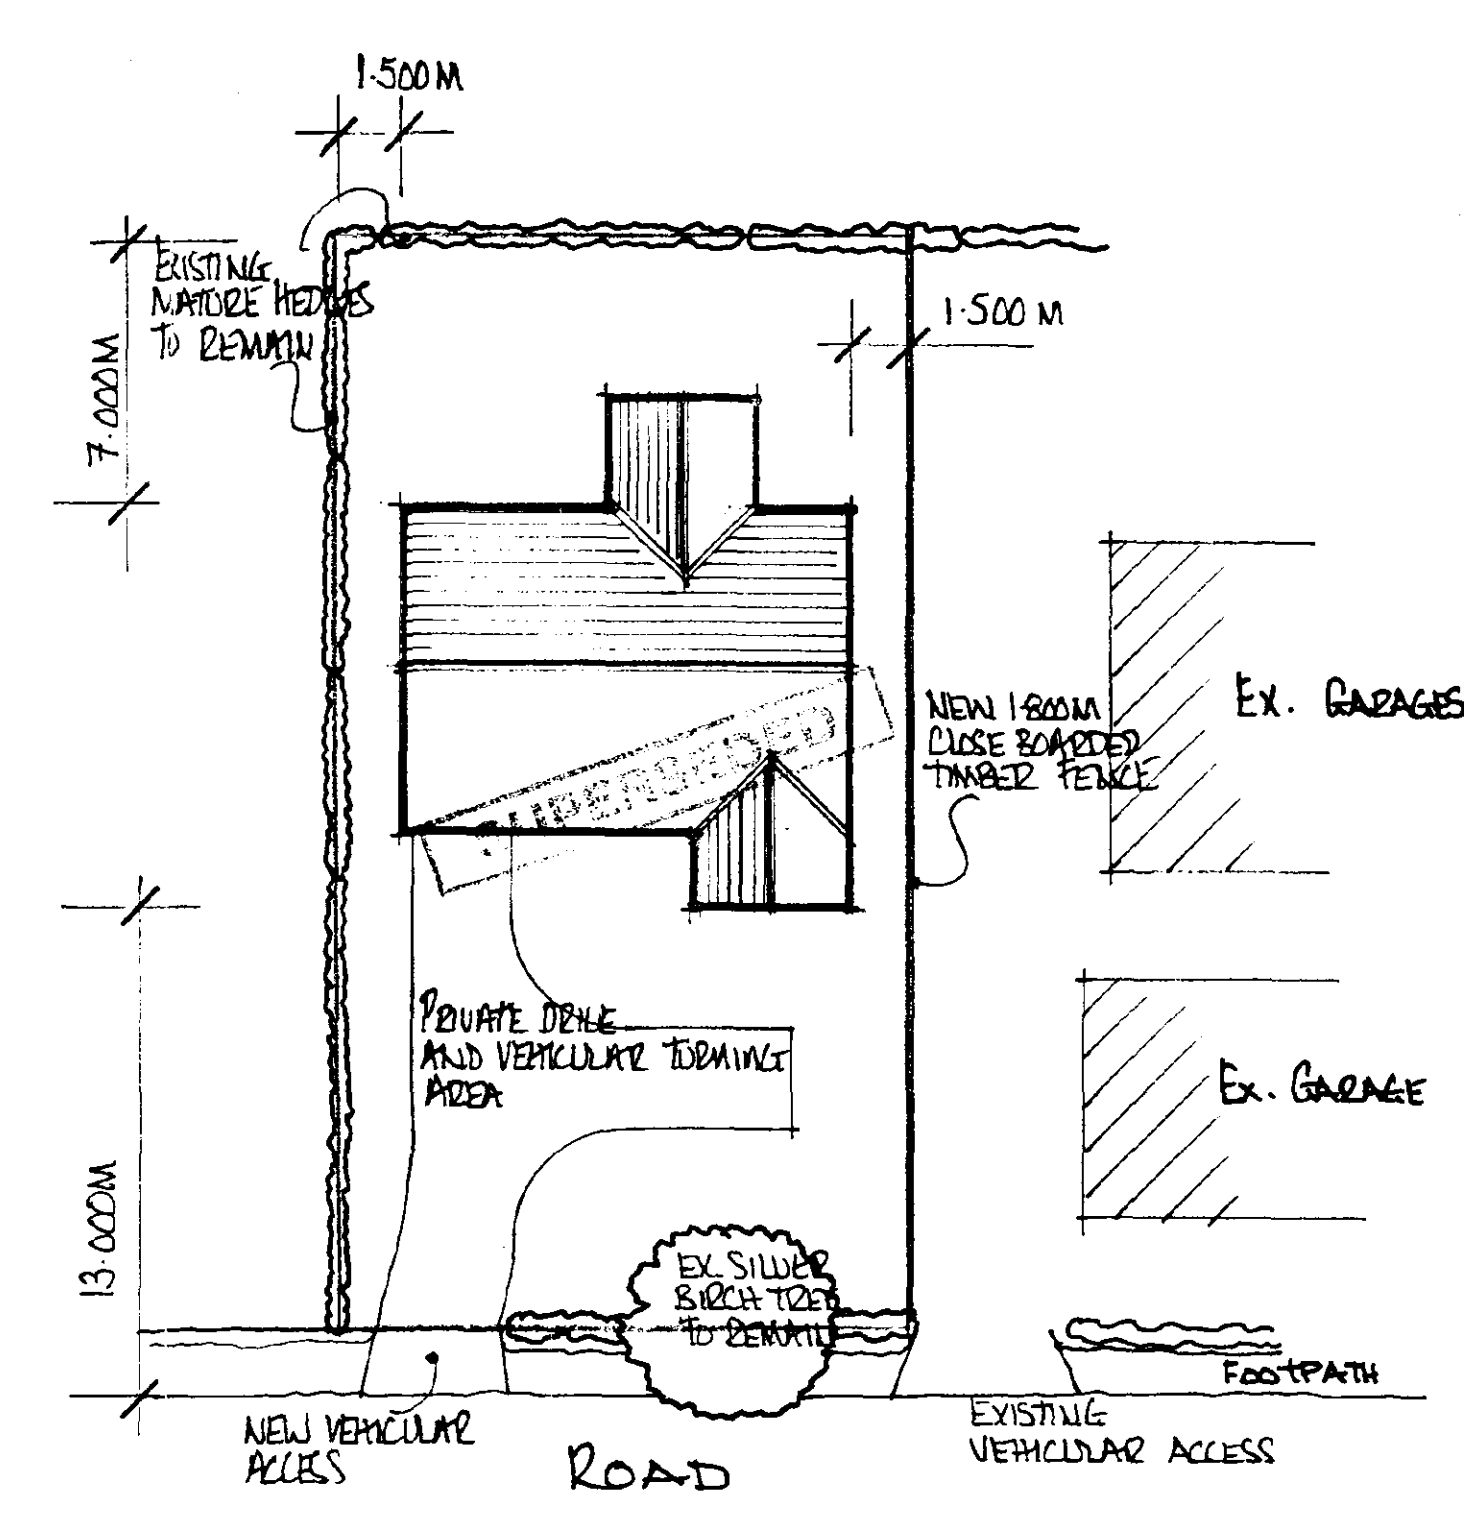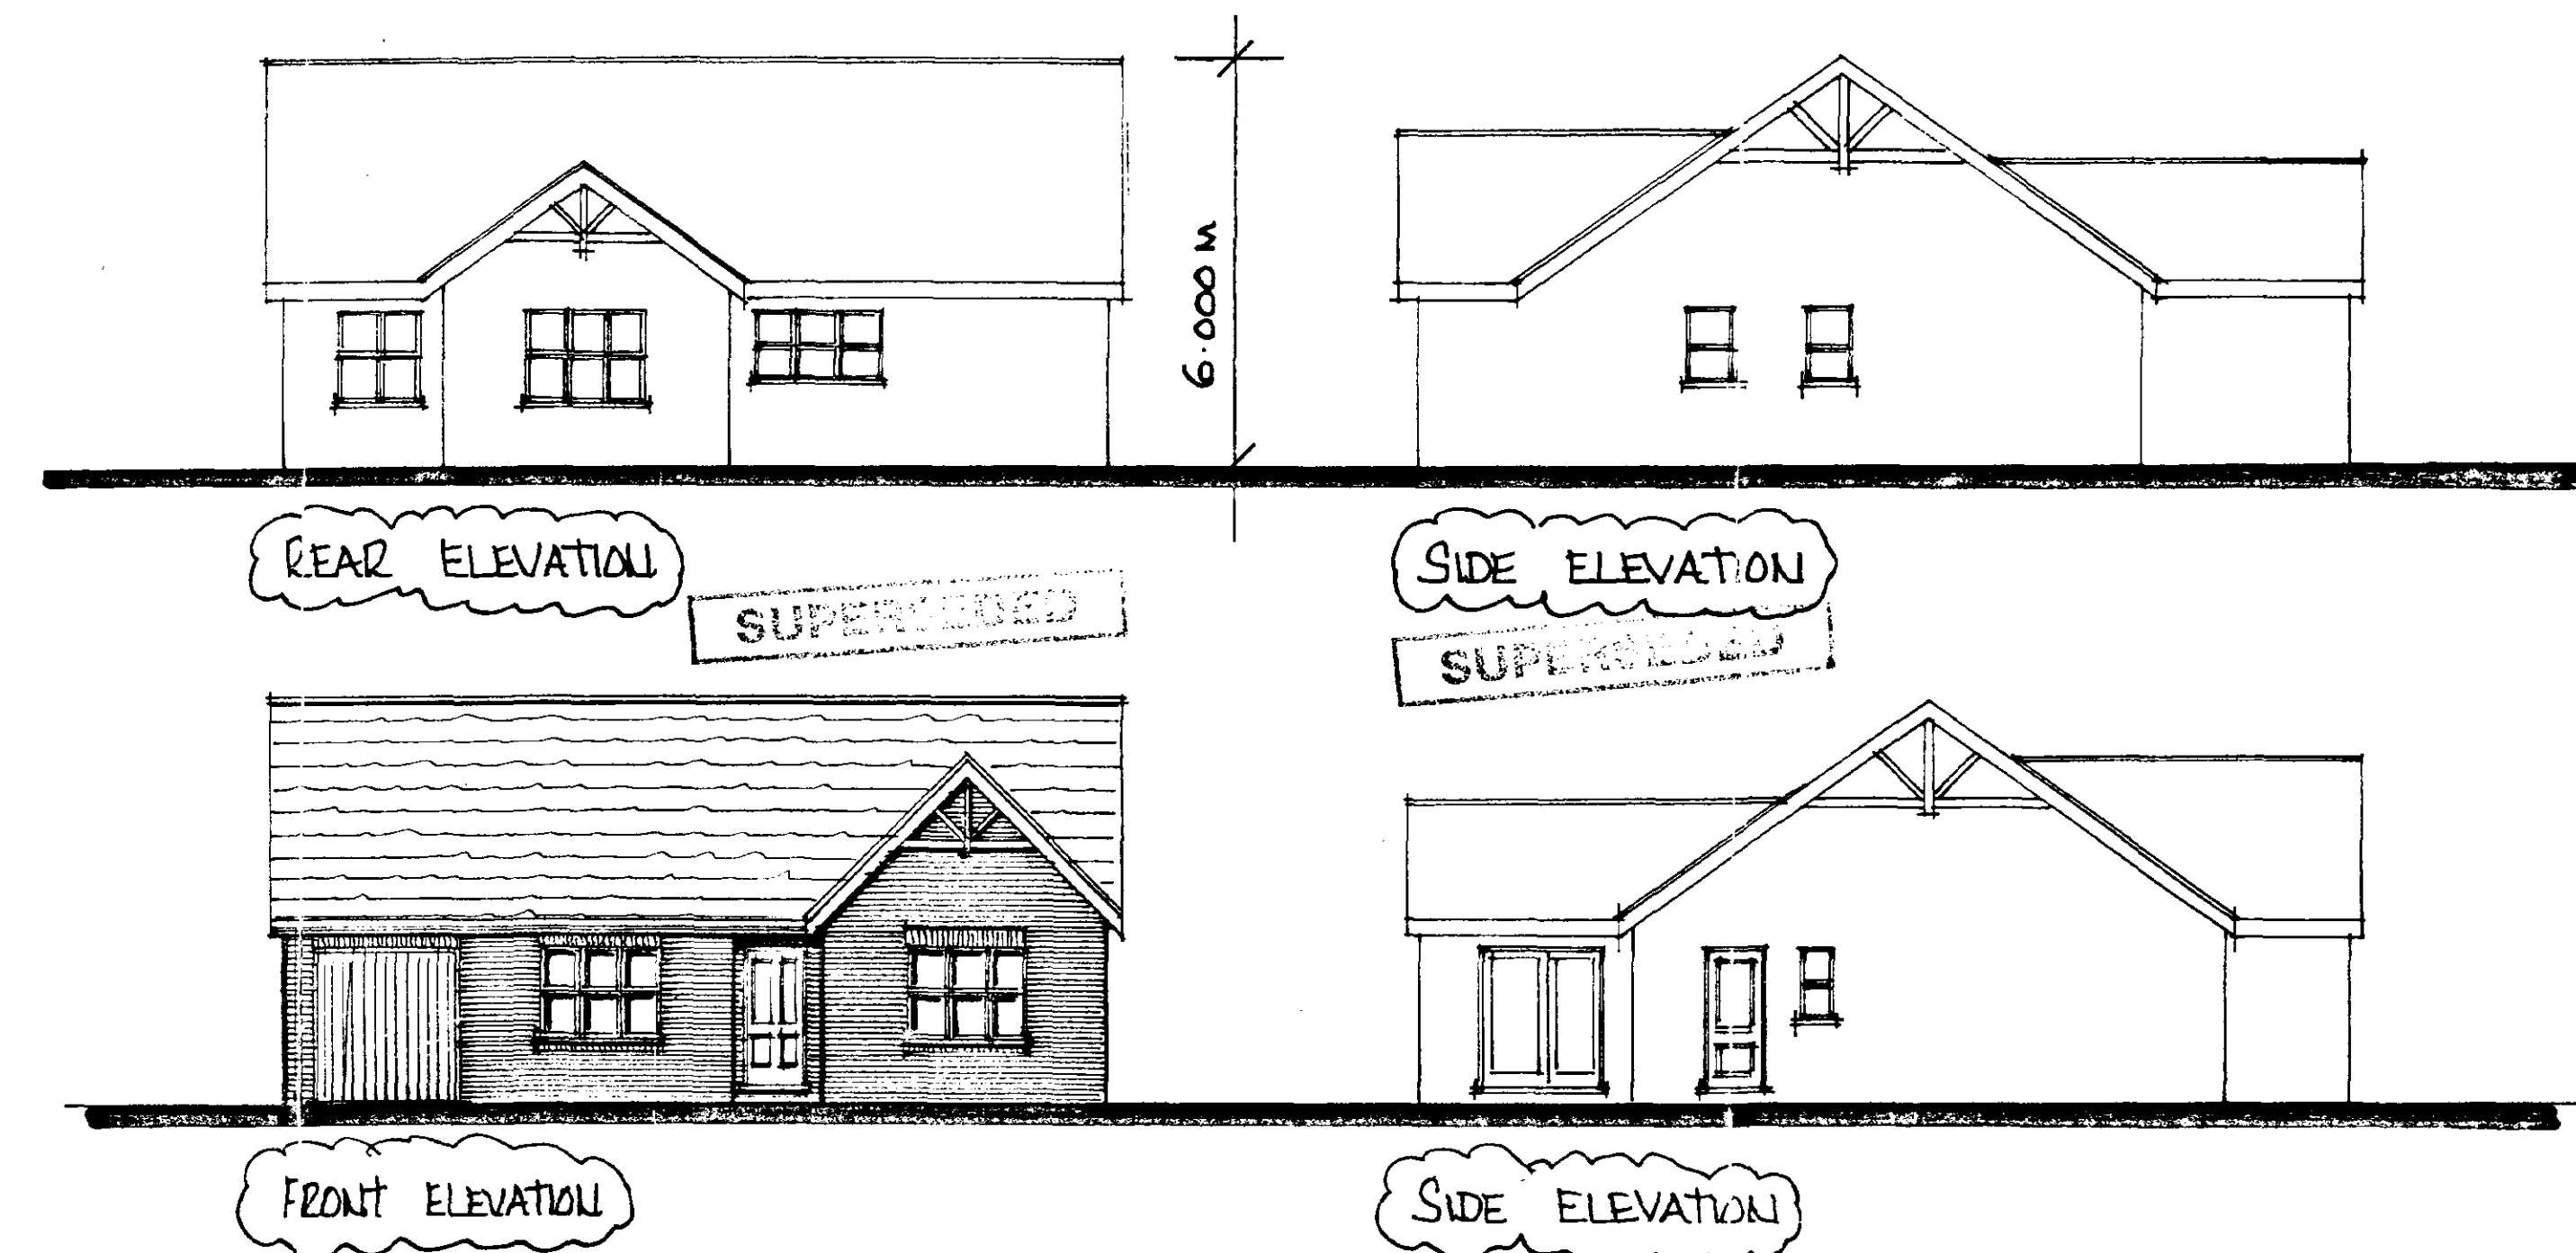

SITE LAYOUT PLAN 1:200

SPECIFICATION

ROOFING: RED CONC. DOUBLE INTERLOCKING ROOF TILES.
 EXTERIOR: DESIMPEL MOZART BLEND STICK FACING BRICKS.
 SOFTWOOD STAINED FASCIA & BARGE BOARDS
 WHITE UPVC WINDOWS.
 HARDWOOD STAINED FRONT & REAR DOORS
 BROWN UPVC R.W. GOODS
 WASHED GRAVEL DRIVEWAY
 FOUL DRAINS TO PUBLIC MAIN SEWER
 S.W. DRAINS TO SOAKAWAYS

ROOM SIZES:

LIVING ROOM: 5.000M x 3.600M
 KITCHEN / DINING AREA: 4.850M x 3.600M
 BEDROOM 1: 3.600M x 3.600M
 BEDROOM 2: 3.600M x 3.300M
 BEDROOM 3: 3.000M x 2.400M
 BATHROOM 1: 3.300M x 1.700M
 BATHROOM 2: 2.700M x 1.700M
 UTILITY: 2.600M x 1.600M
 GARAGE: 5.500M x 2.600M
 CLOAKS: 1.700M x 0.900M

OVERALL INTERNAL AREAS:
 GARAGE: 14.300 SQ. M.
 BUNGALOW: 99.640 SQ. M.
 TOTAL: 113.940 SQ. M.

2 Edinburgh Walk, Holbeach, Spalding, Lincs. PE12 7AP Tel: (01406) 424343 Fax: (01406) 490702	
PROJECT: BUNGALOW & GARAGE INCL. VEHICULAR ACCESS HALLGATE, FLEET HOLBEACH, LINCOLNSHIRE	
DRAWING TITLE: GENERAL ARRANGEMENT	
SCALE: 1:50 & 1:100	DATE: JULY 2000
DRAWN: M.R.G.	DRAWING NO: SC244/01

SCOUT HOLLAND LTD
 HOUSES & PLANNING
 25 JUL 2000

Ref: 094460