



E L E V A T I O N S 1 / 1 0 0

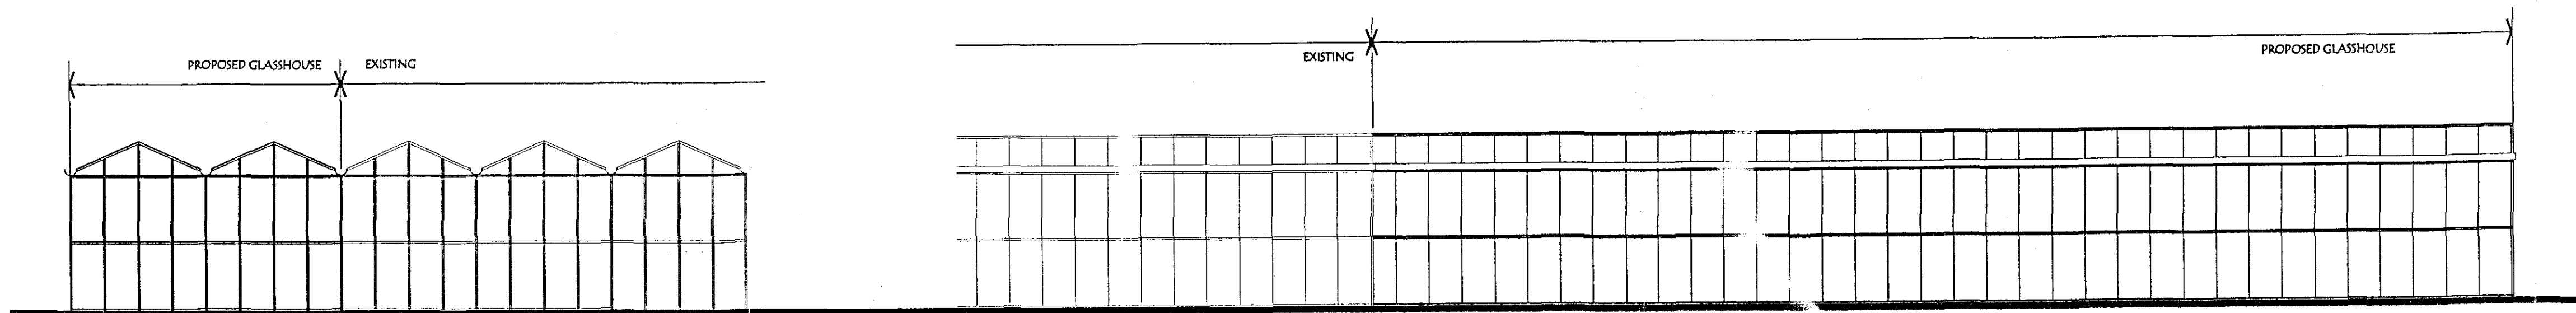


TYPICAL END


TYPICAL SIDE

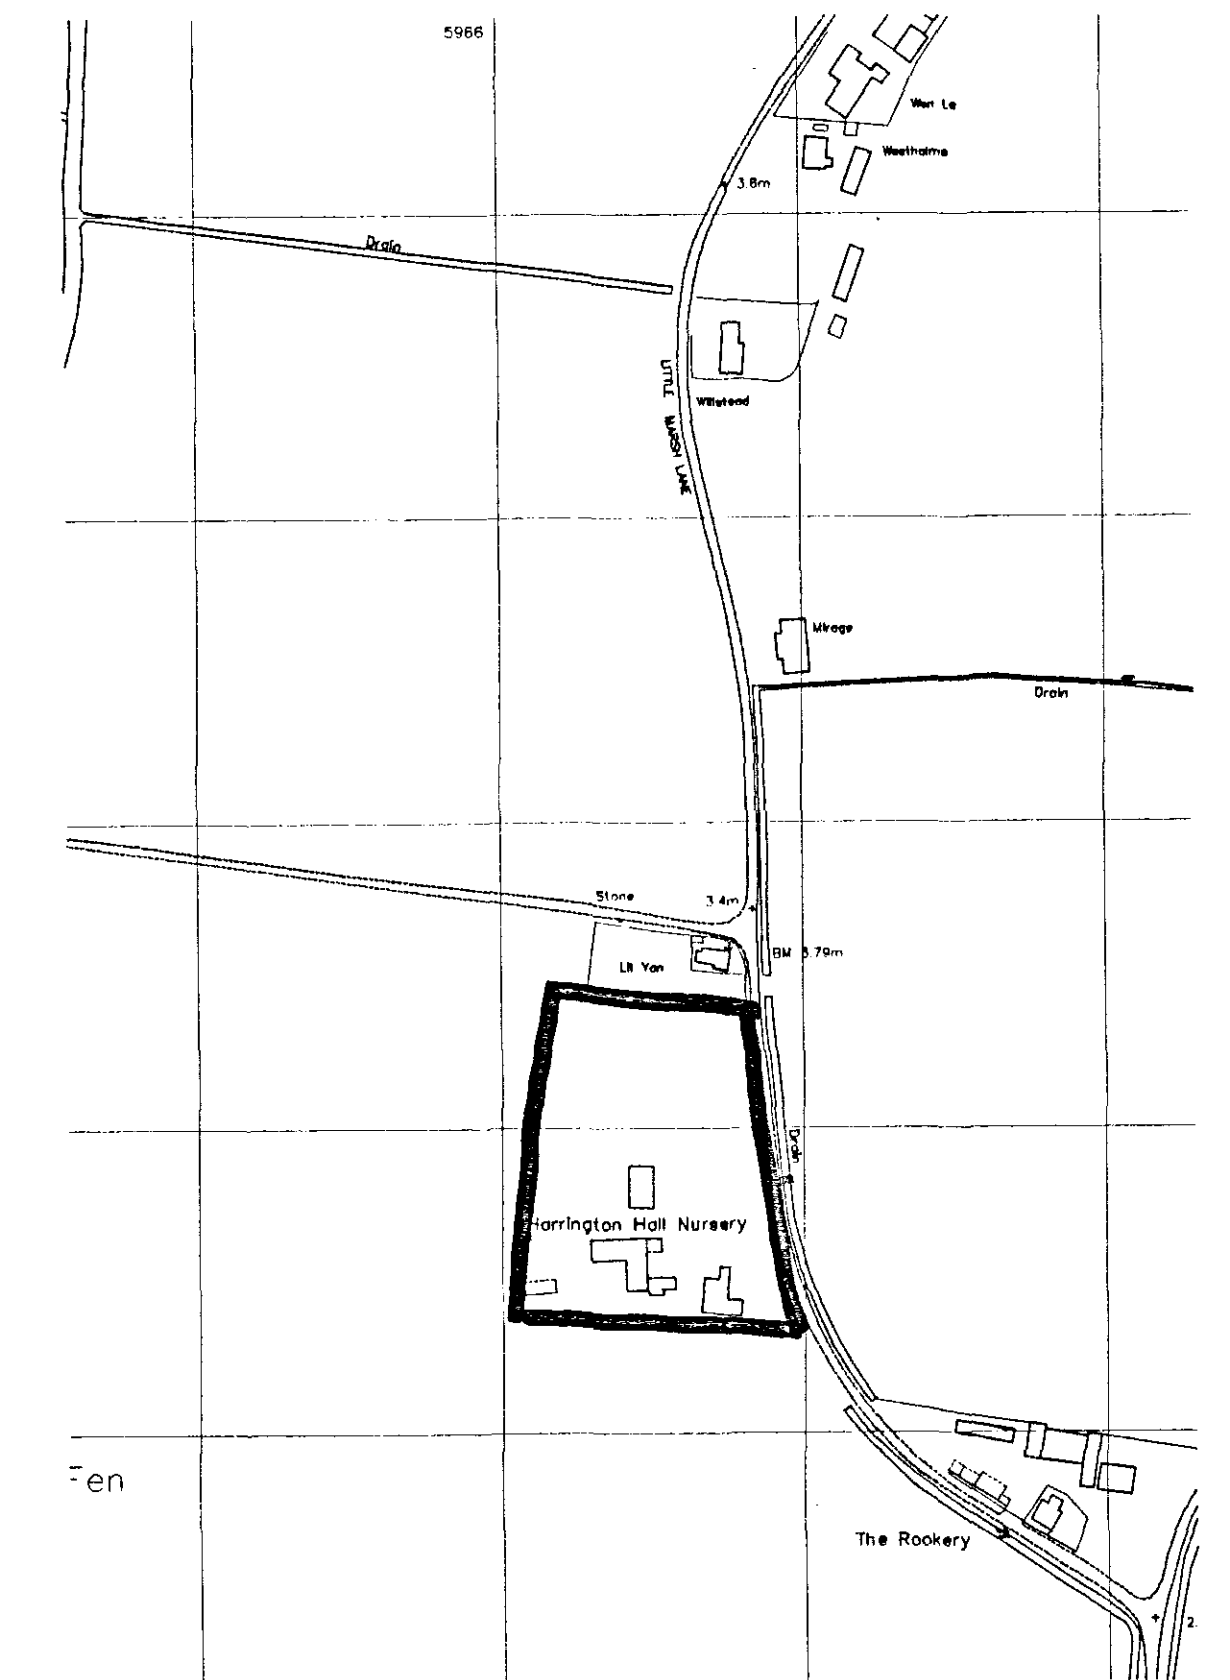

location plan
scale 1:2500

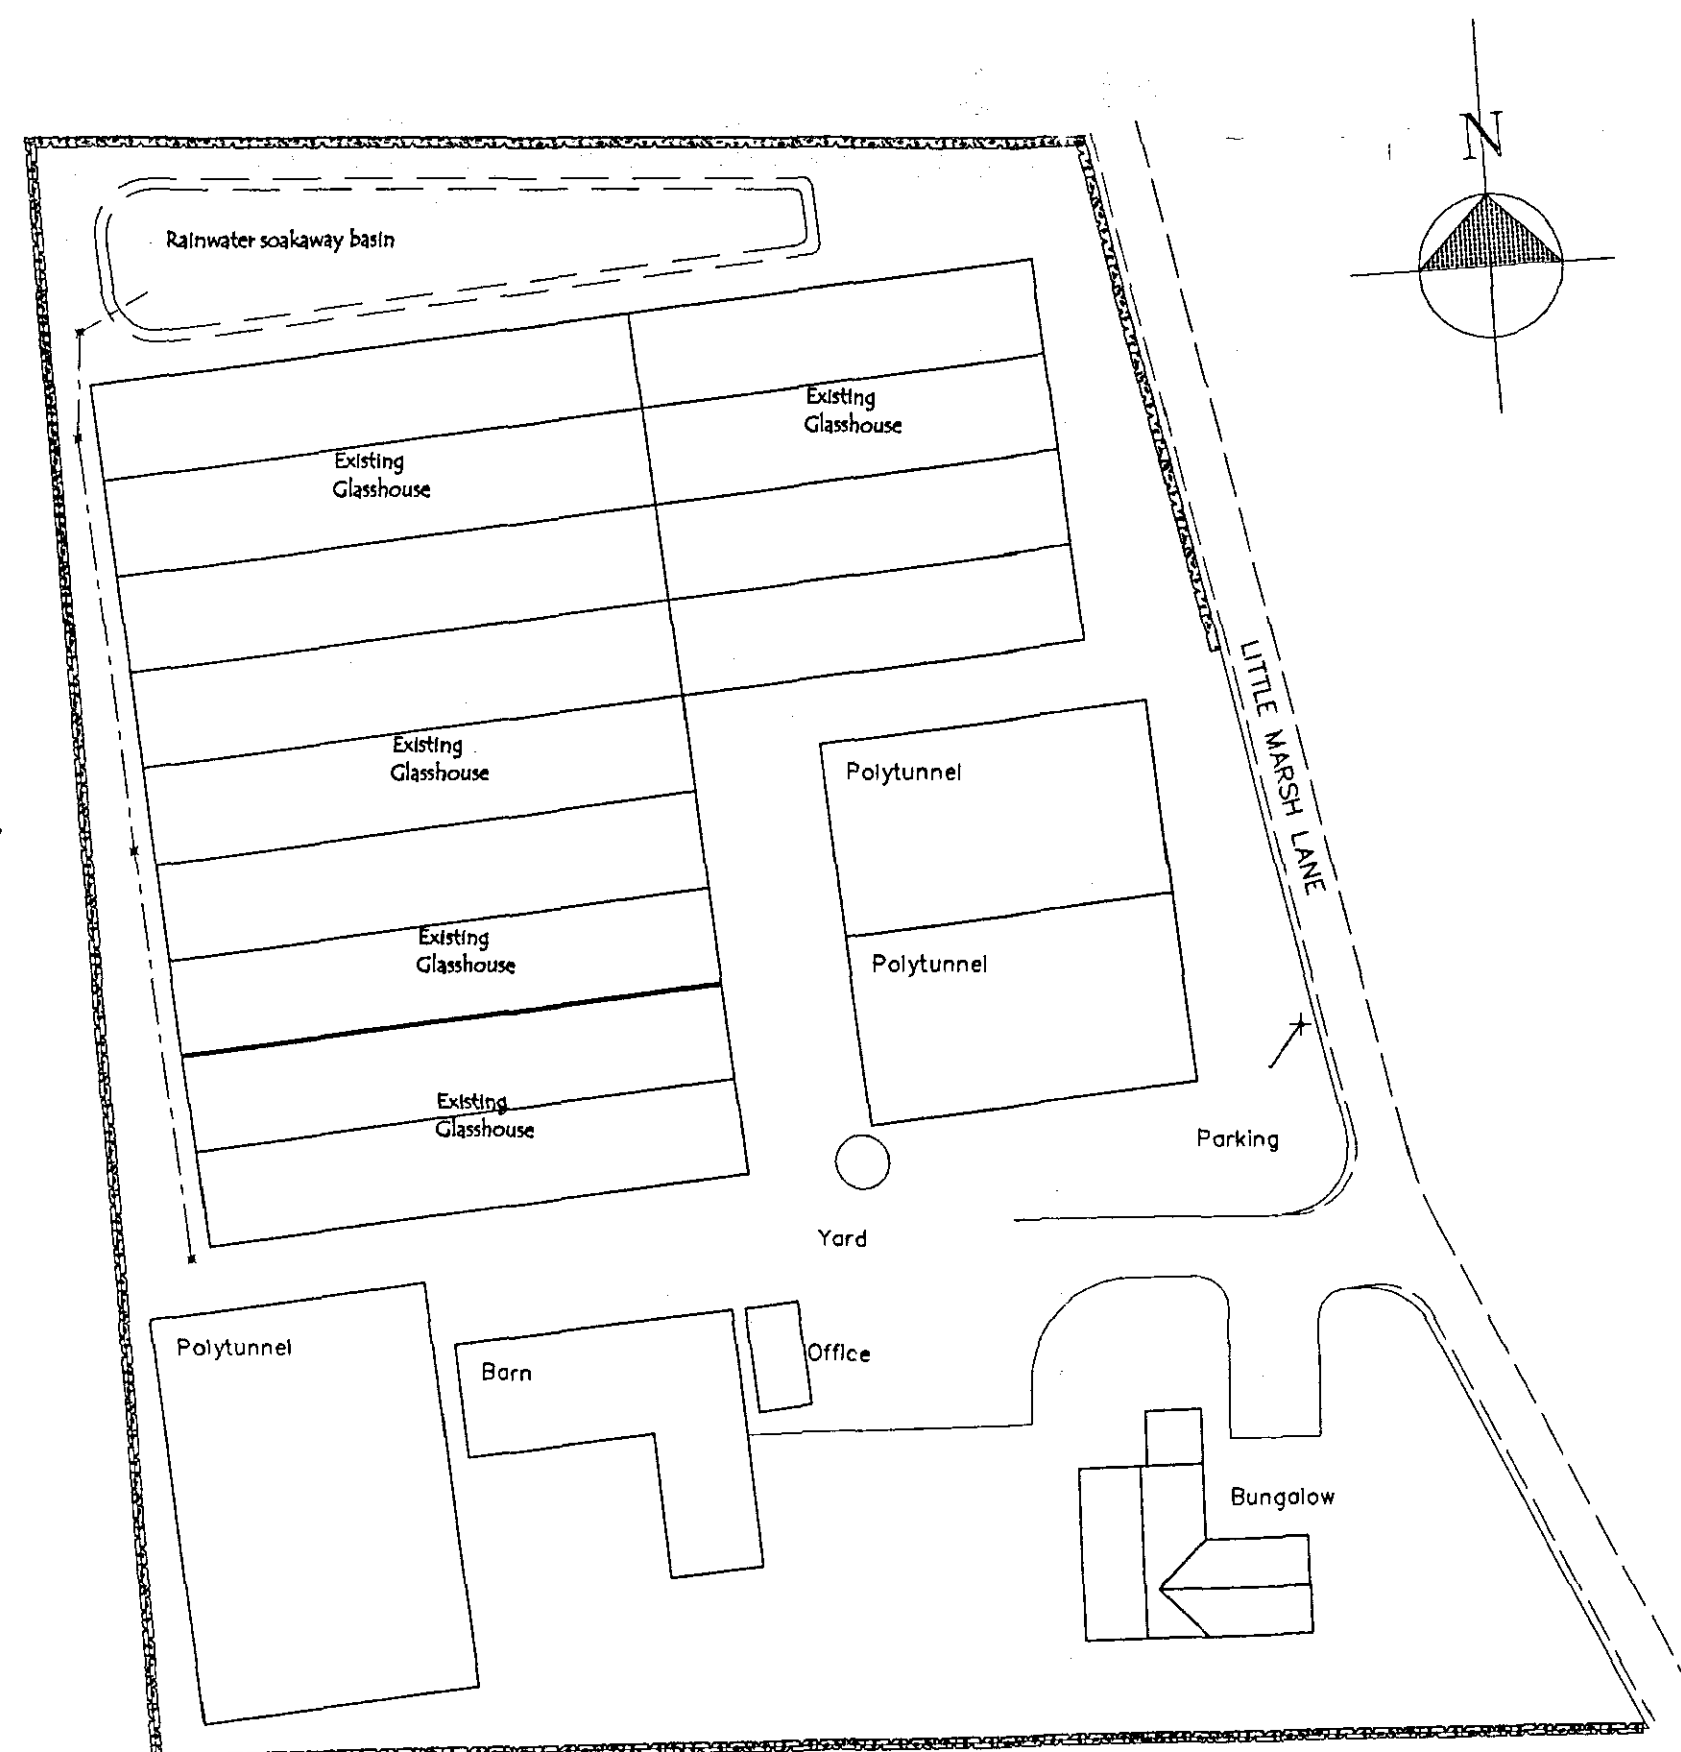


BLOCK PLAN 1/500
Existing

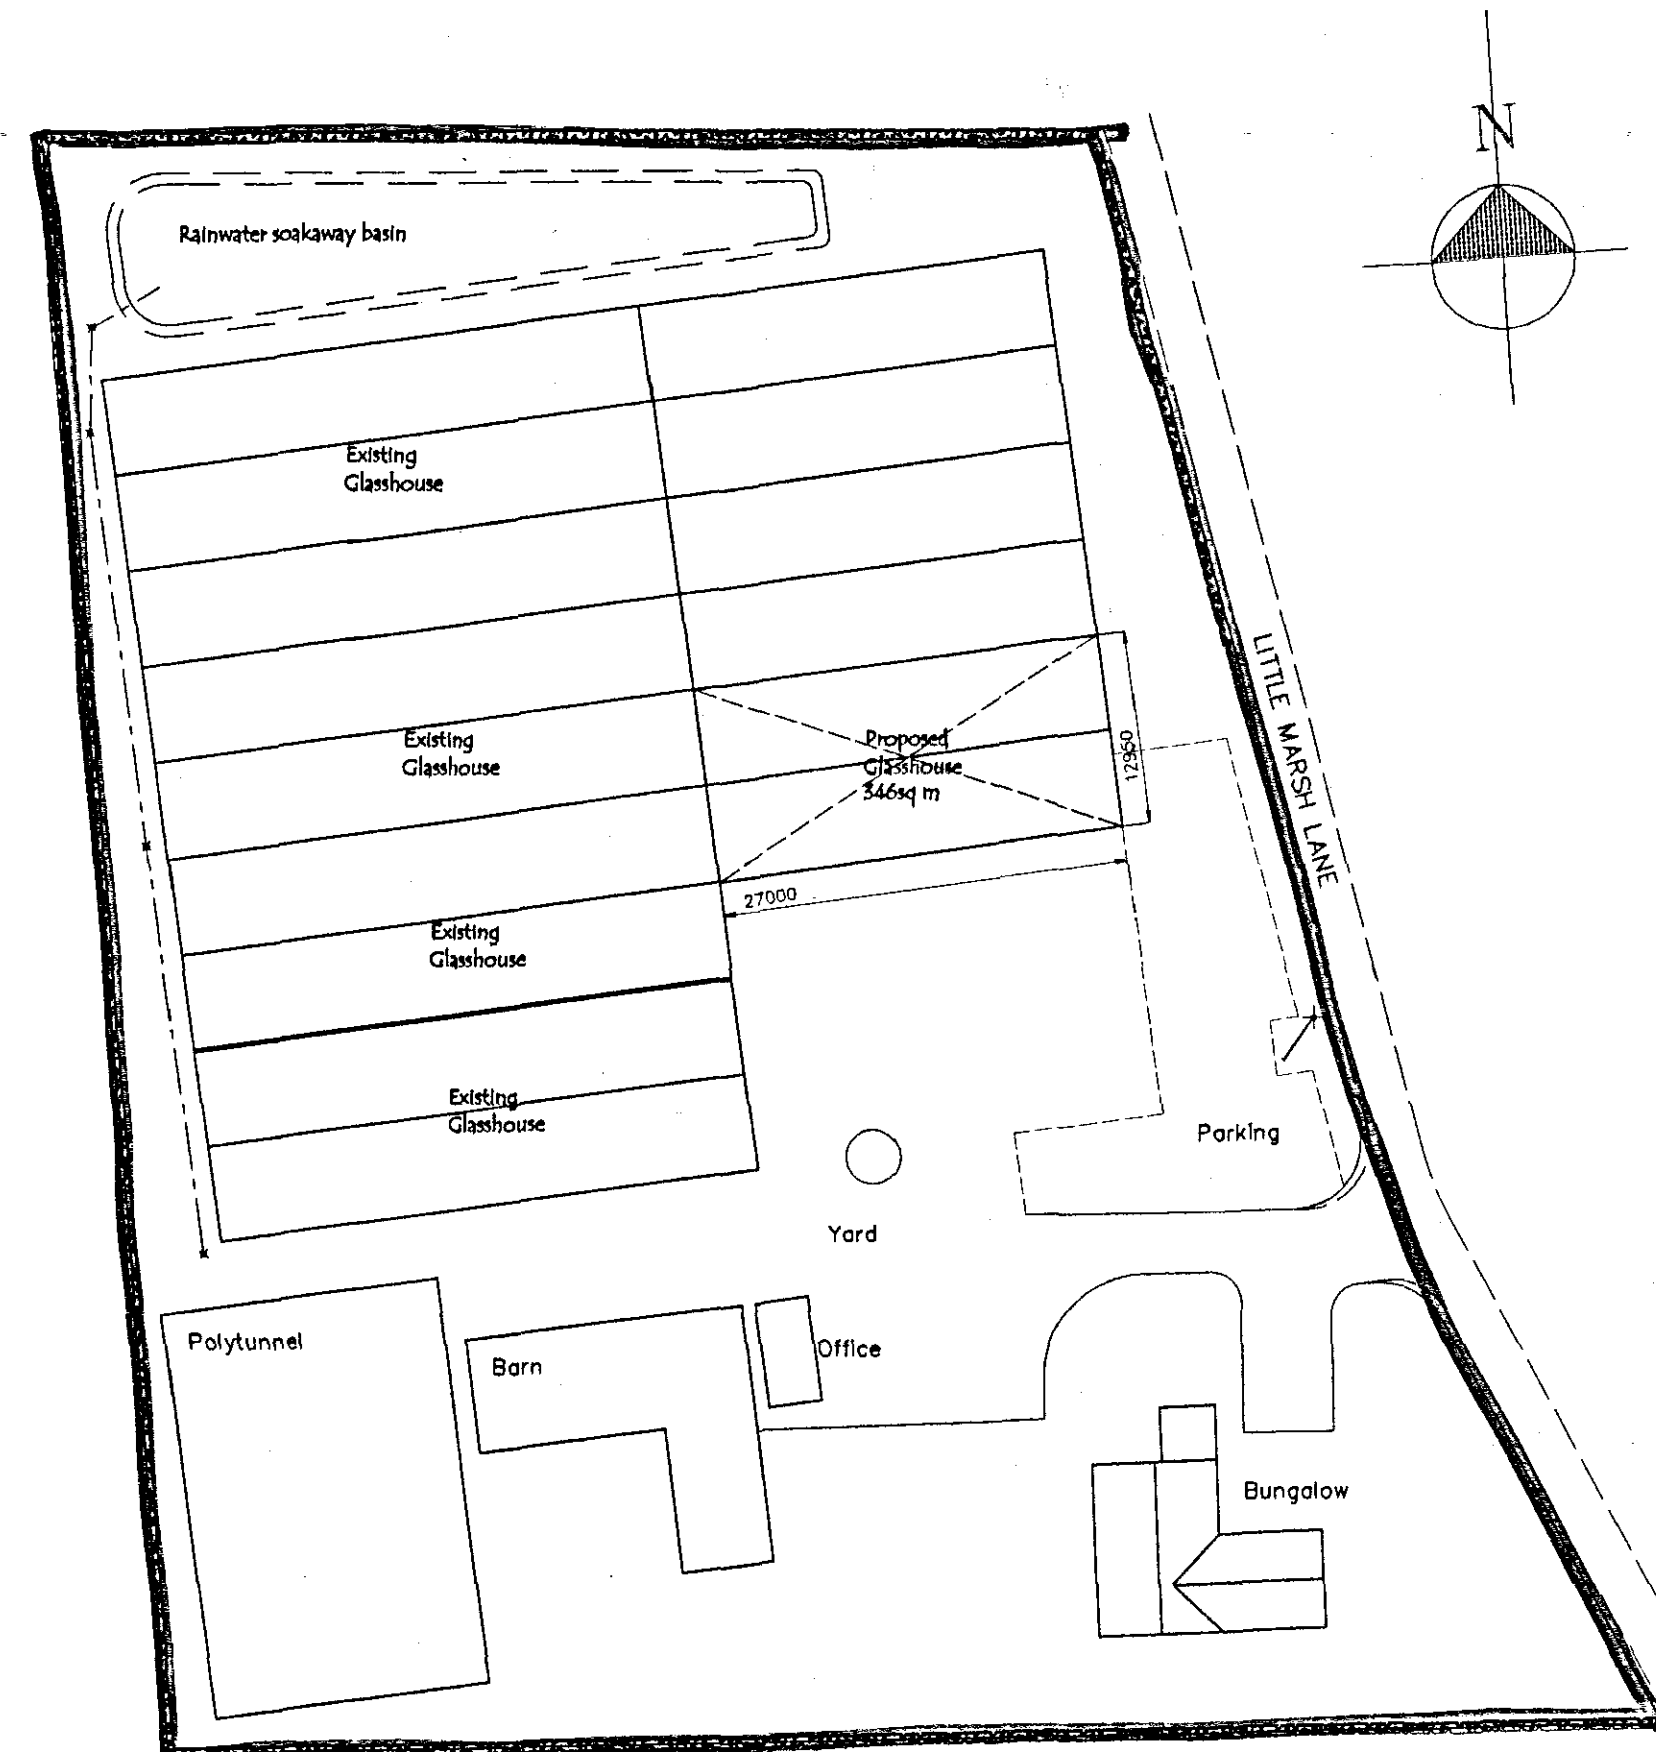

BLOCK PLAN 1/500
Proposed

AMENDMENTS

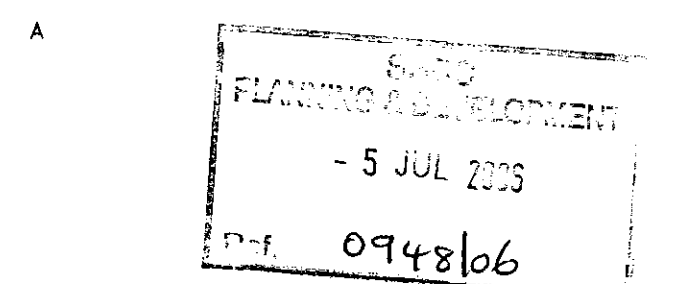

L. A. Building Design

Architectural and Surveying Practice
55 Hannam Boulevard
Spalding
Lincolnshire PE11 1LB
Telephone/Fax: Spalding (01775) 711437

Peter S Lithgow MCOB MCAT

Member of the Chartered Institute of Building and
Member of the Chartered Institute of Architectural Technologists

Project
Proposed Replacement Glasshouses at
HARRINGTON HALL NURSERY, Little Marsh Lane, Fleet,
Spalding, Lincolnshire, PE12 8NW

Client
MR A SHIRE

Drawing

ELEVATIONS
BLOCK PLAN
and LOCATION PLAN

Date

June 2006

Scale(s)

1:100 1:500 1:2500

Drawn by

Peter Lithgow

Checked

PSL

Job no

00/04

Drawing no

09

DETERMINED
PLAN