
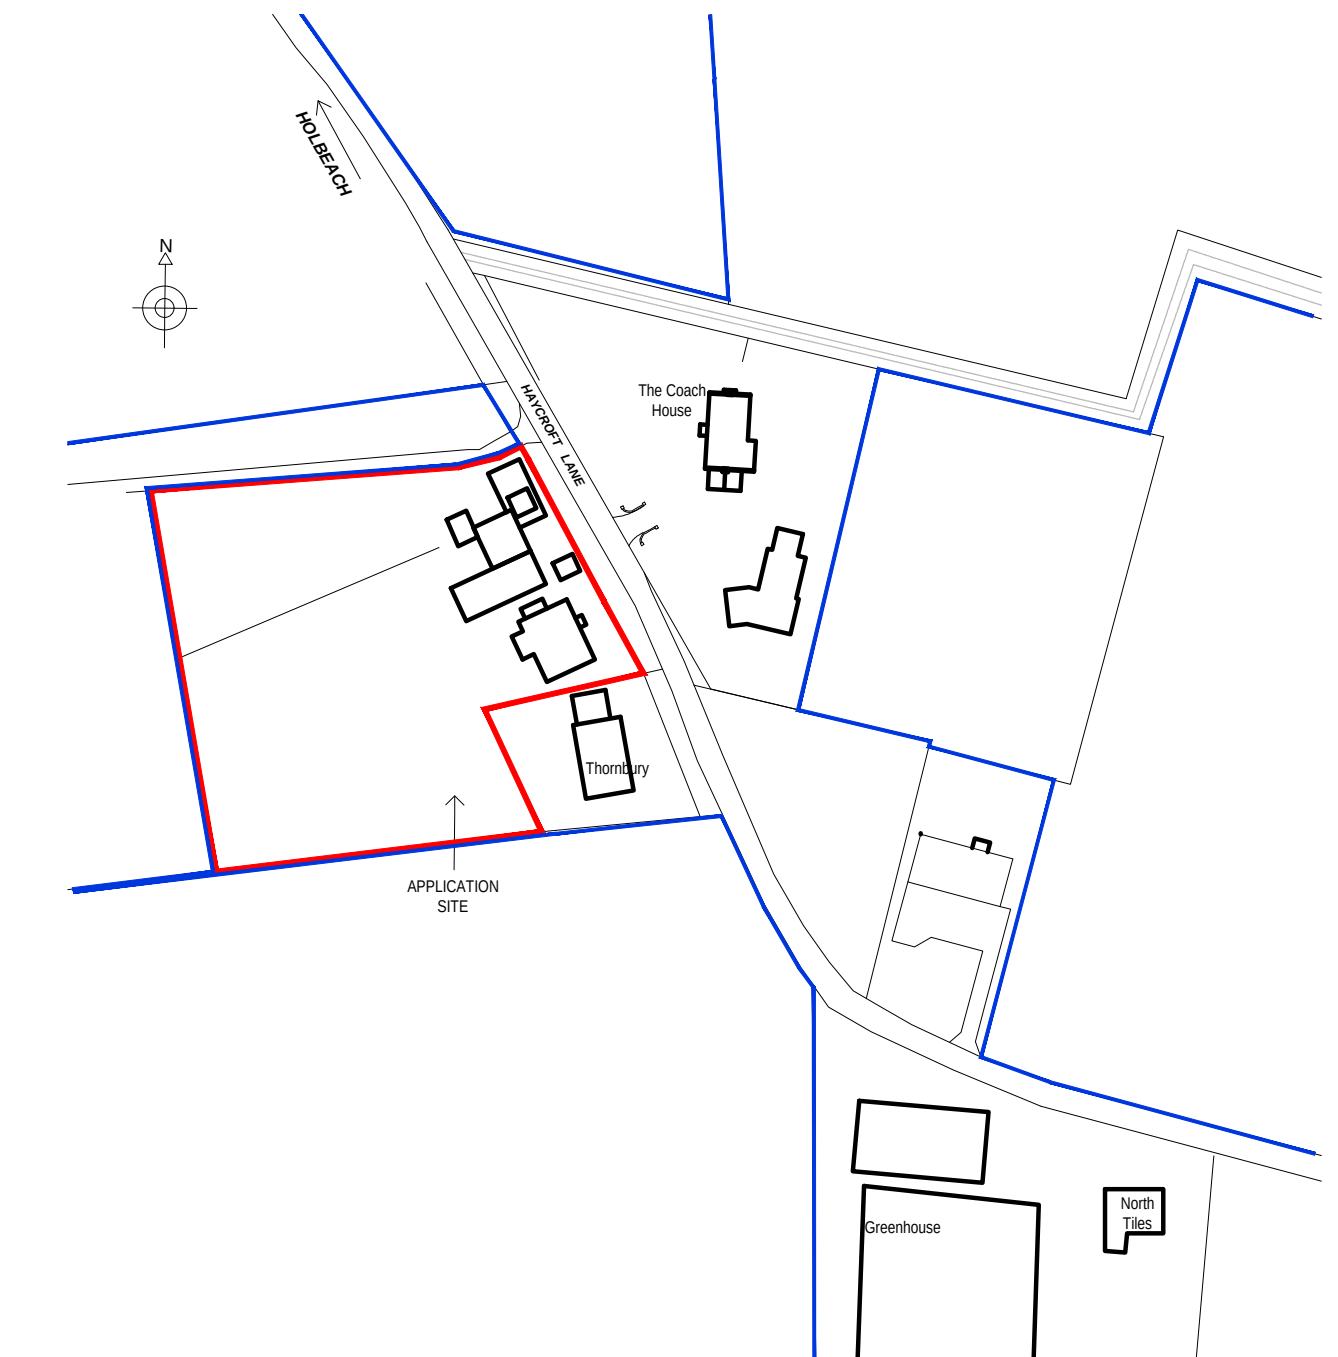
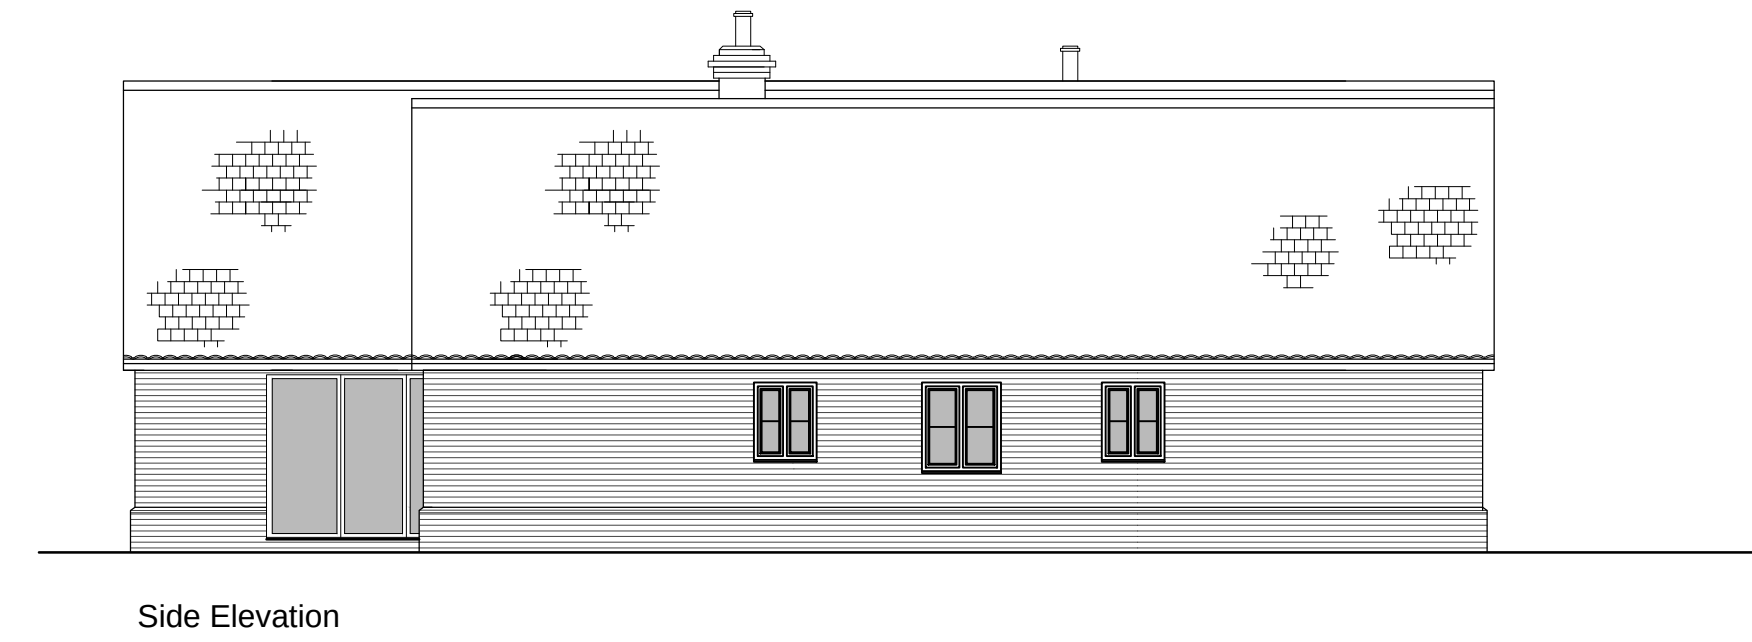
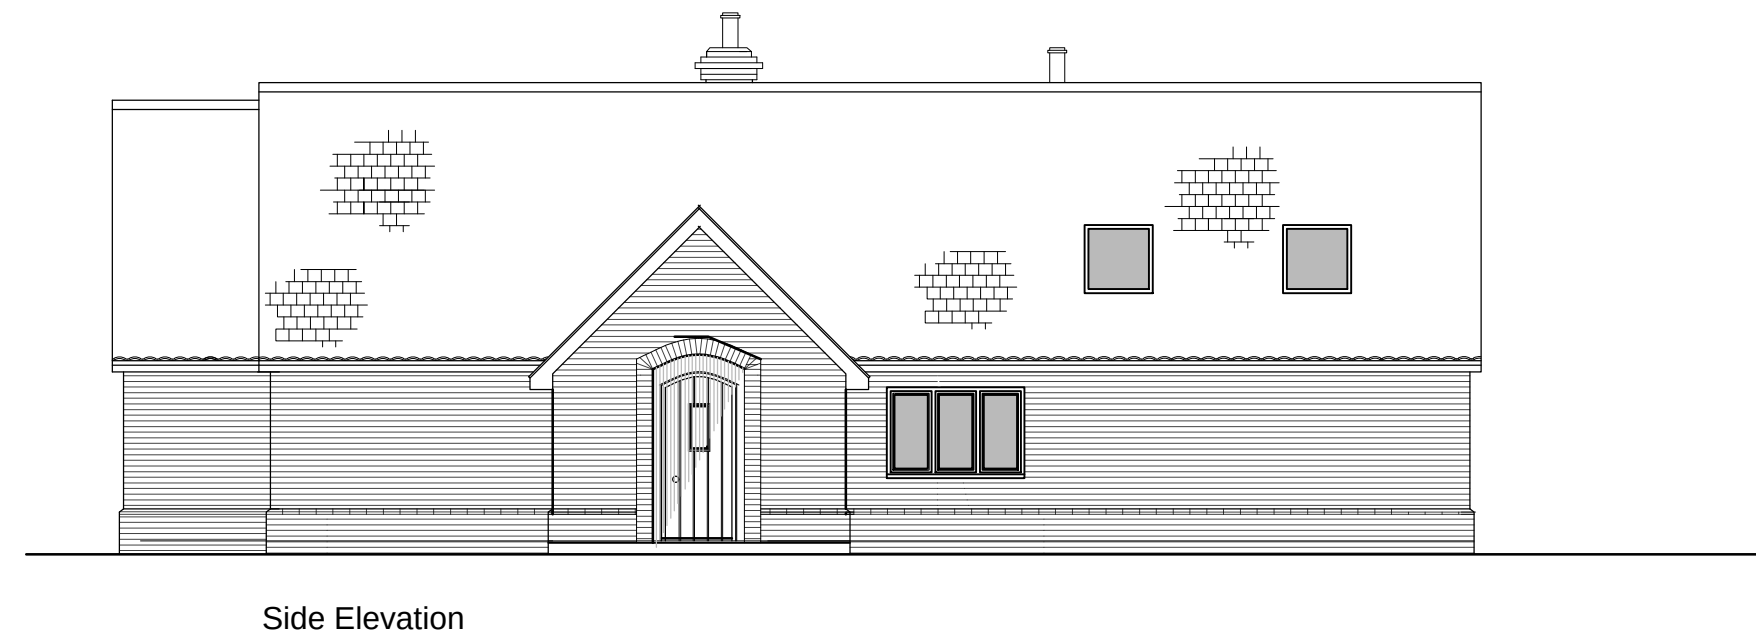


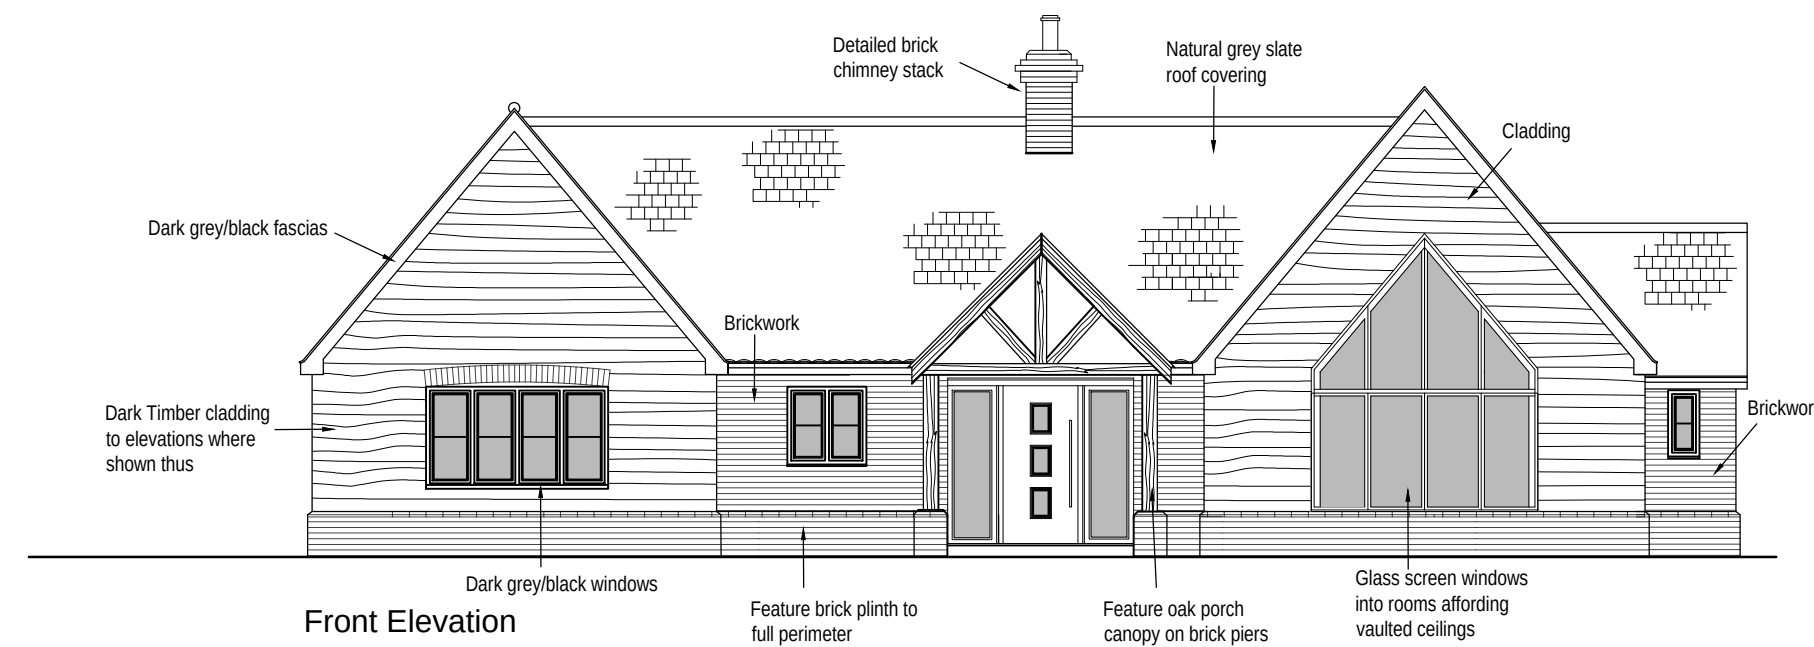

Client Mr & Mrs D.O. KING	Scale as shown@A1
Project Proposed Replacement Bungalow Haycroft Lane Fleet Lincolnshire PE12 8LB	Date AUG 2023 Drawing No. PL1000
Drawing Title Planning Drawing	Revision