




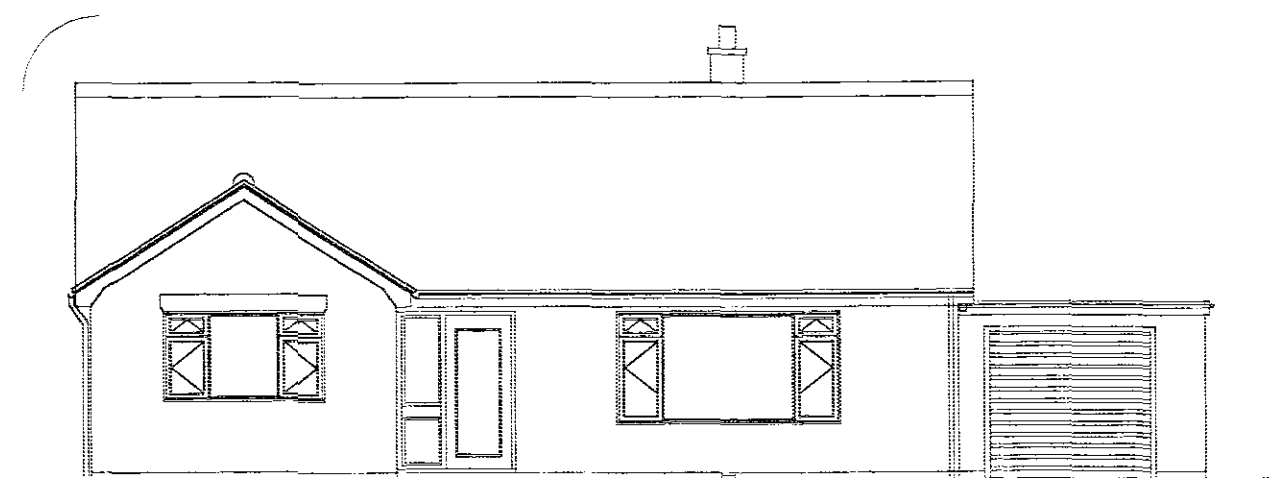


Existing Front Elevation
Scale : 1/100

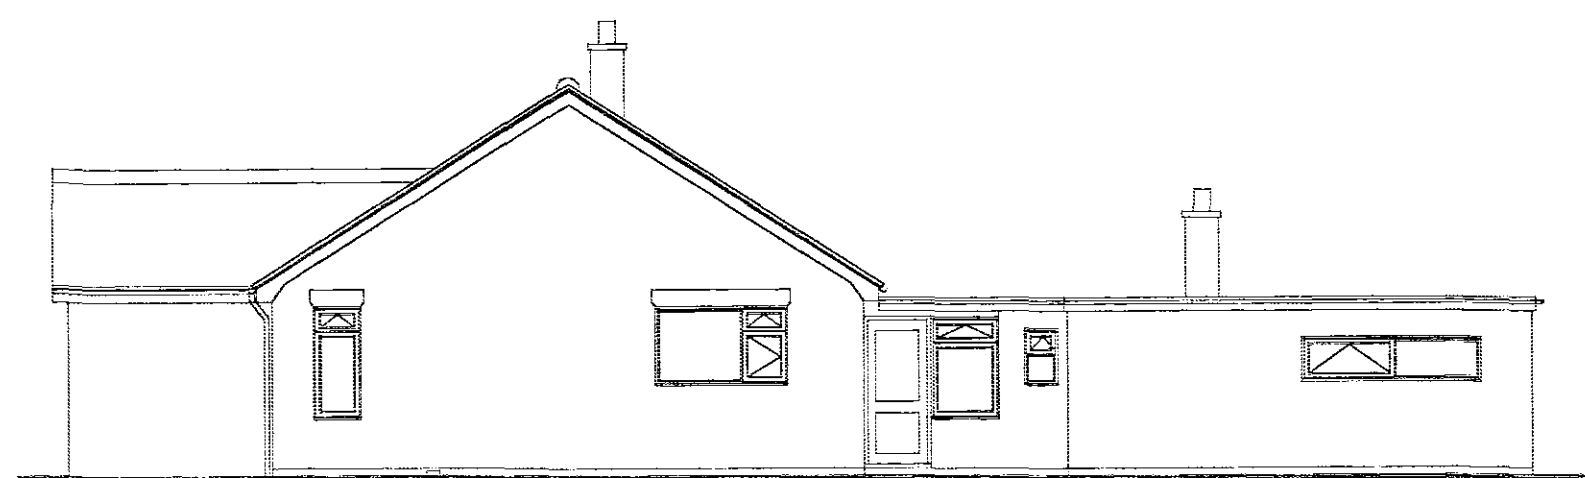


Existing Side Elevation
soldier arching clw tile top to match existing front windows

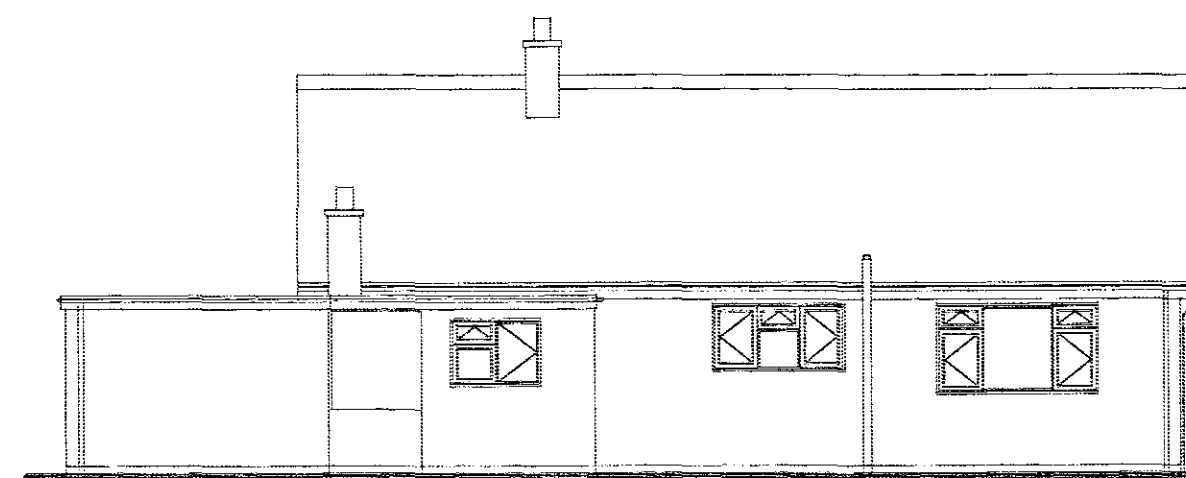


Existing Rear Elevation
new electric meter box position
re-use existing lounge window in this position

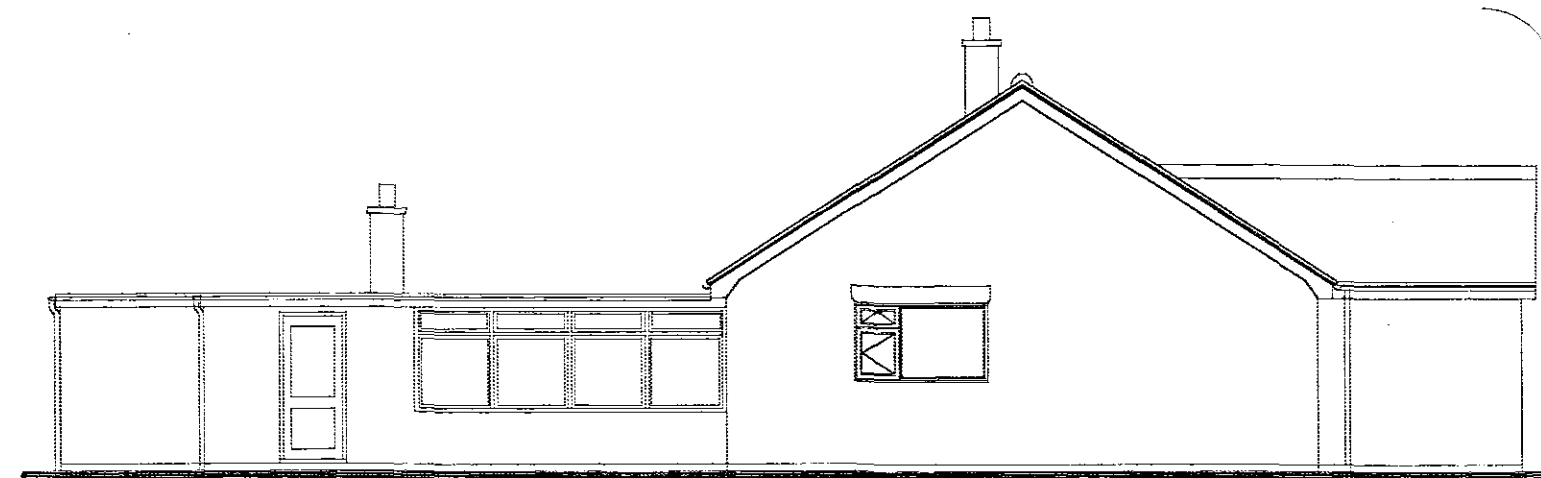


Existing Side Elevation

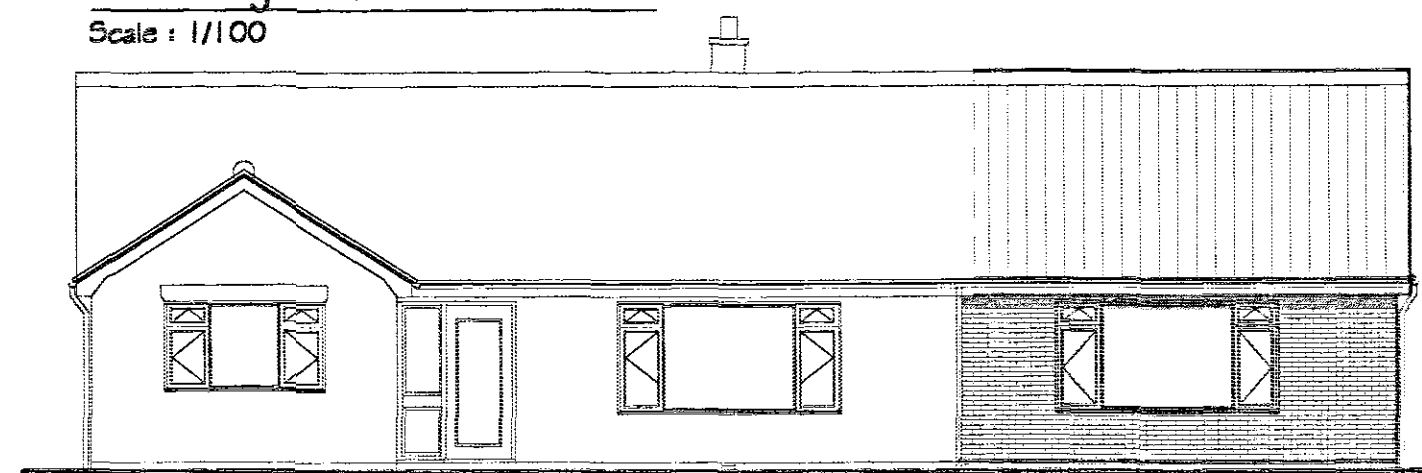


Proposed Front Elevation
Scale : 1/100
existing rwp to be re-positioned to cover new / ex. bmk. joint

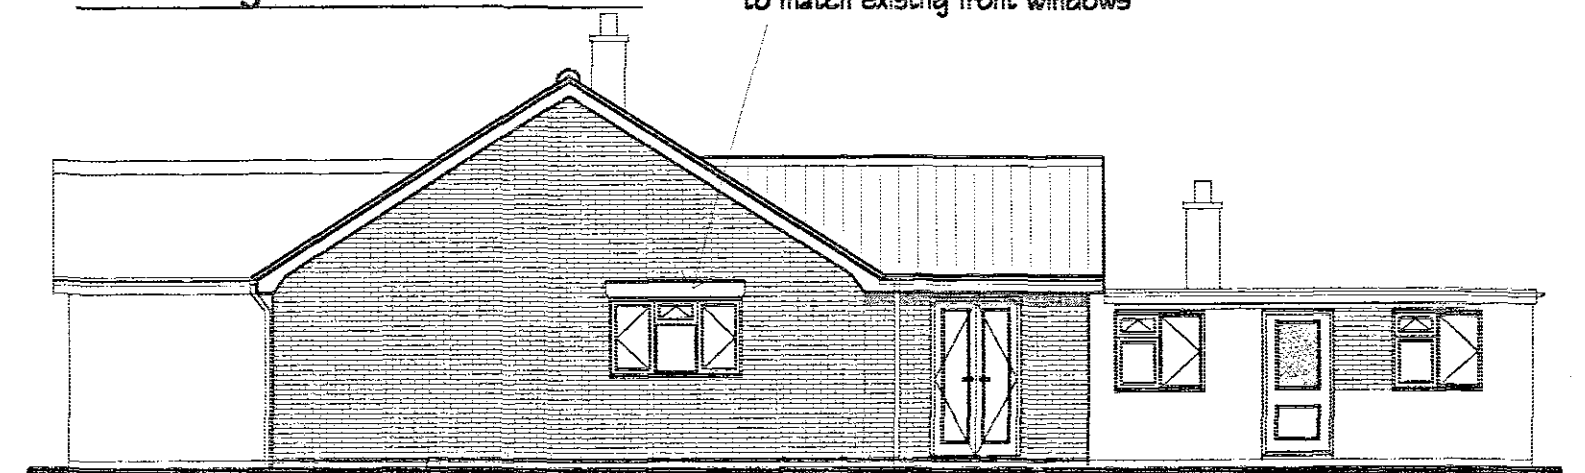



Proposed Side Elevation

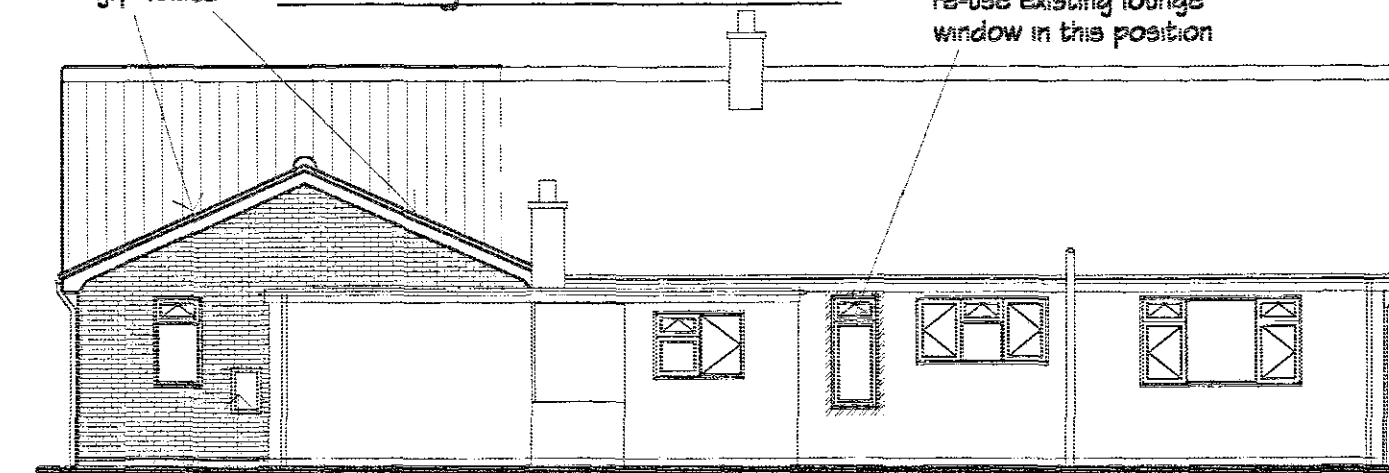

Proposed Rear Elevation

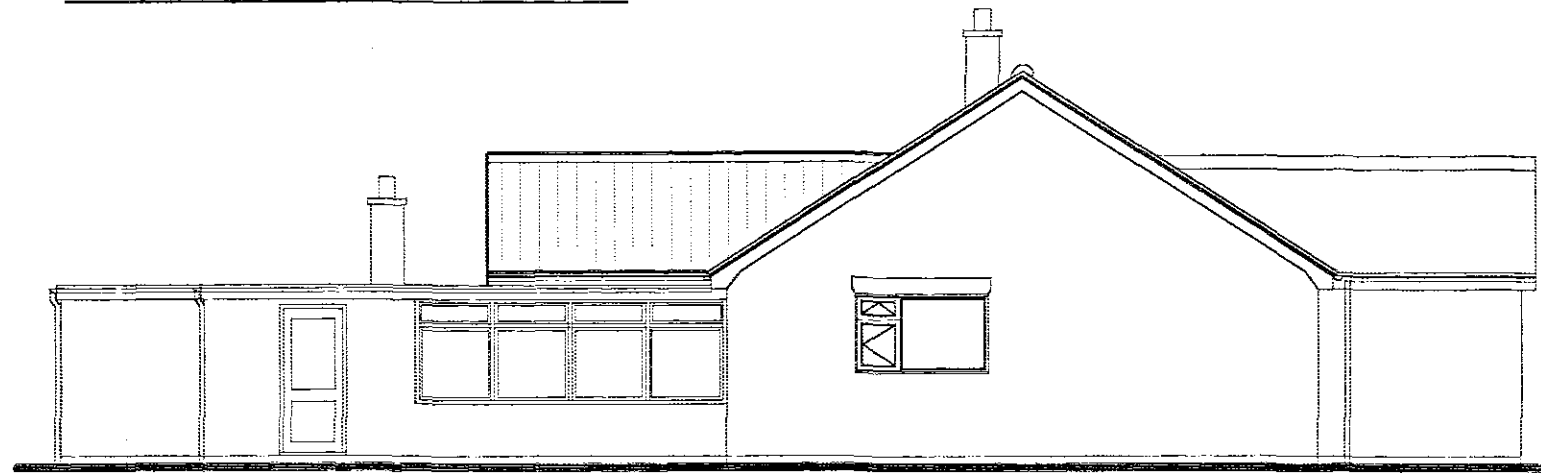

Proposed Side Elevation

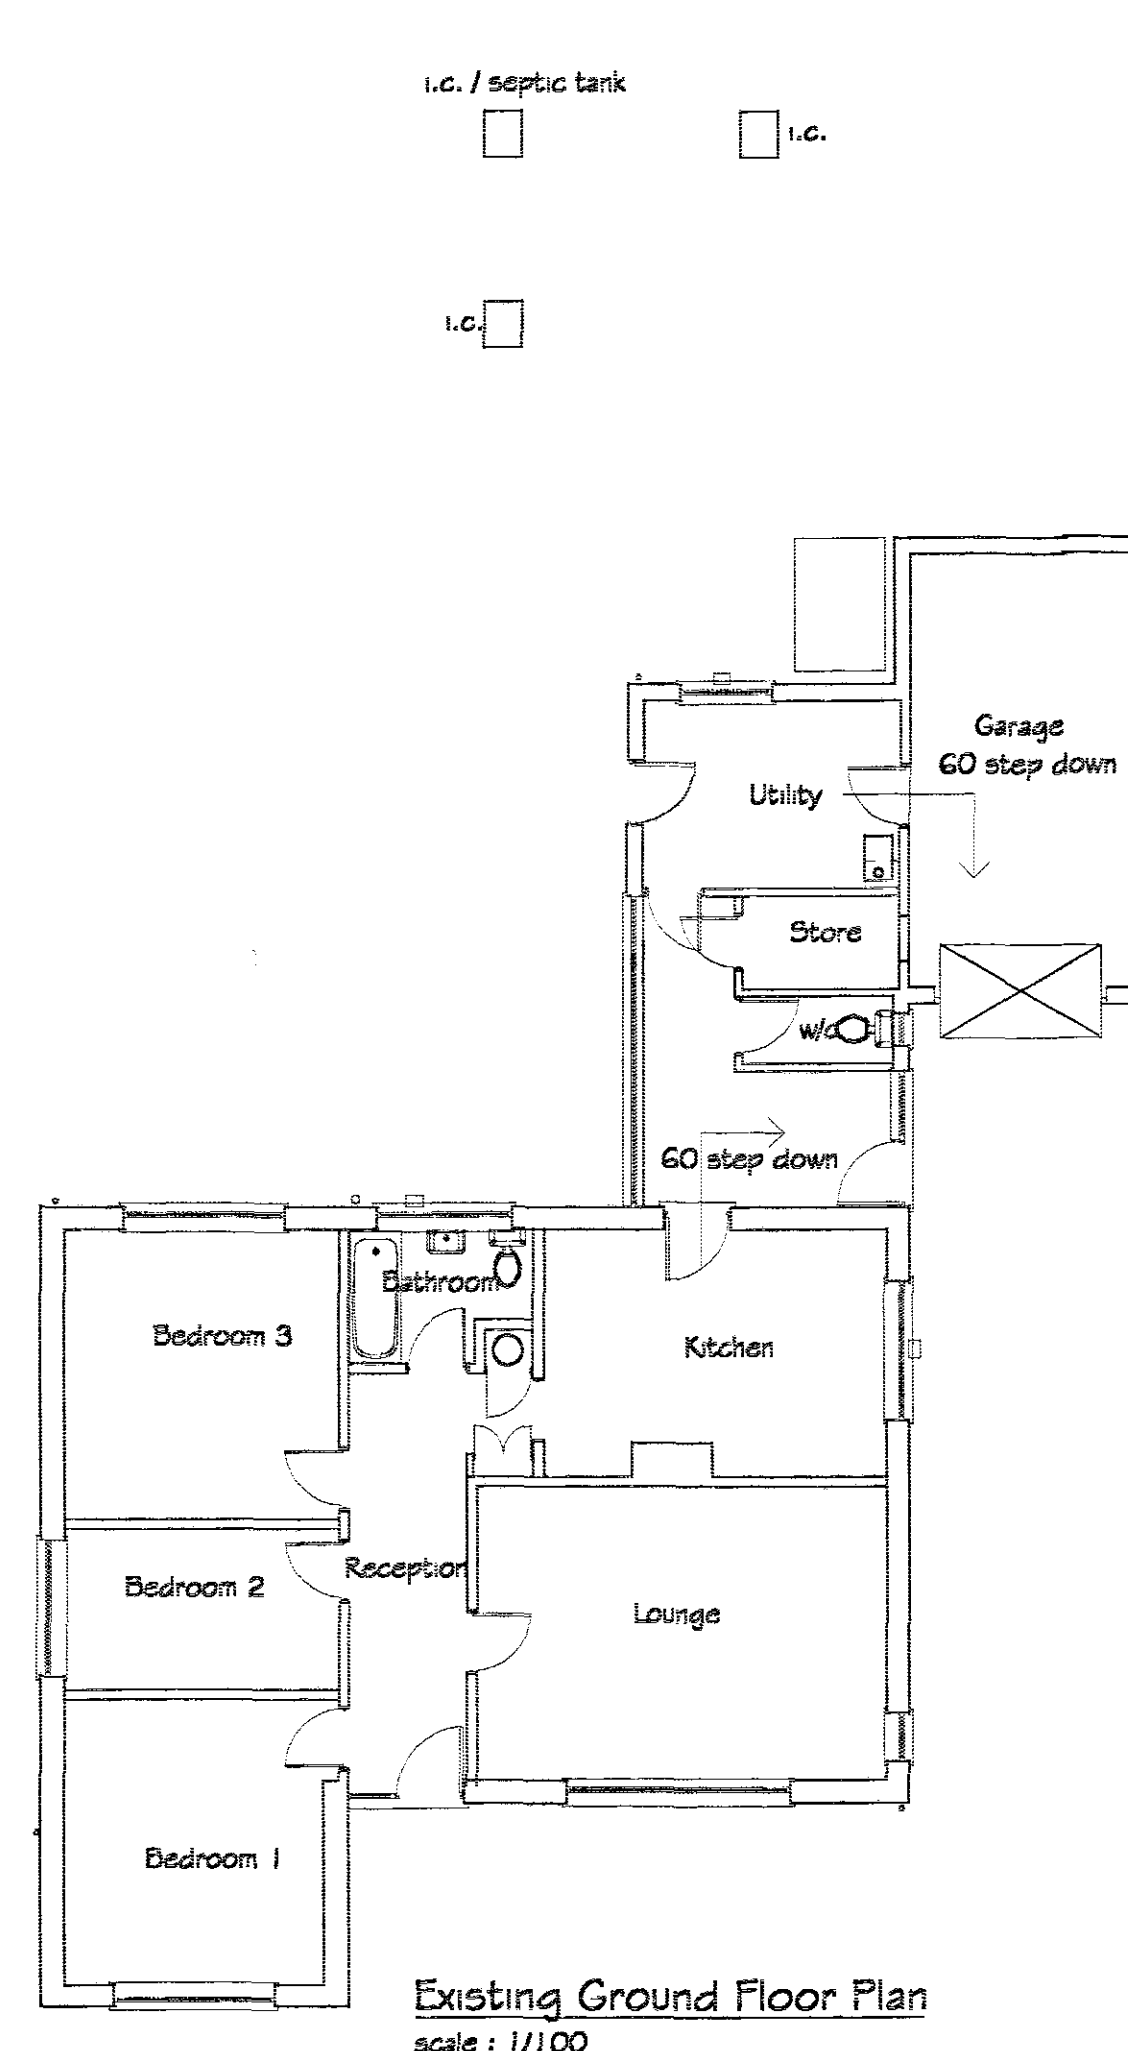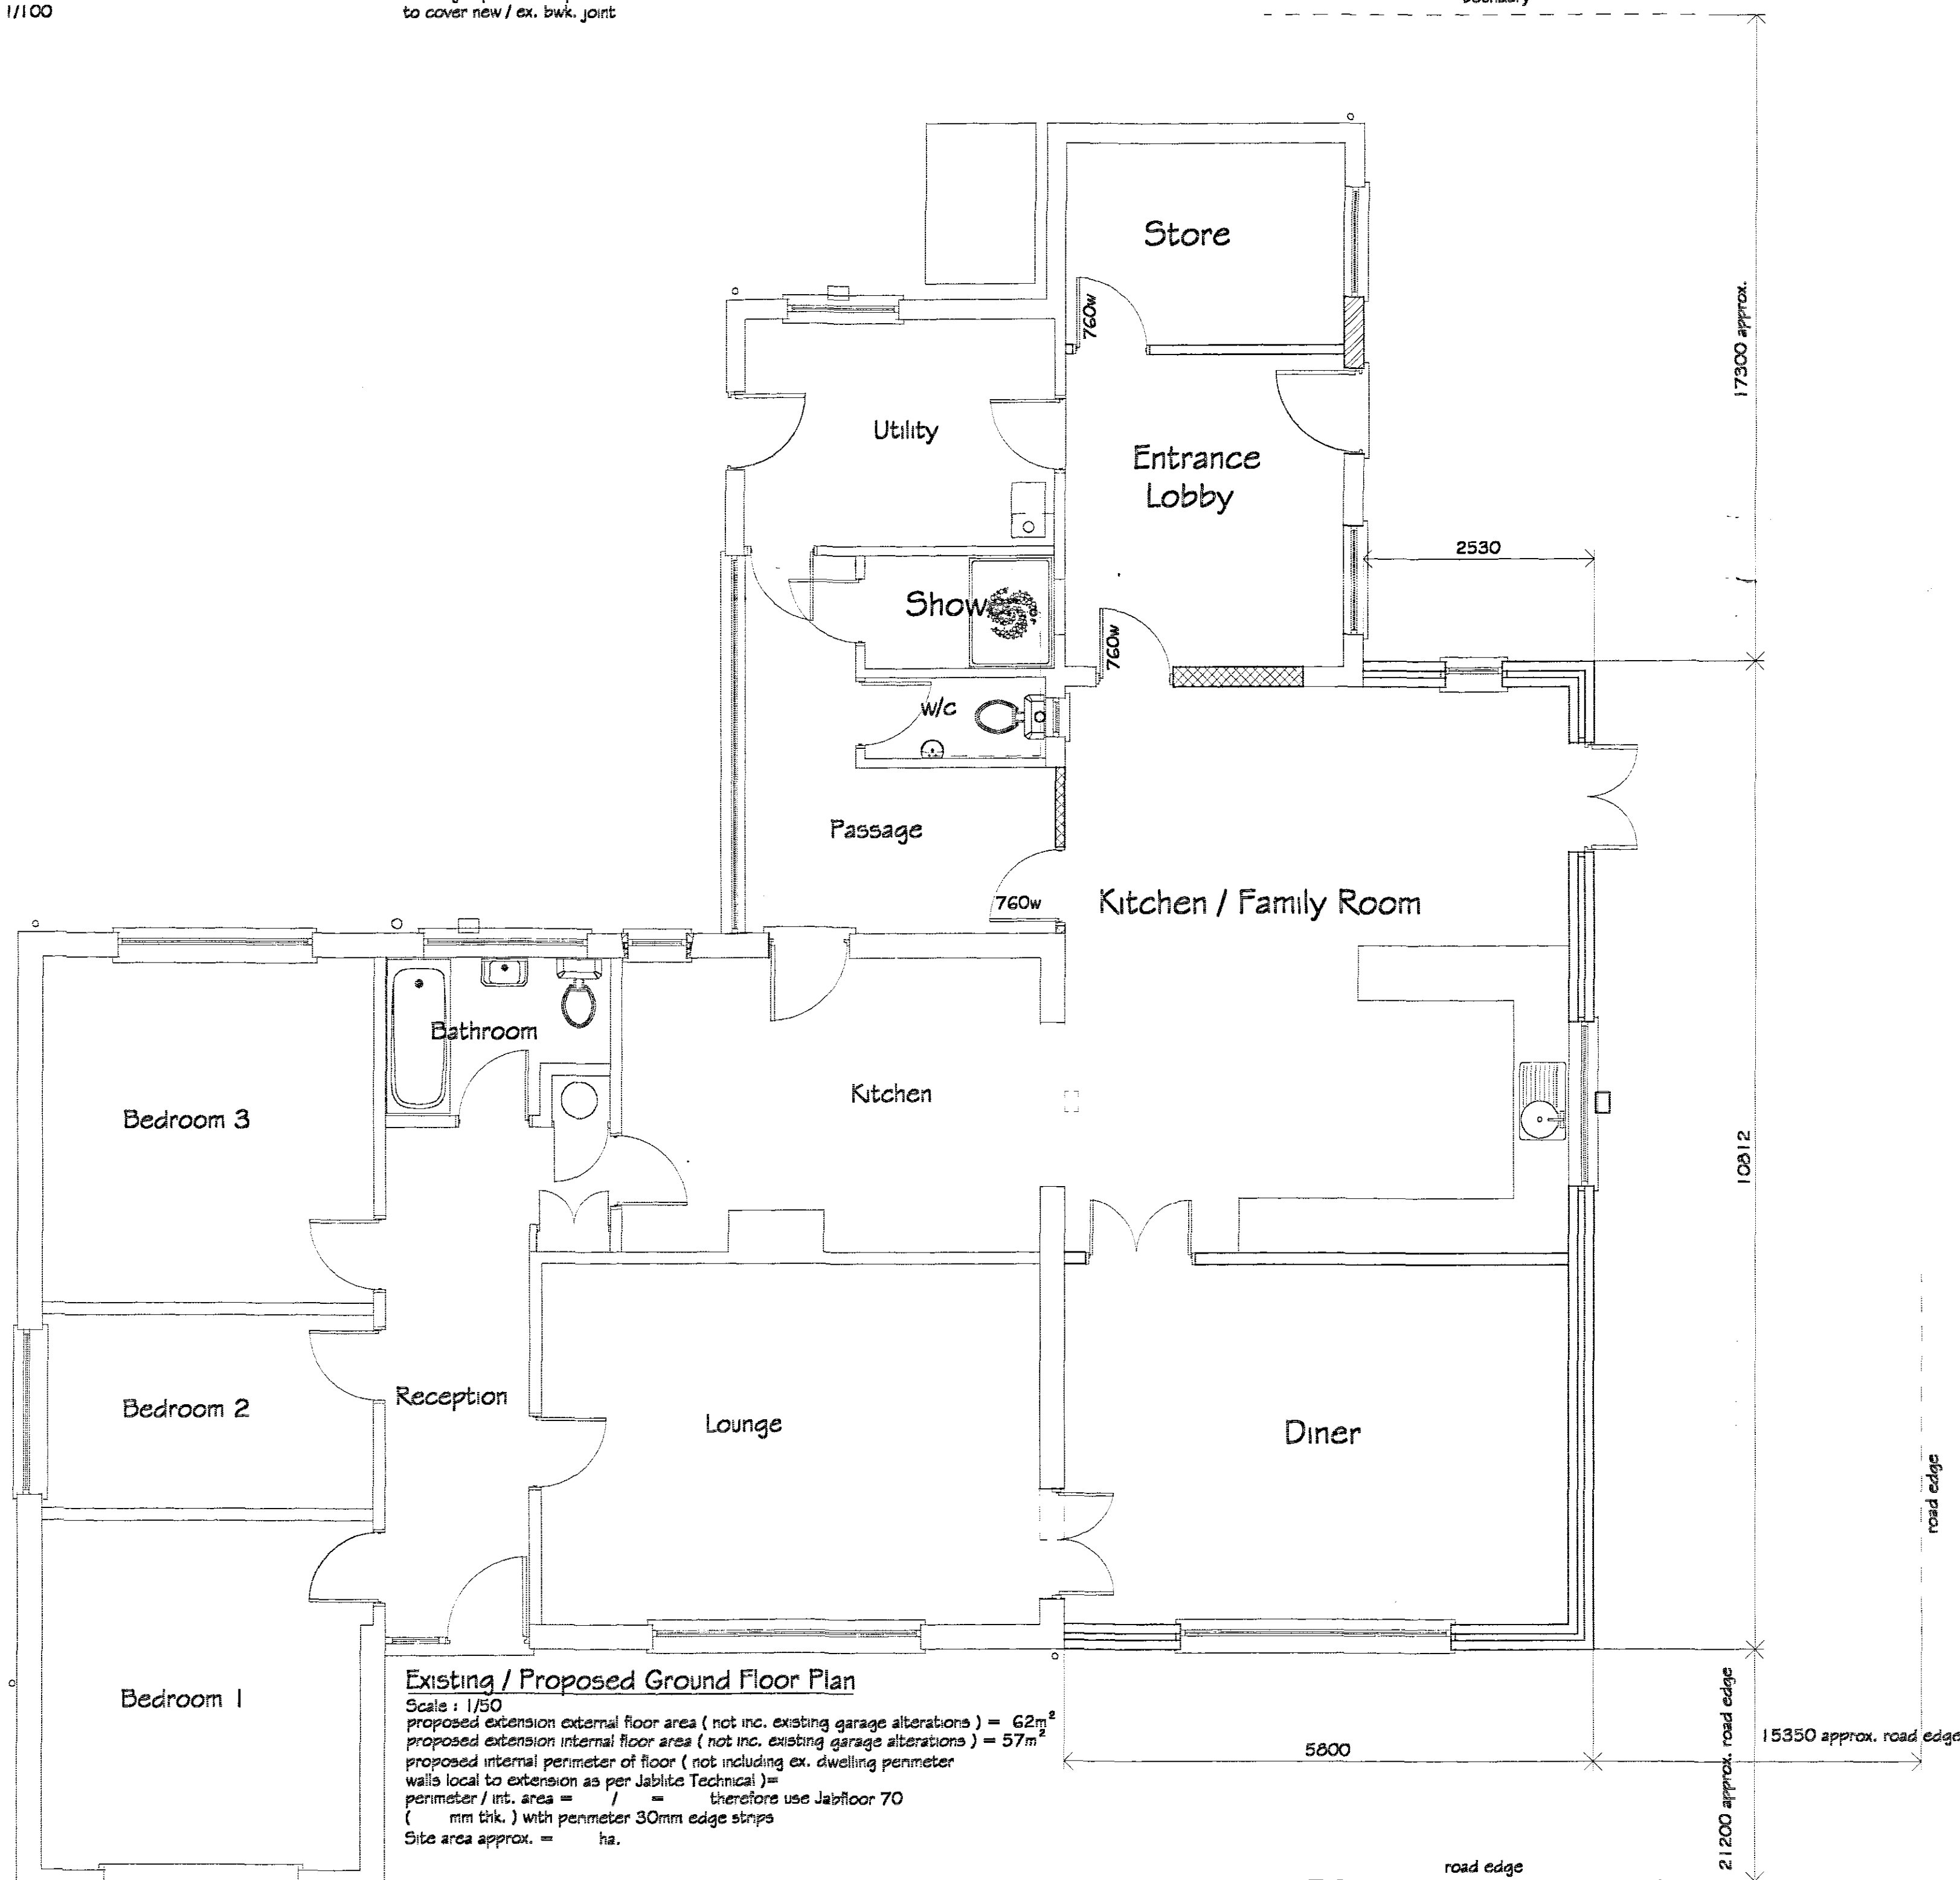

GENERAL NOTES
Copies of drawing 165/1/2006 must not be taken, traced or altered for any purpose other than that for which it is issued without written permission of MW Architectural - Detailing Services. The drawing is produced only for the purpose of obtaining Planning Permission & does not contain a full specification for the proposed works & must not be used as a contract document alone. The proposed work will not be supervised / inspected on site by MW Architectural / Detailing Services & it therefore the client or their appointed Builder / Contractor responsibility to control workmanship / materials / specification & any variations to the contract. All measurements on this drawing are not to be scaled for construction / ordering purposes, dimensions & set out of the works as shown on the drawing to be checked by the Builder / Contractor prior to the commencement of work & any discrepancies report immediately. The actual position of existing gas / electric underground service pipes / cables, surface water pipes / soakaways are not known / shown the actual positions of all these apparatus must be established by the Builder / Contractor prior to commencement of or during any work.

HEALTH & SAFETY
The client is to ensure that the appointed contractor is familiar with & complies with Health & Safety for Building Sites & Work Places.

PITCHED ROOFS :
Concrete interlocking roof tiles to match existing bungalow type & colour : Pantile

WINDOWS / DOORS :
PVCu white frames to match existing style clw double glazed 'K' glass sealed units. Existing timber windows to be replaced with white PVCu

FACING B.W.K. :
Facing b.w.k. to match existing bungalow b.w.k. type & colour as near as possible

FASCIA / SOFFITS :
PVCu colour : white

RWPS / GUTTERS :
PVCu gutters / rwp's to match existing bungalow profile & colour

SE102
PLANNING APPLICATION
- 5 JUL 2006
0949/06

DETERMINED PLAN

REVISIONS			BY	DATE
DRAWN	MJW	DATE		12/6/06
SCALE	1/50 1/100	CHECKED		
CLIENT Mr. F. R. Laming Snowdrop Bungalow Snowdrop Farm Holbeach St. Johns Spalding Lincoln PE12 8SG				
PROJECT Proposed single storey side extension & internal alterations to existing bungalow				
DETAILS Proposed / Existing Elevations & Floor Plans				
 Malcolm Watson architectural - detailing services Residential - Commercial - Industrial - Agricultural Planning & Building Regulations Submissions 13 Wimberley Way, Holbeach, Spalding, Lincoln. PE11 1RY. Tel / Fax : 01775 767650 email : mjw.13@btinternet.com				
DRWG No. 165/1/2006				