

Planning Application Location Plan
Ward Member Notification

E COPY

H05/0954/02

Scale: 1:1250

Planning and Development

Council Offices, Priory Road, Spalding, Lincolnshire
PE11 2XE

PLEASE DO NOT COPY THIS PLAN
This map is reproduced from Ordnance Survey material with permission of Ordnance Survey on behalf of Her Majesty's Stationery Office (c) Crown copyright. Unauthorised reproduction infringes Crown copyright and may lead to prosecution or civil proceedings. South Holland District Council LA079413 2002

N


...rcel to specify the number(s) of the plan(s) on which it falls.

PARCELS DIVIDED BY THE SHEET EDGE. THE ...REAGES ARE SHOWN TO SHEET EDGE ONLY.

Revised..... December 1967
Levelled..... 1965

Scale: 1:2500 or 25·344 inches to 1 mile

Revised.....
Levelled.....

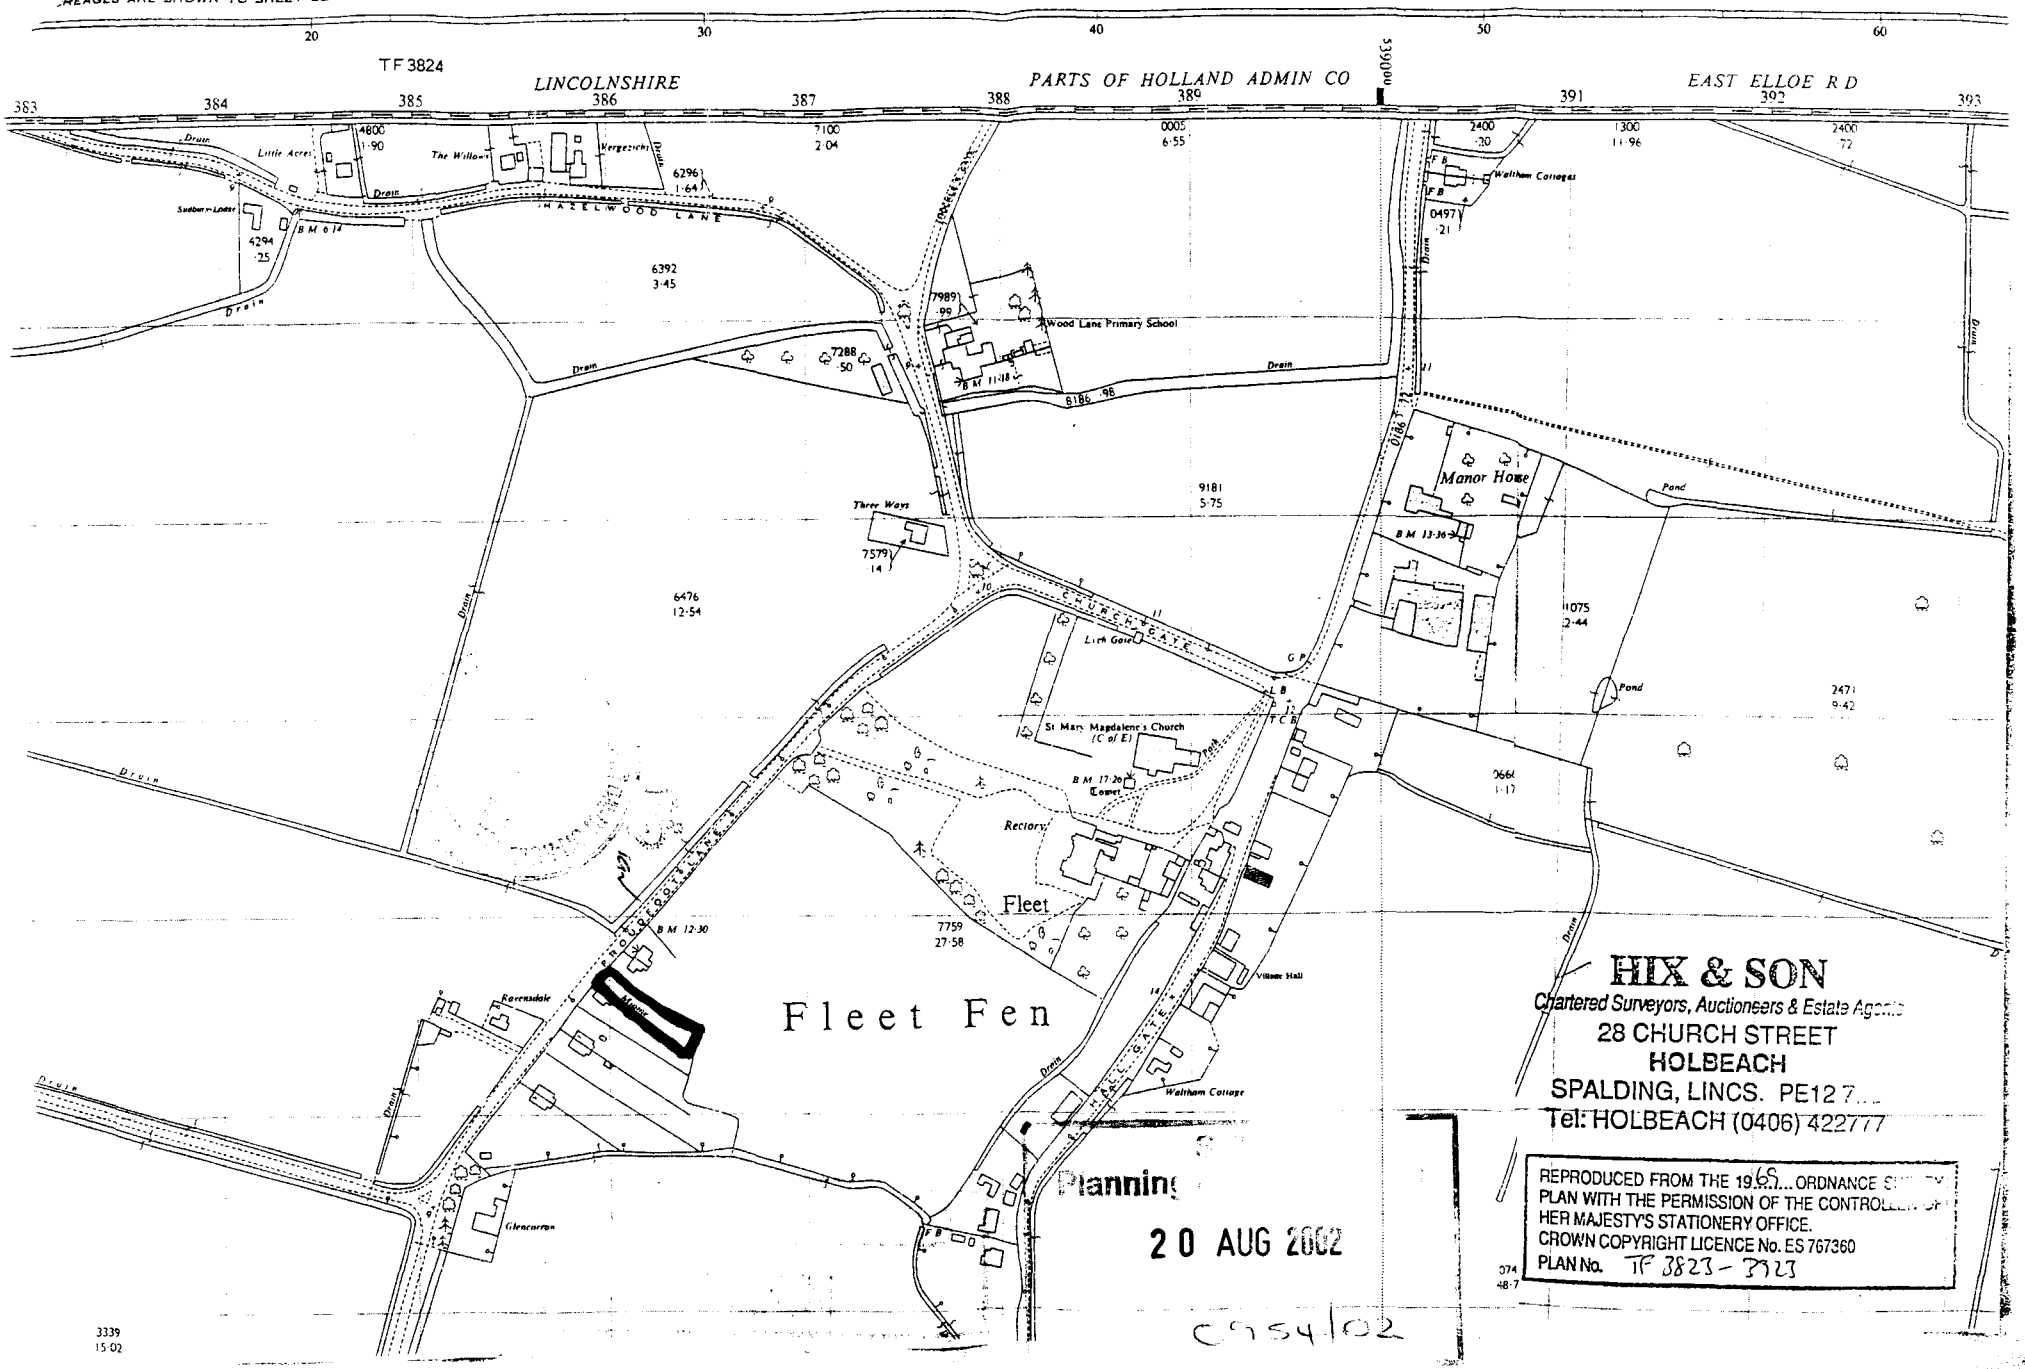

HIX & SON
Chartered Surveyors, Auctioneers & Estate Agents
28 CHURCH STREET
HOLBEACH
SPALDING, LINCS. PE12 7...
Tel: HOLBEACH (0406) 422777

REPRODUCED FROM THE 19..65... ORDNANCE S... PLAN WITH THE PERMISSION OF THE CONTROLL... OF HER MAJESTY'S STATIONERY OFFICE.
CROWN COPYRIGHT LICENCE No. ES 767360
PLAN No. TF 3823 - 3923

Planning
20 AUG 2002
C/S4/02

3339
15·02