




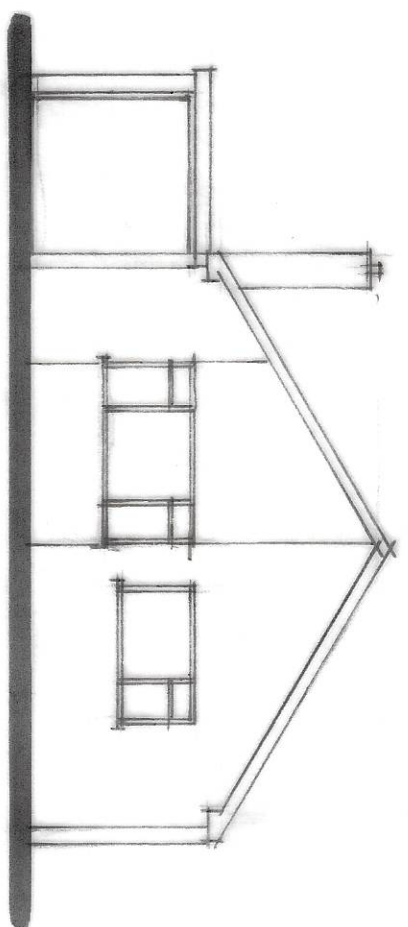


FRONT

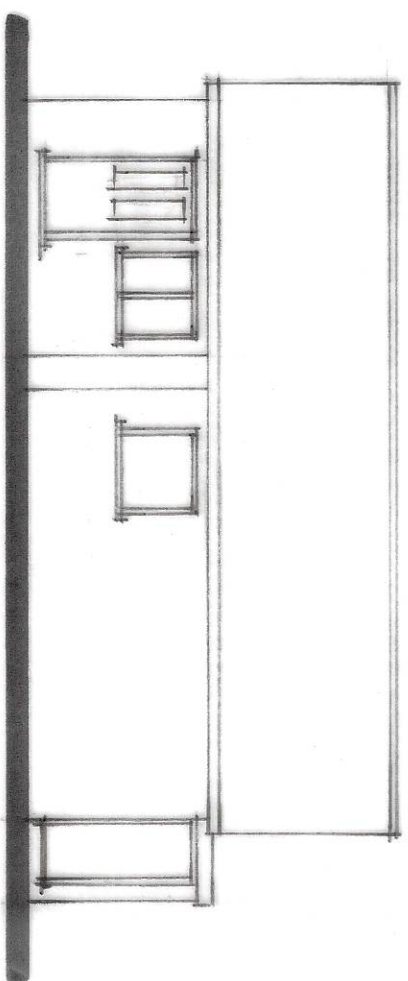


SIDE

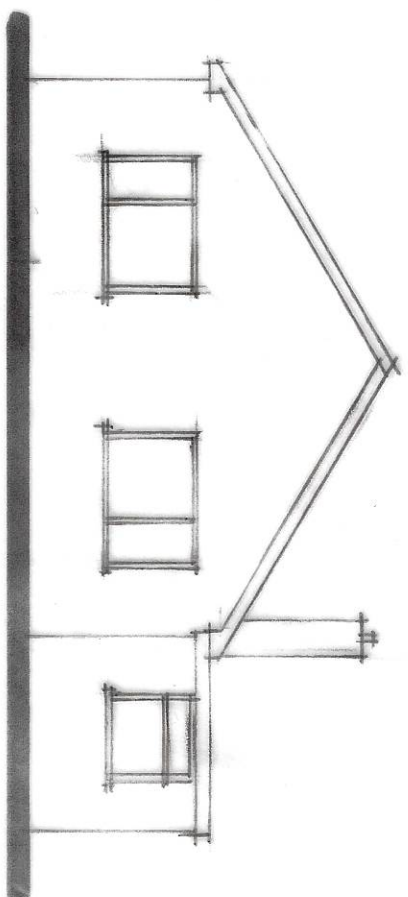

REAR

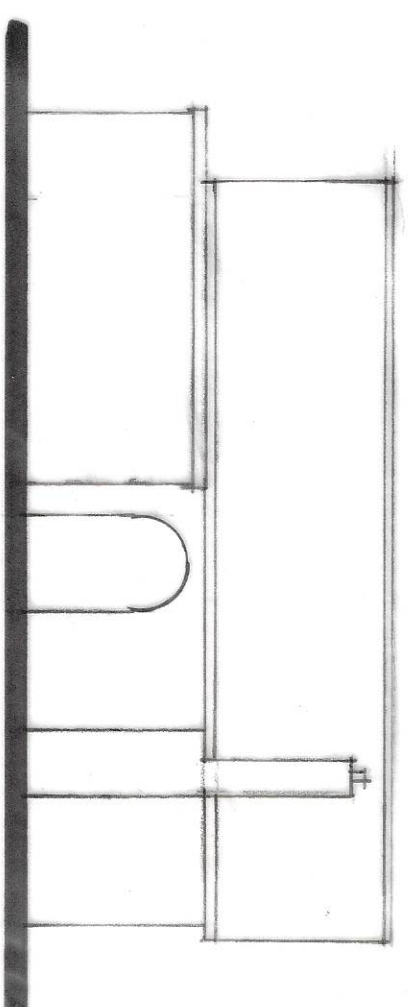

SIDE

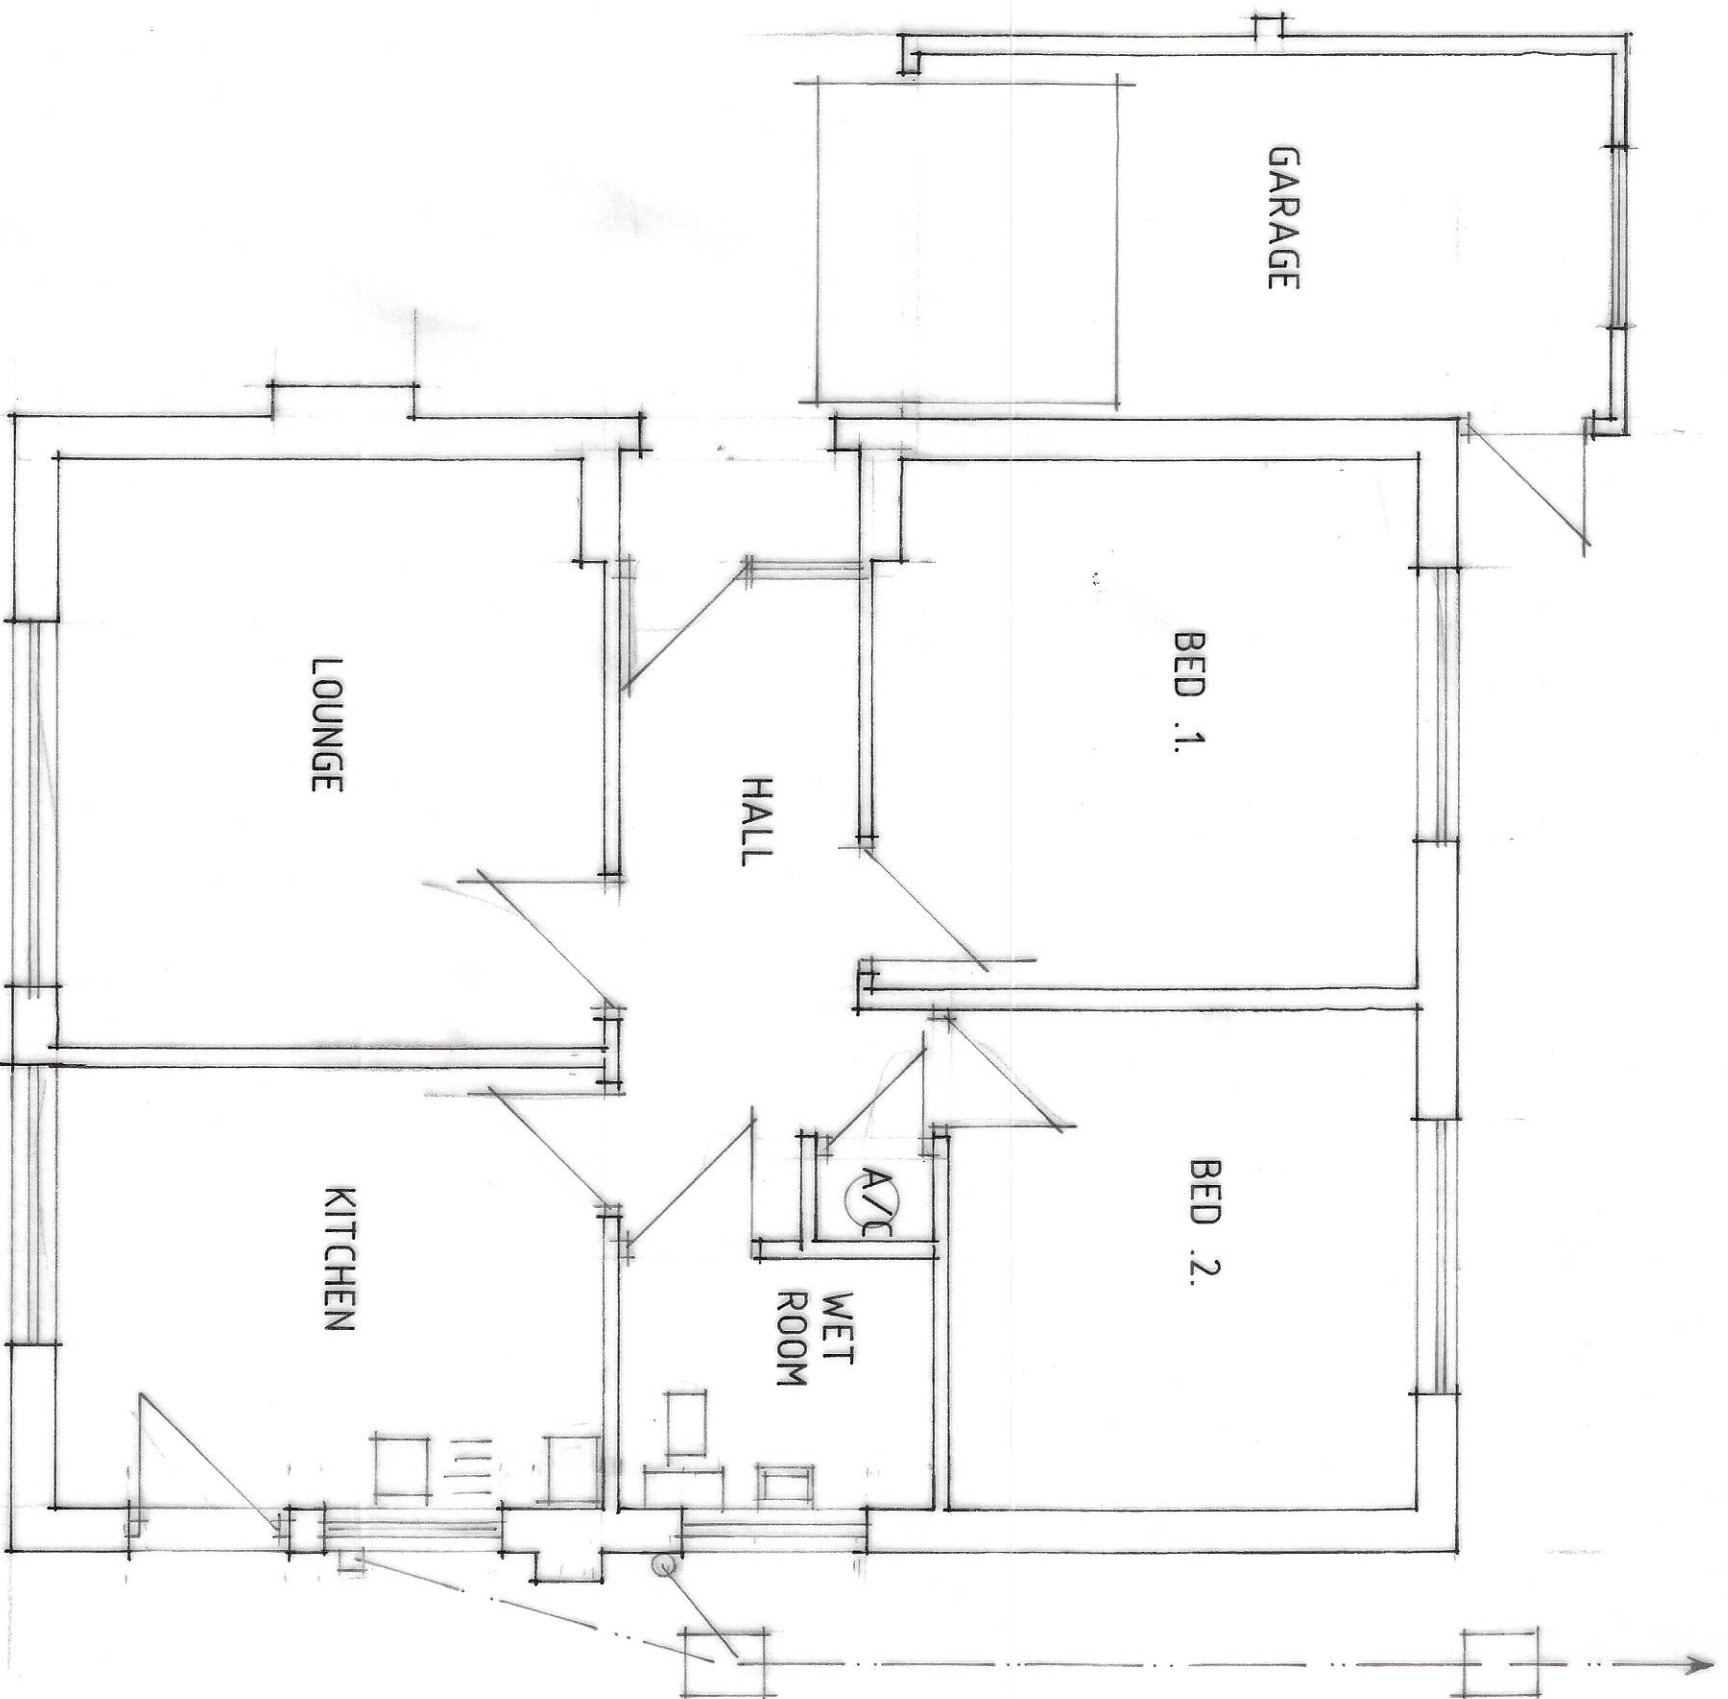

FLOOR PLAN

Status
DESIGN
CONSULTANTS IN ARCHITECTURE & PLANNING

PROPOSED EXTENSION
AT LADYPUD LODGE,
LOW GATE, FLEET FOR

MR. & MRS. S. CONGREVE

PLAN AS EXISTING

1:50 1:100 SD25-020/1
JUL Y- 25 B.GILHAM.

Westfield Lodge, Low Lane, Holbeach, Lincs. PE12 7PW
Tel: 01430 42343
Email: info@status-design.co.uk

SD25-020/1