




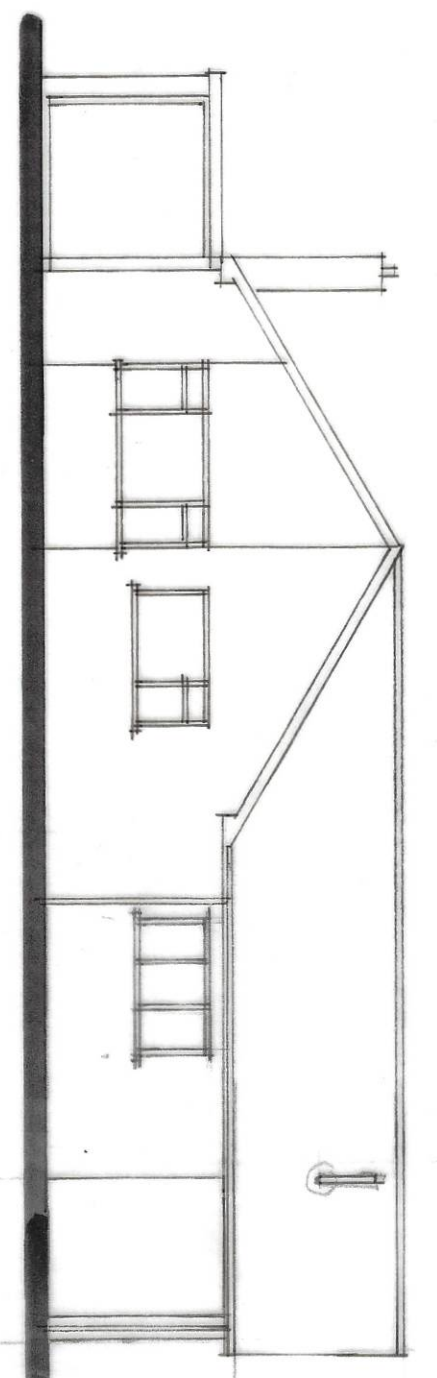


FRONT

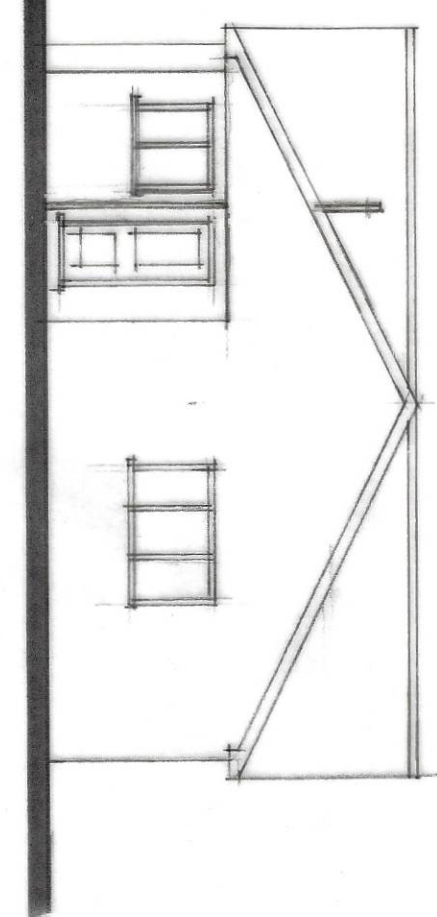


SIDE

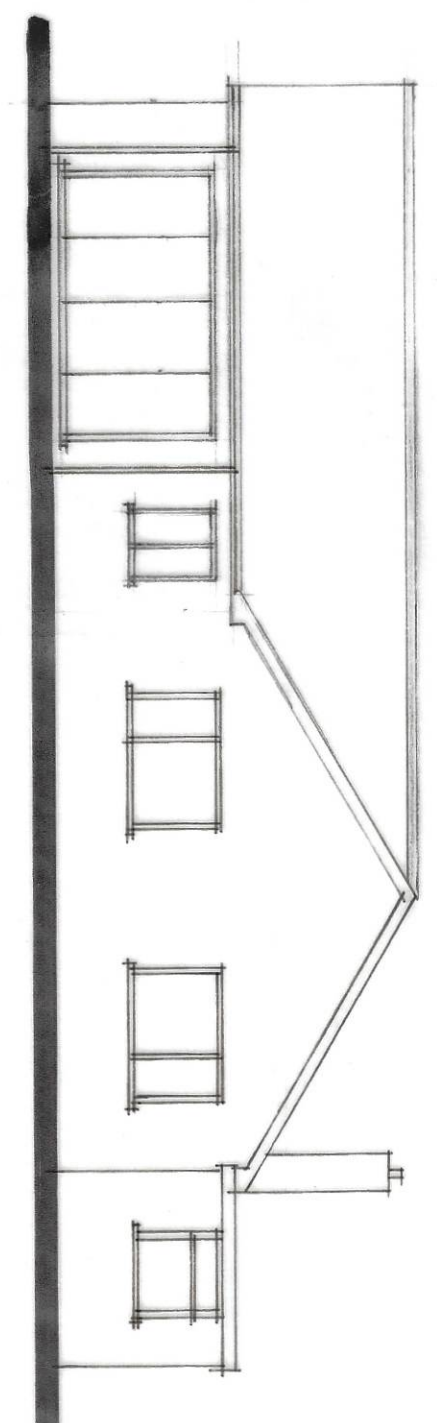

REAR

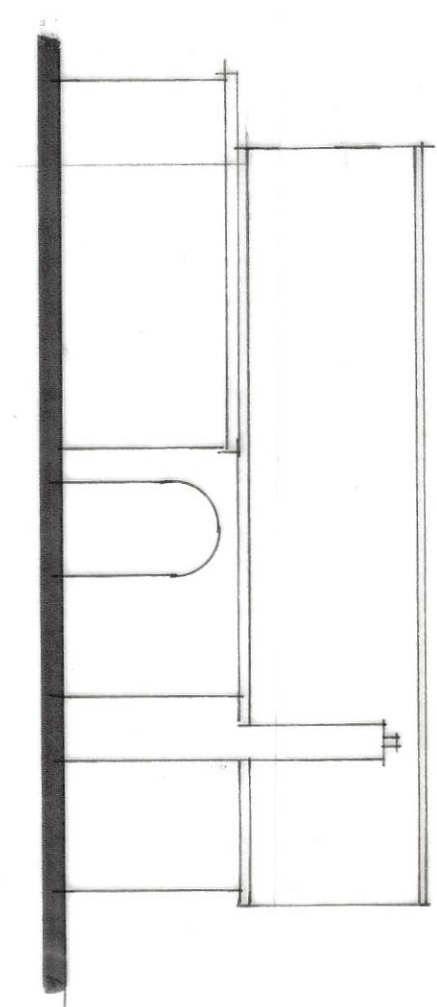

SIDE

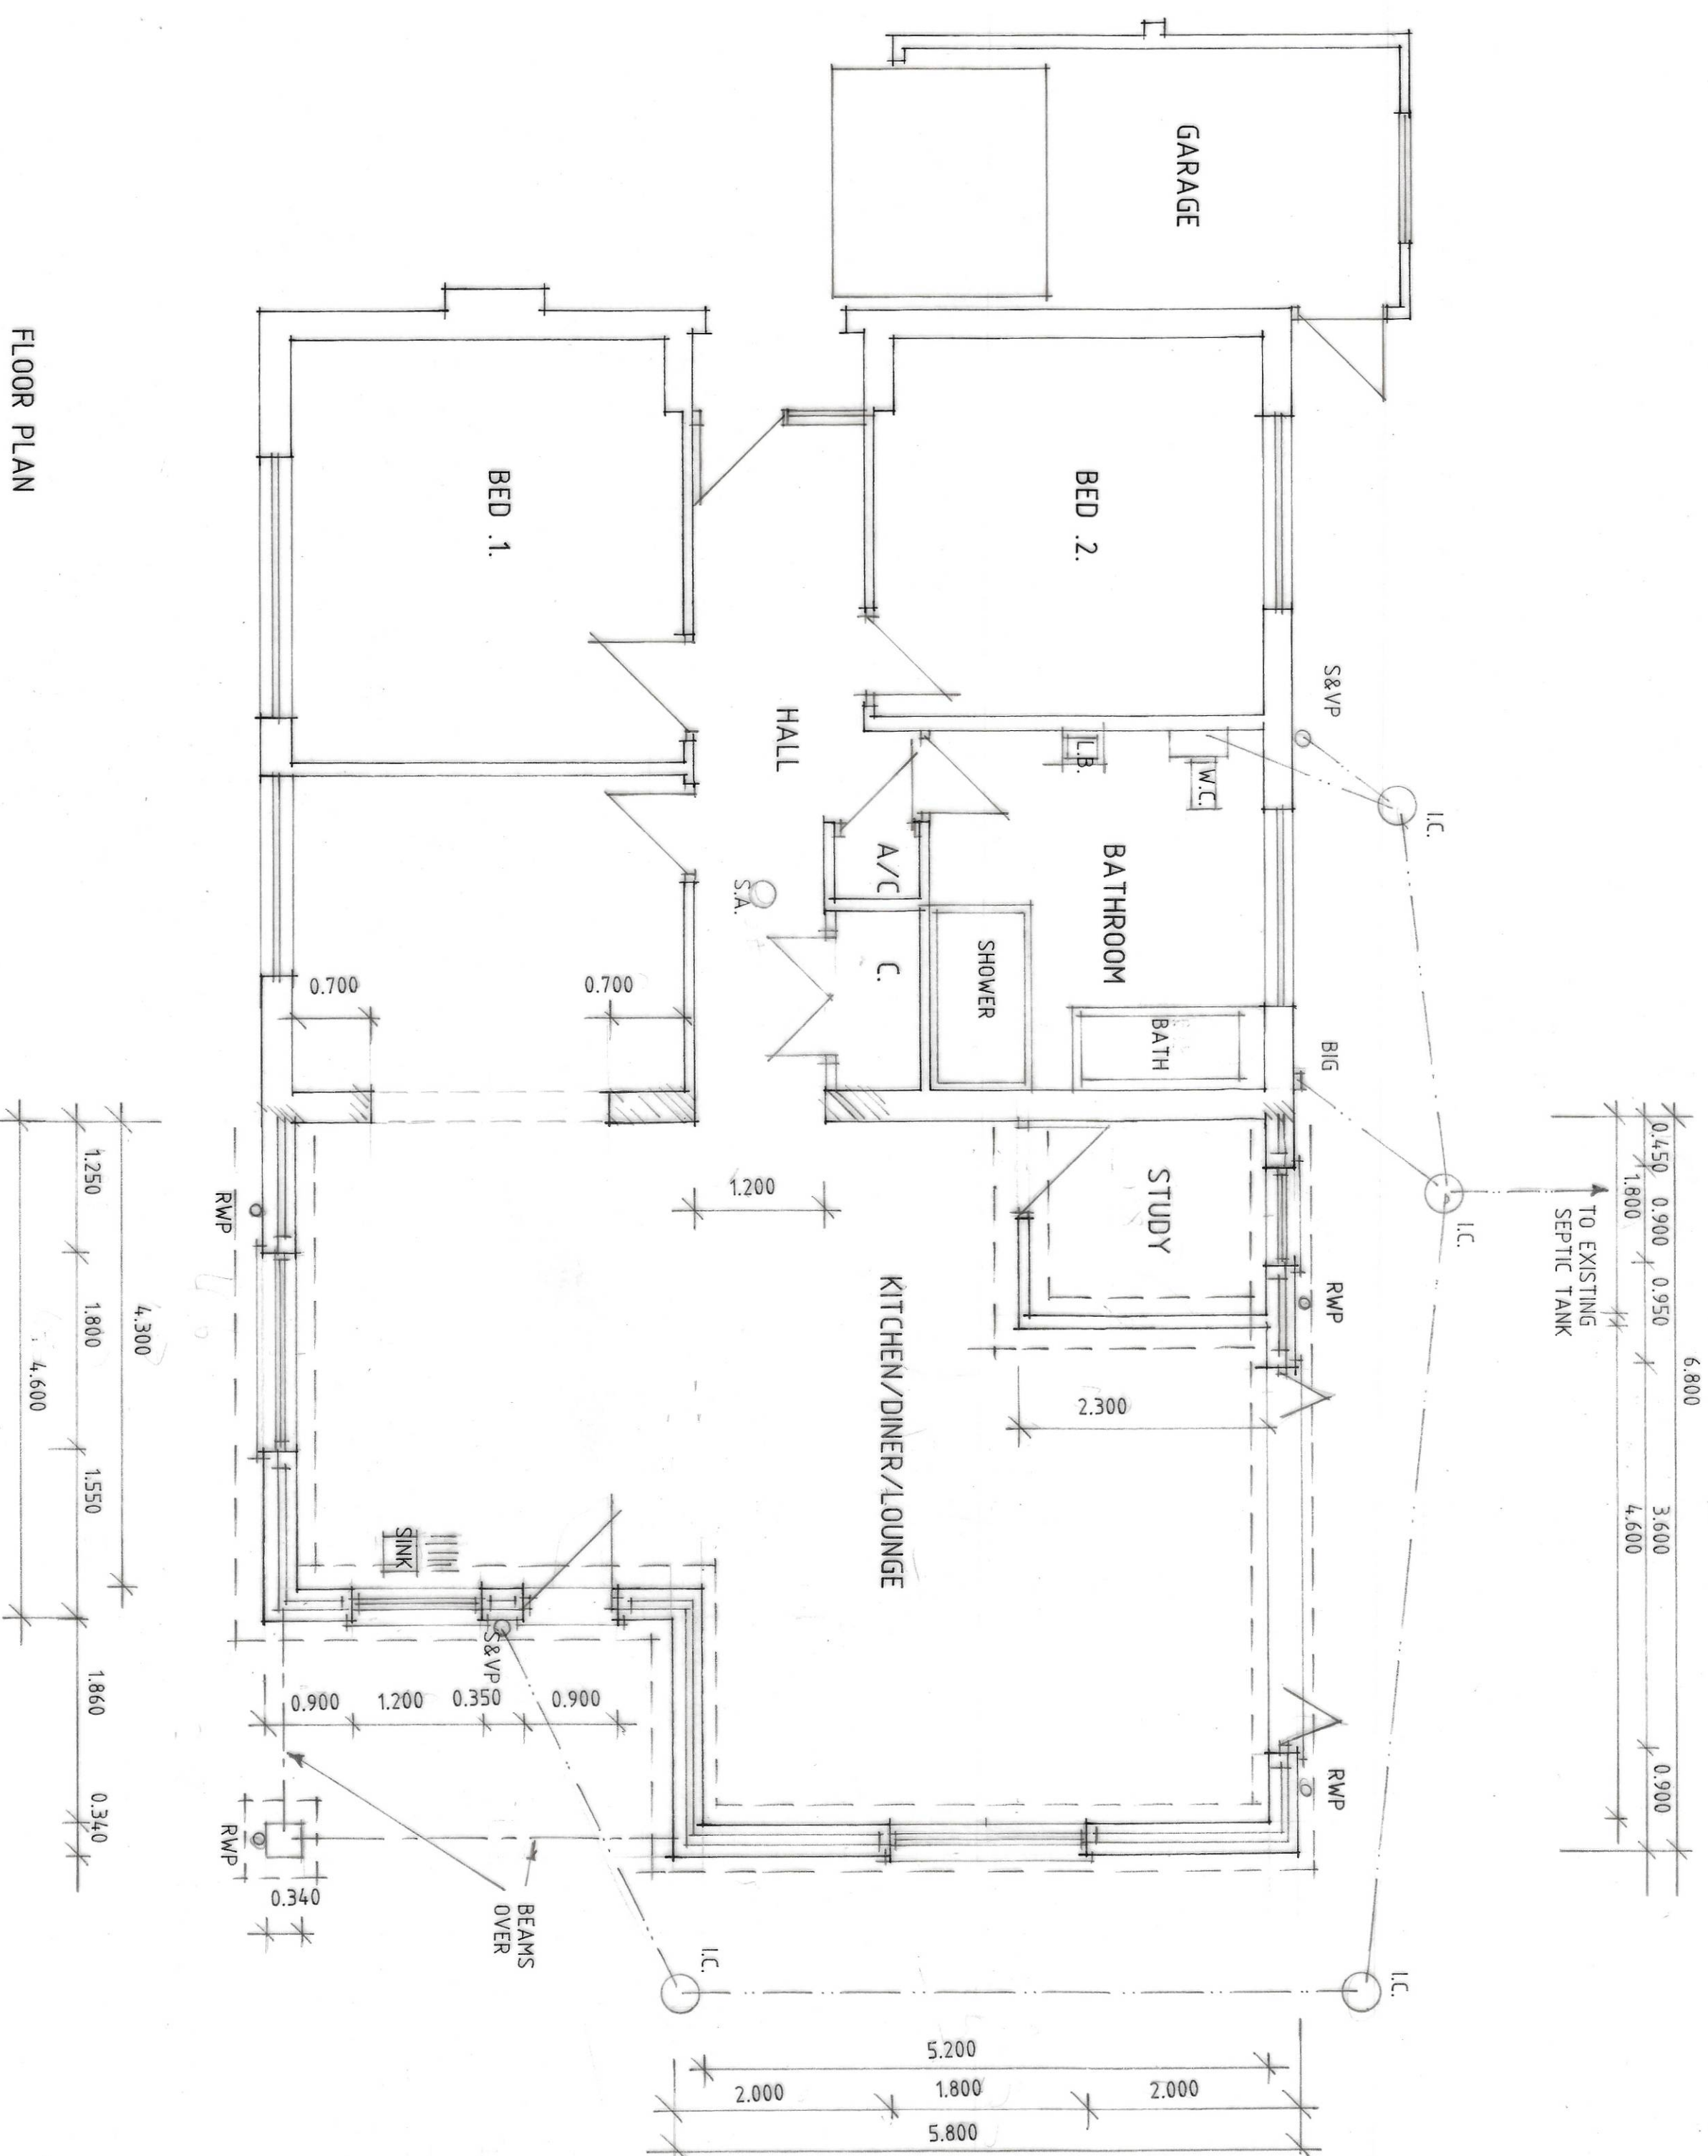

FLOOR PLAN

B - INF. ADDED - 110.25
A - ALTS - 29.7.25

Status
DESIGN
CONSULTANTS IN ARCHITECTURE & PLANNING

PROPOSED EXTENSION
AT LADYPUD LODGE,
LOW GATE, FLEET FOR

MR. & MRS. S. CONGREVE.

PLAN AS PROPOSED

1:50 1:100 SD25-020/2
JULY-25 B.GILHAM.

Westfield Lodge, Low Lane, Hobsbark, Lincs, PE12 7PW
Tel: 01406 42343
Email: info@status-design.co.uk

SD25-020/2