
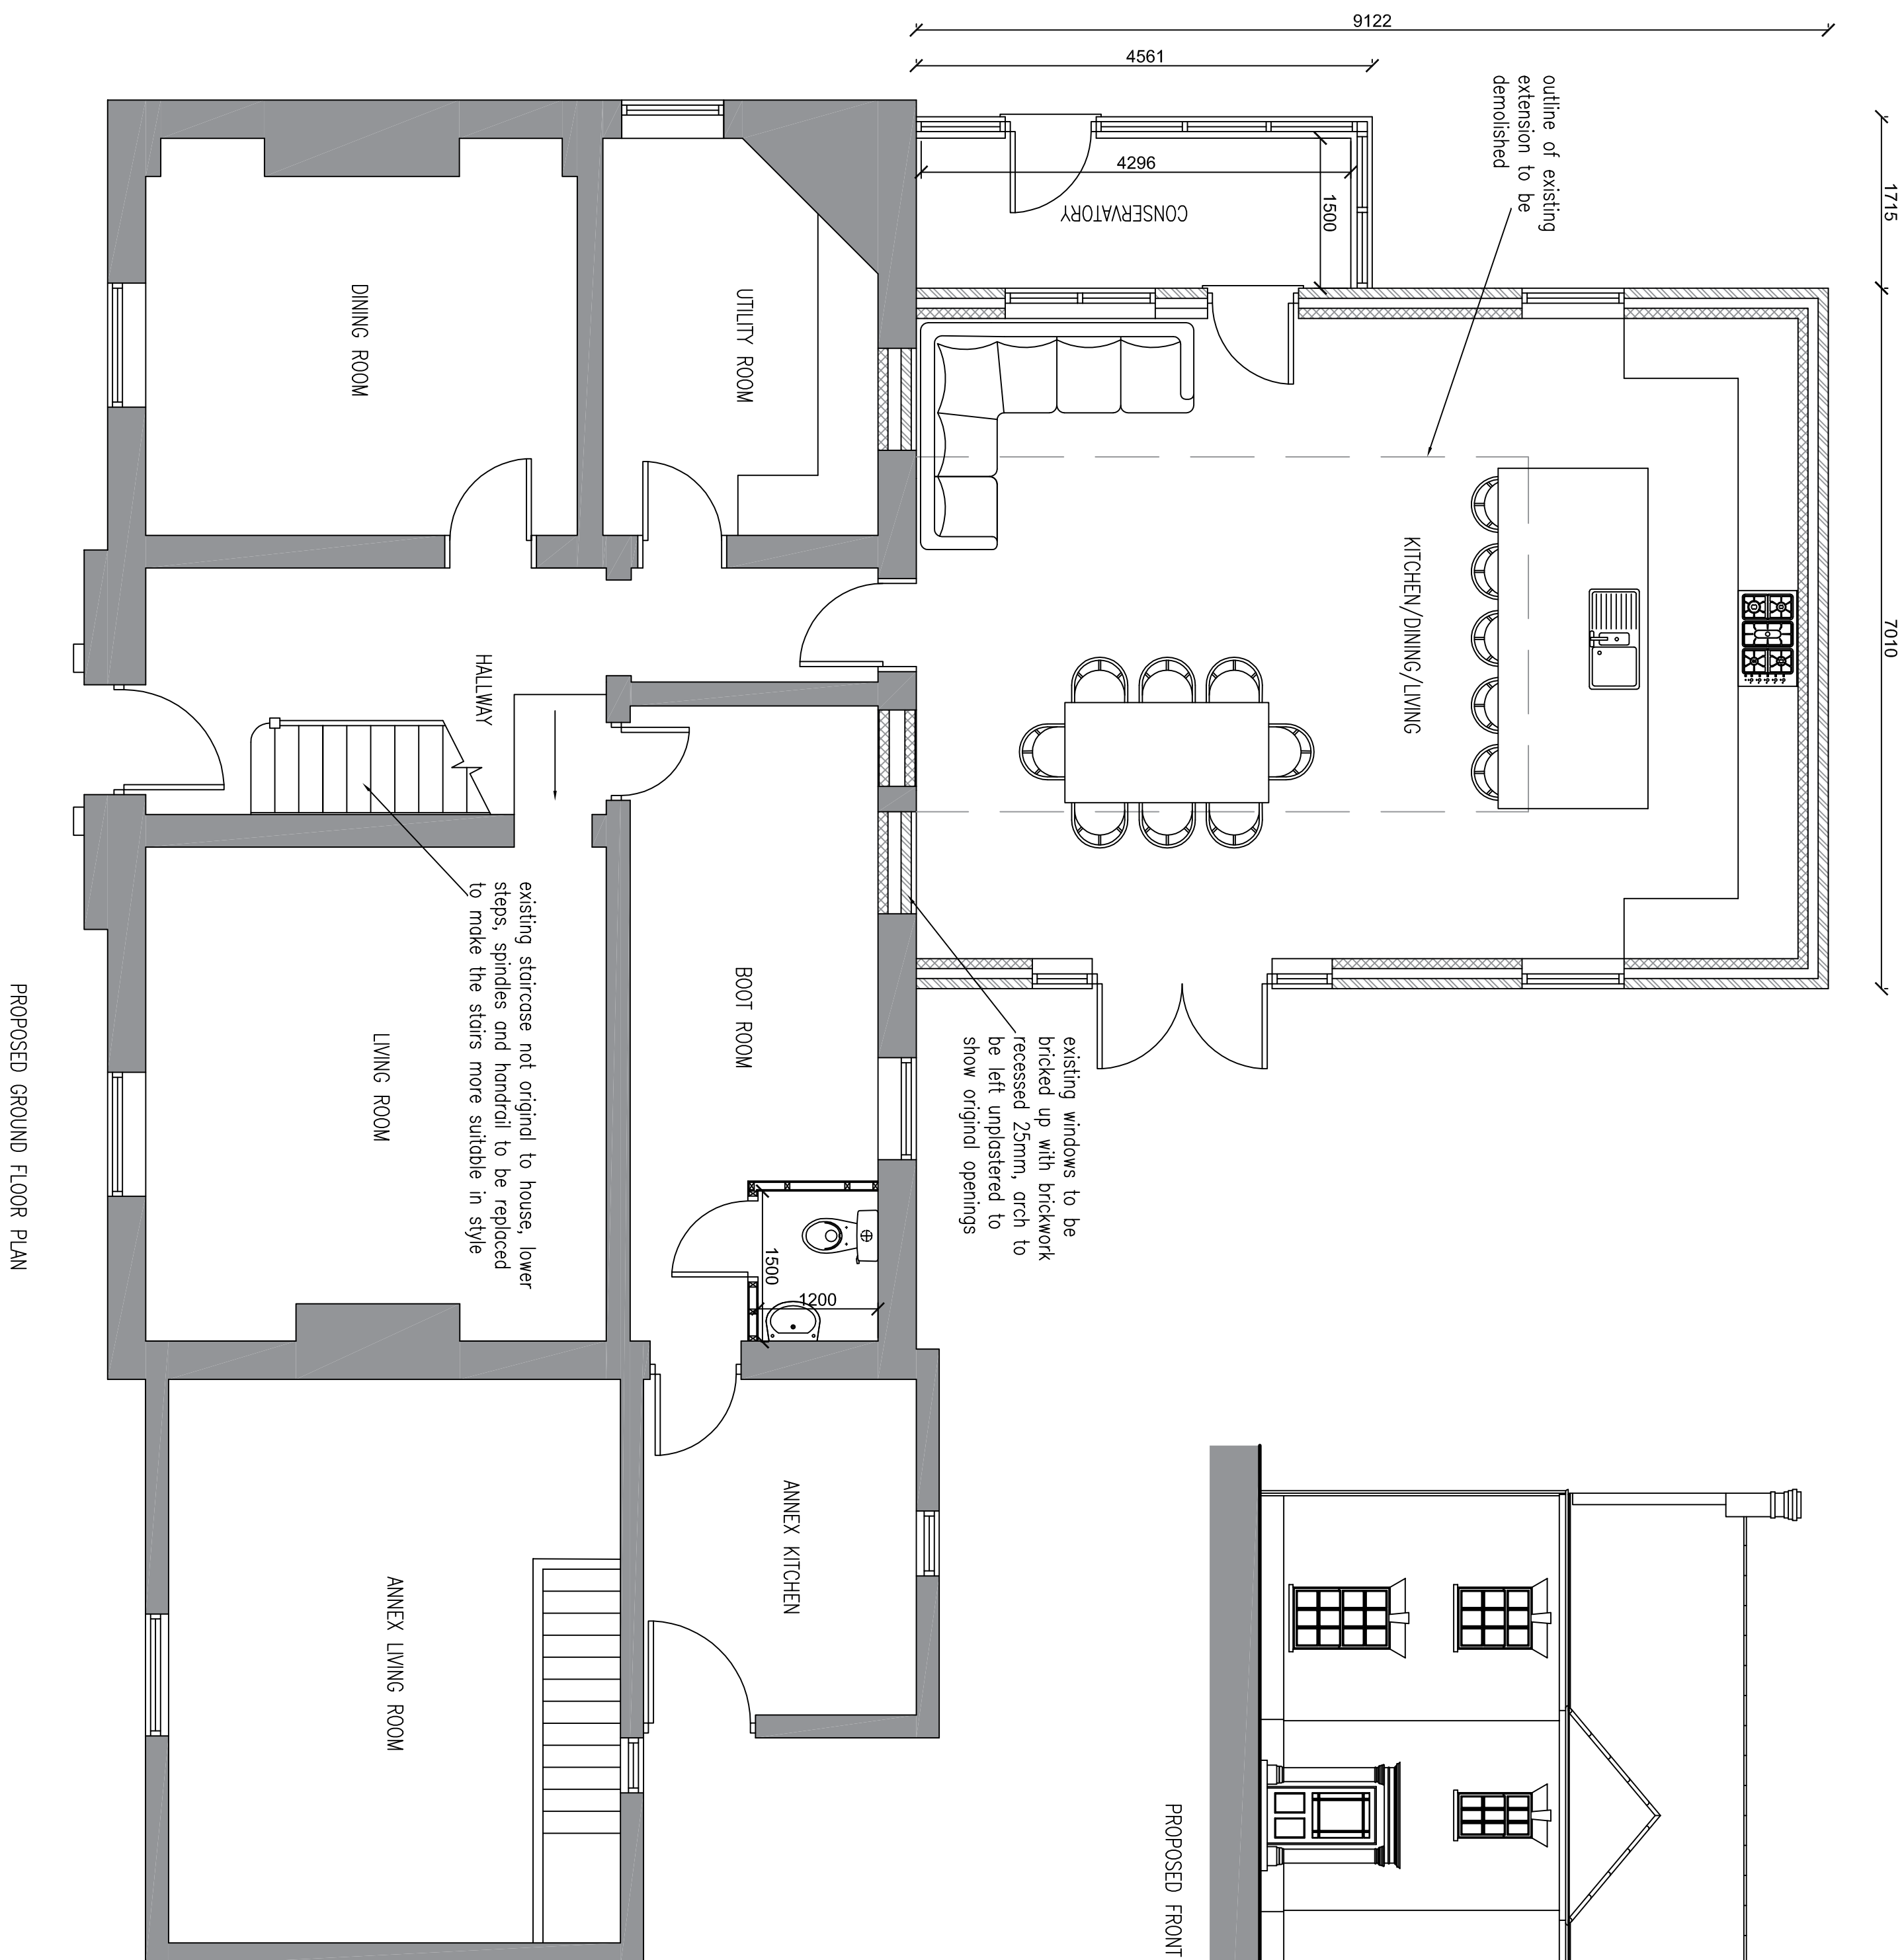
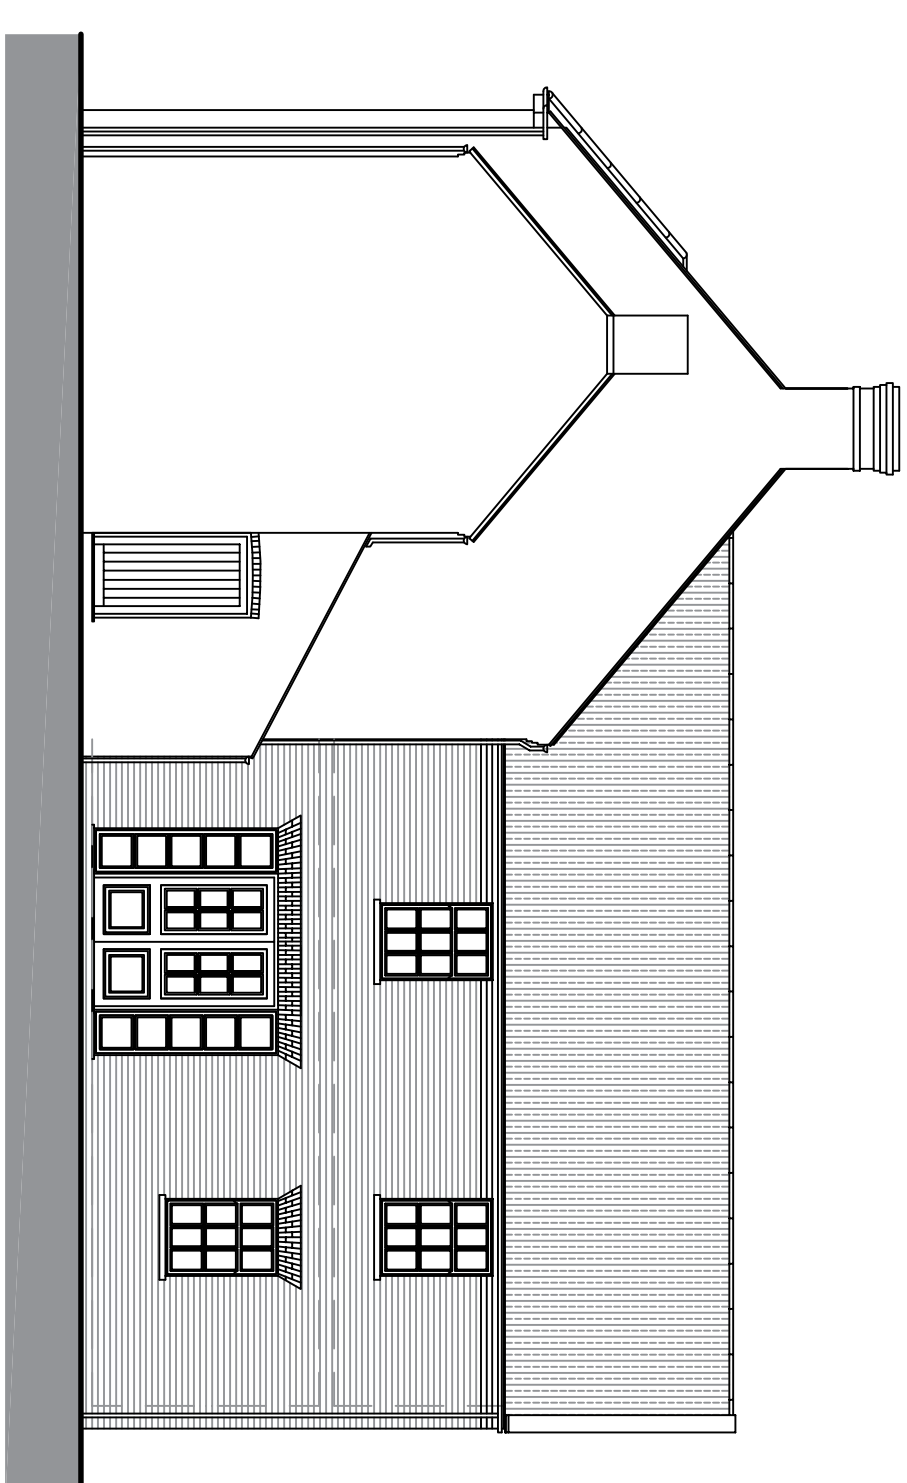
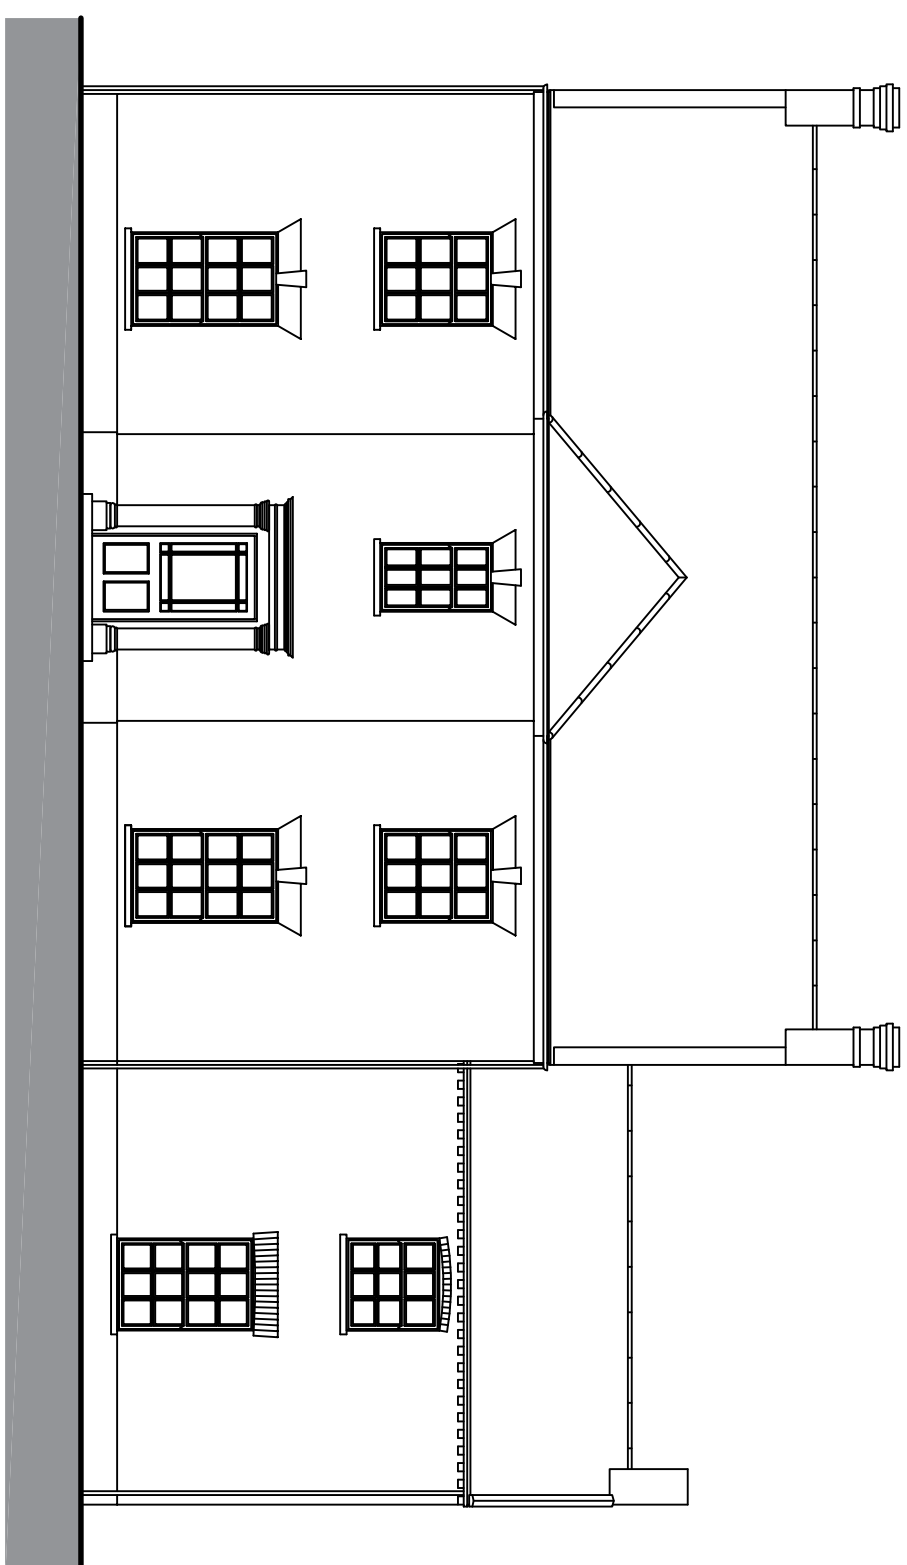
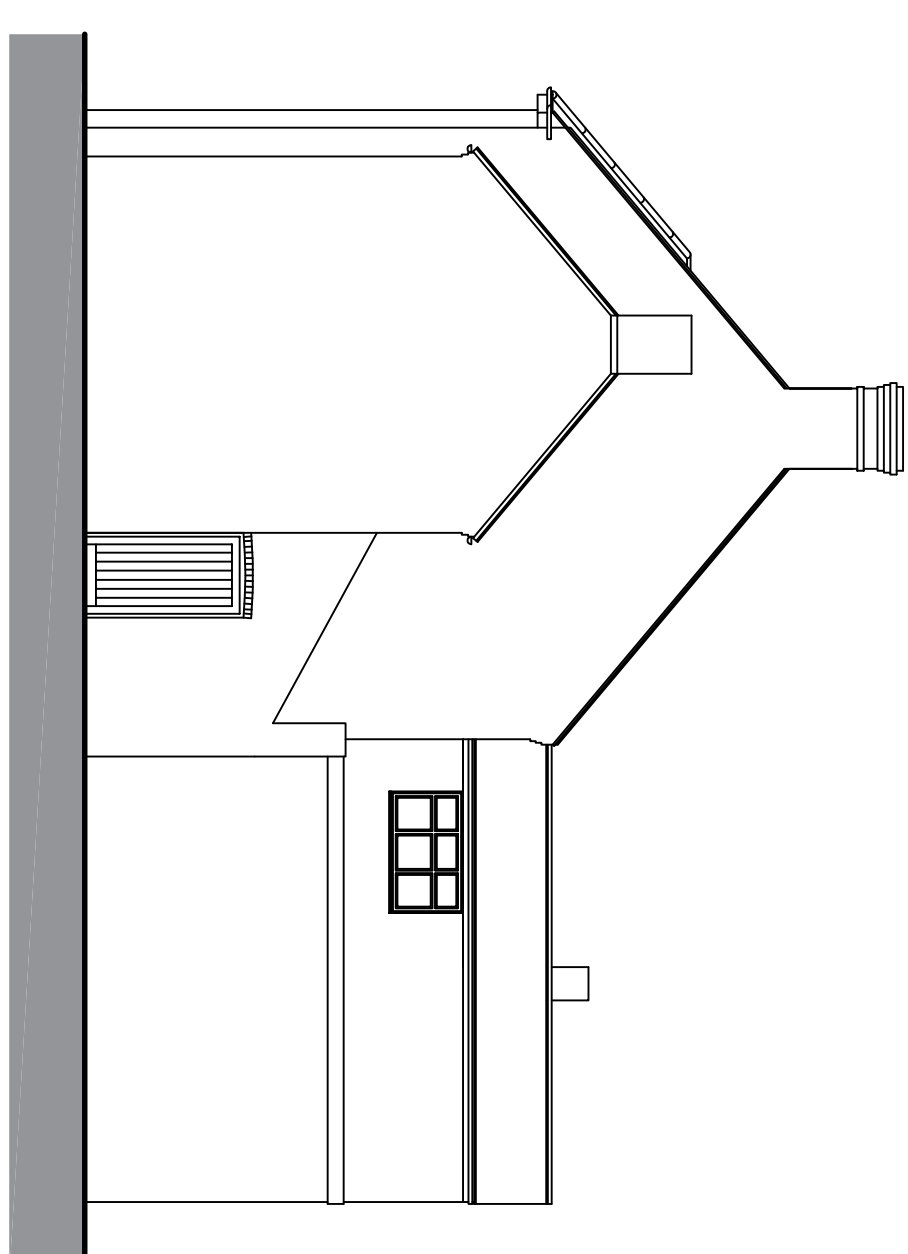


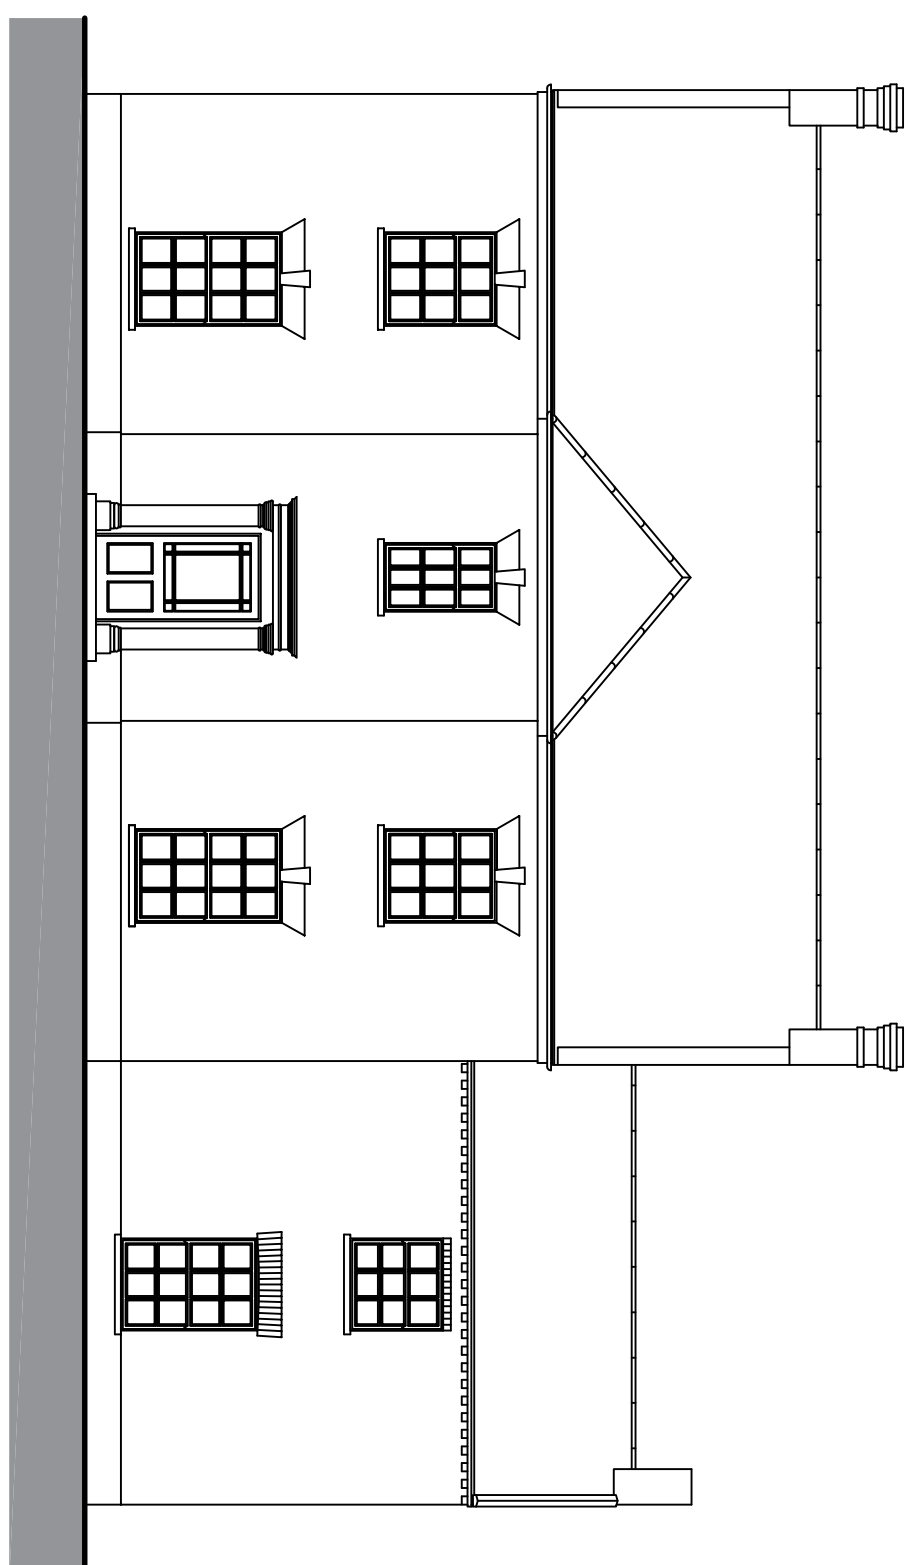

Ref:	Revision:	Date:
A	Conservation officer consultation	22.09.16

AUSTIN JOHN
DEVELOPMENTS

Rudon, Mill Green Road, Pritchbeck, Spalding,
Lincolnshire, PE21 5PU
01775 712115
contact@austinjohndevelopments.uk

Project:	PROPOSED TWO STOREY REAR EXTENSION TO LISTED BUILDING
Client:	MR. & MRS. D. ALMEY BLOODFOLD FARM RAVENUS BANK HOLBEACH FEN

DRAWING:
PROPOSED GROUND FLOOR PLAN
EXISTING & PROPOSED ELEVATIONS

DRAWING N°: A/D/1055/15/01A	DATE: JUNE 2016
--------------------------------	--------------------

[illegible]