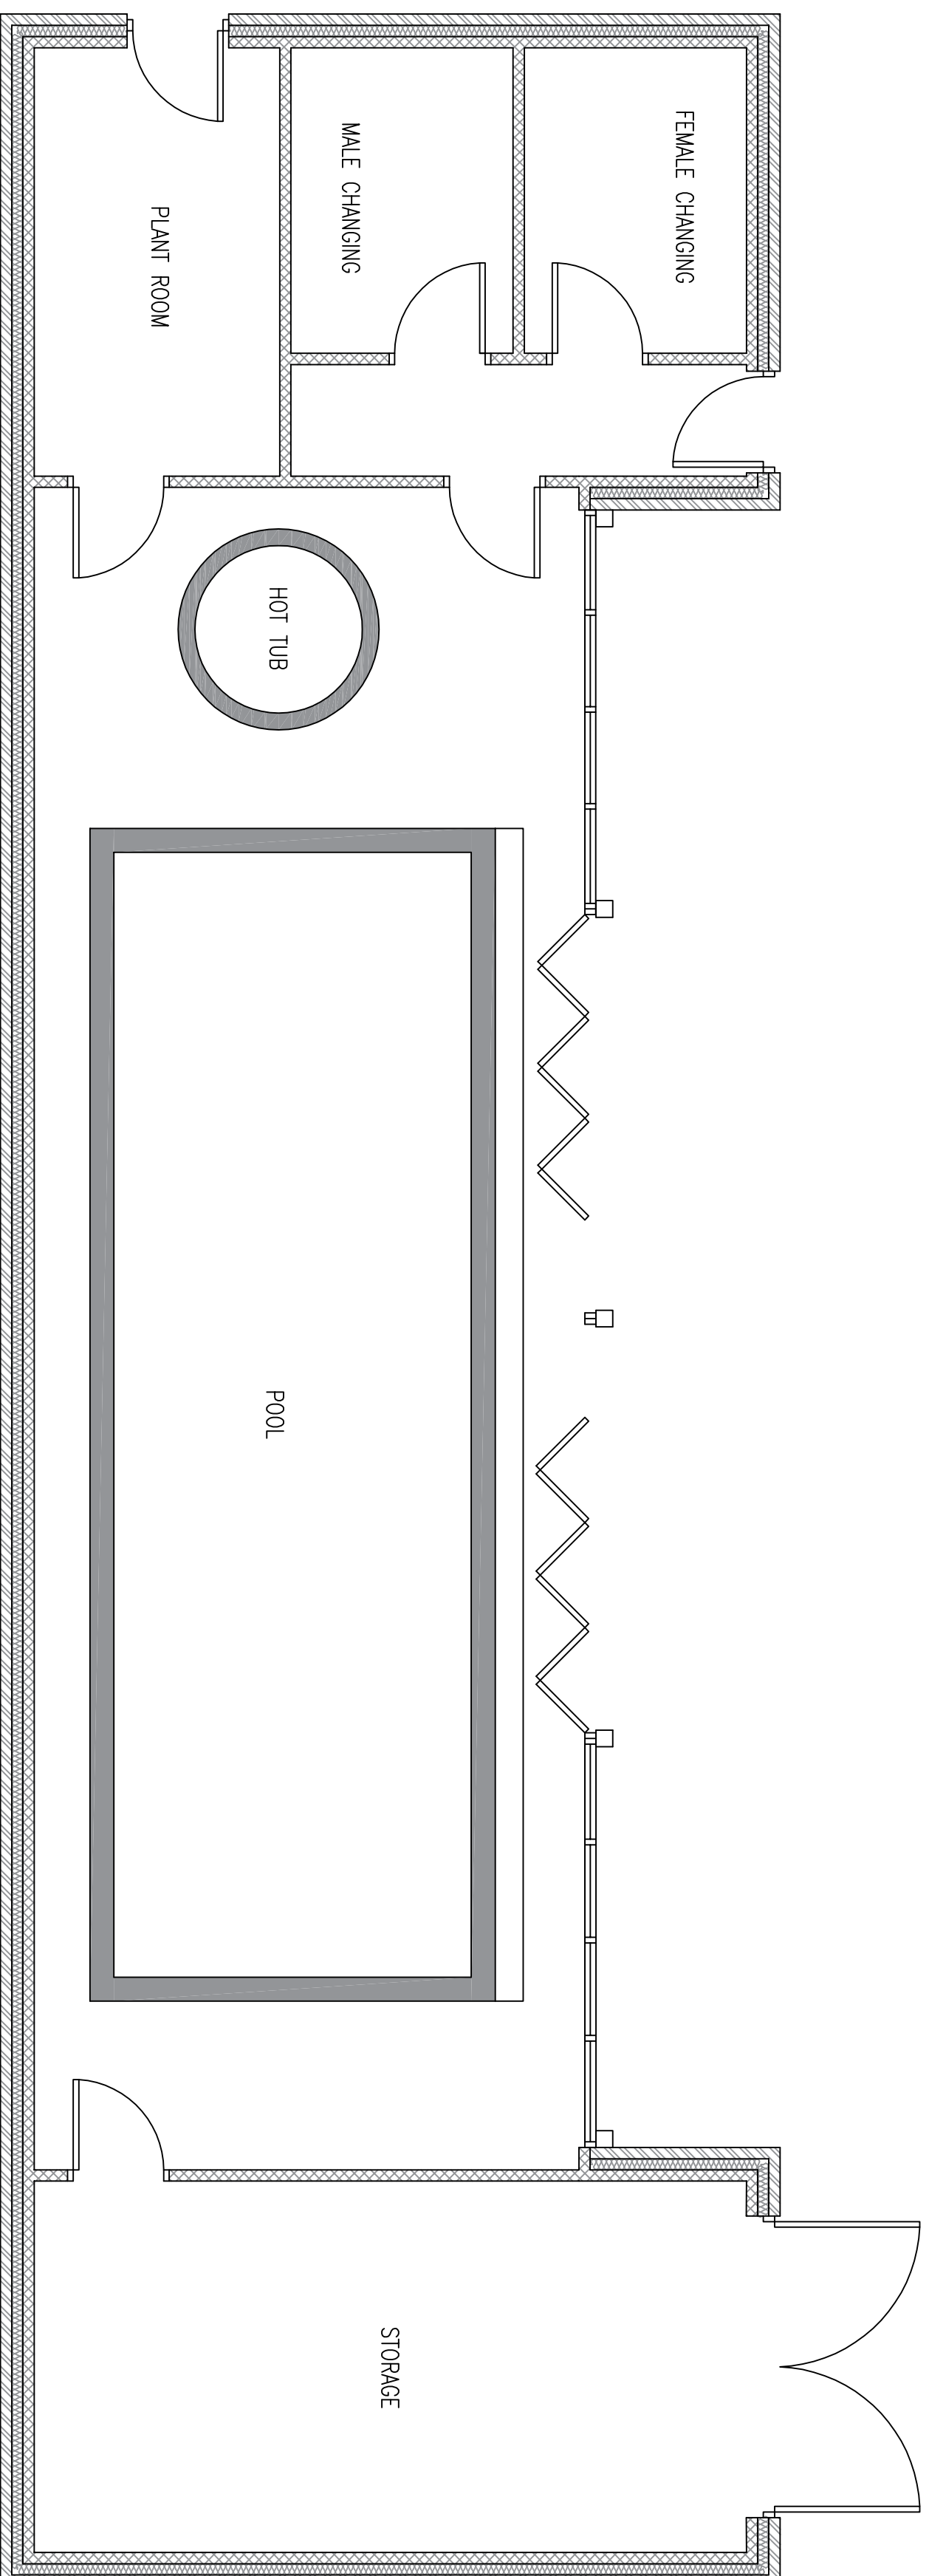
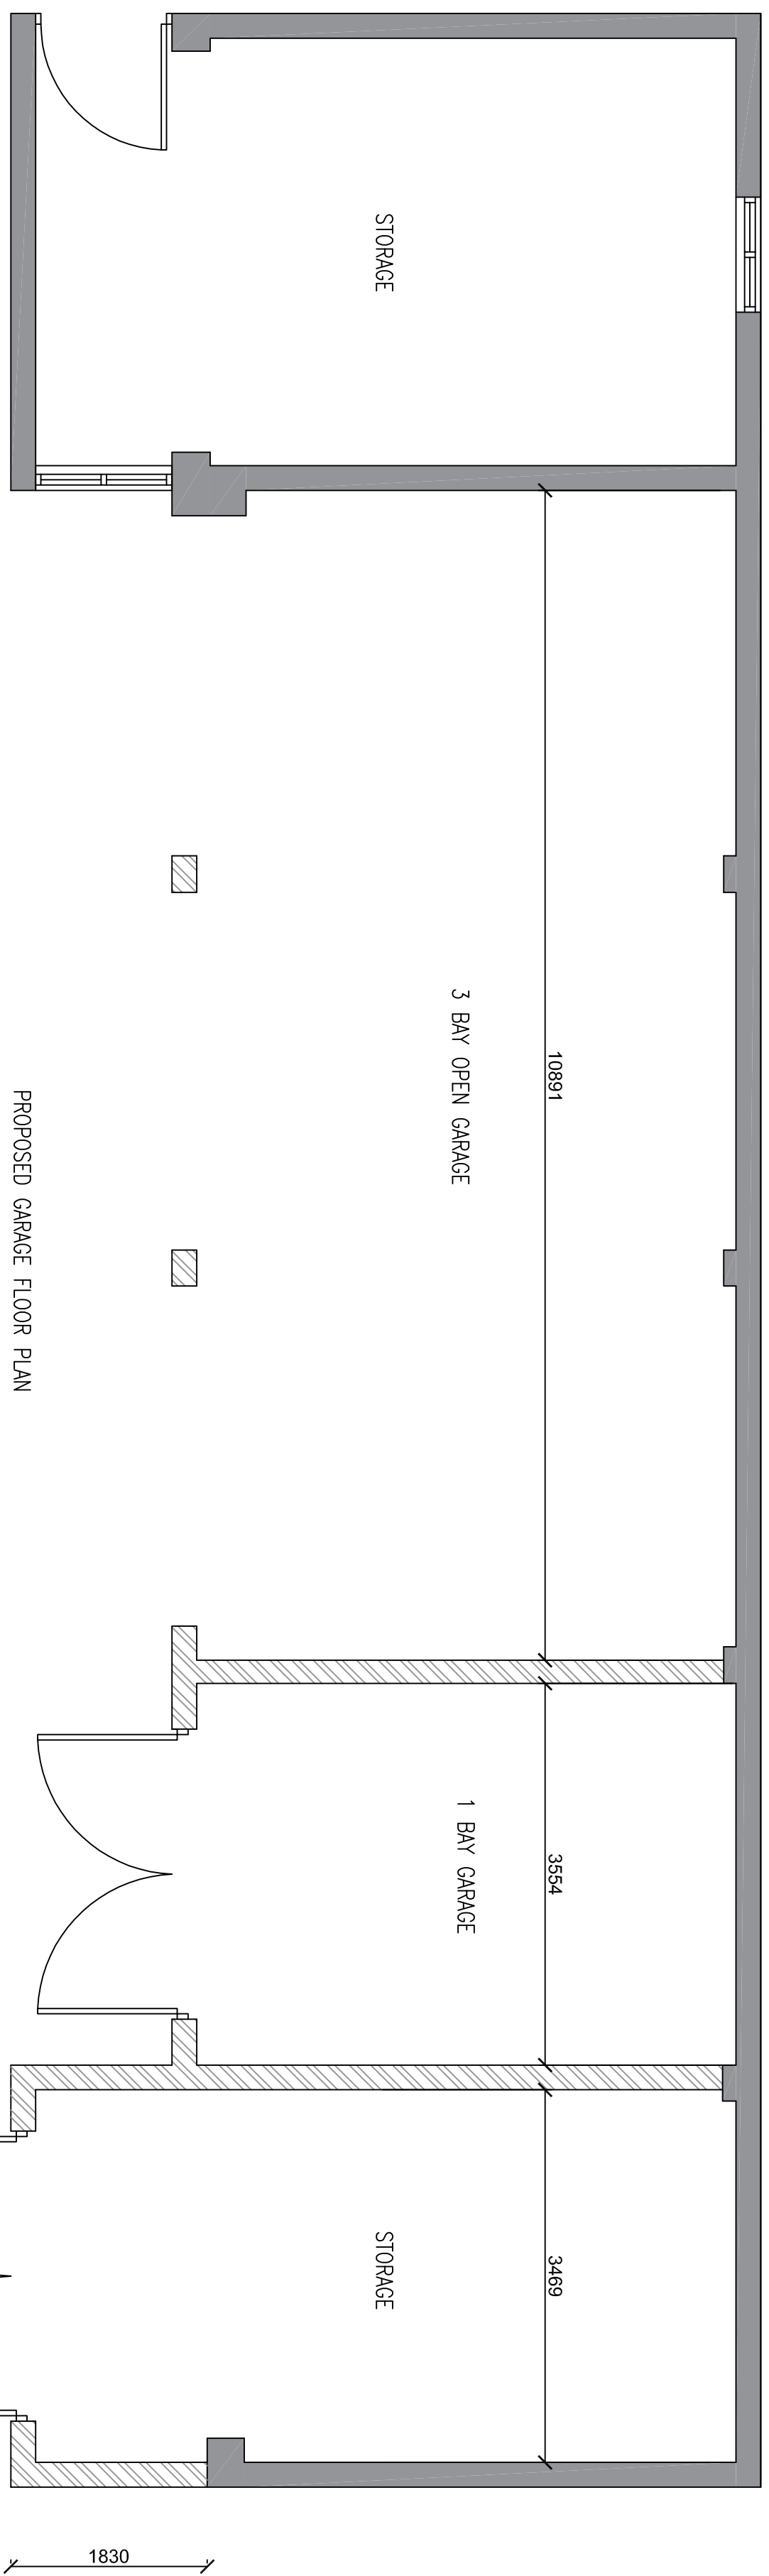
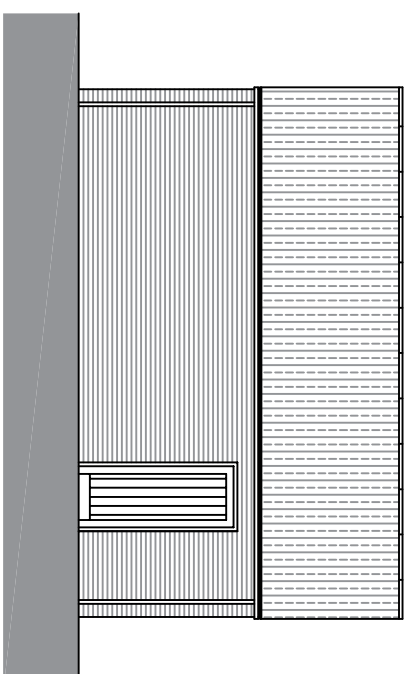
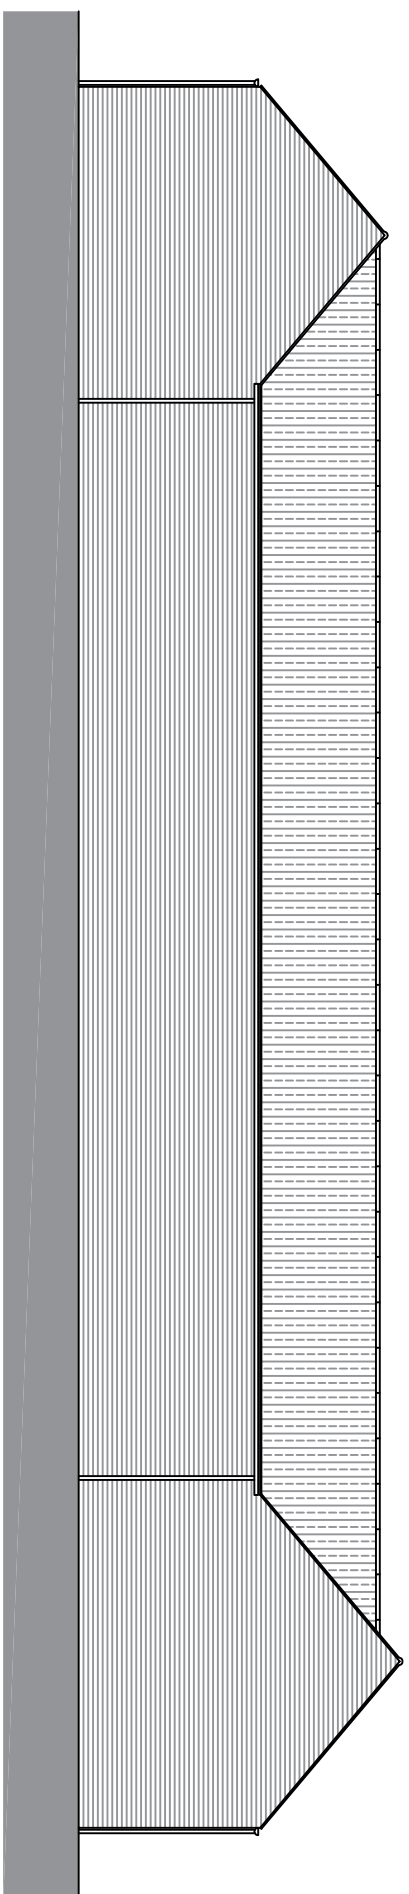
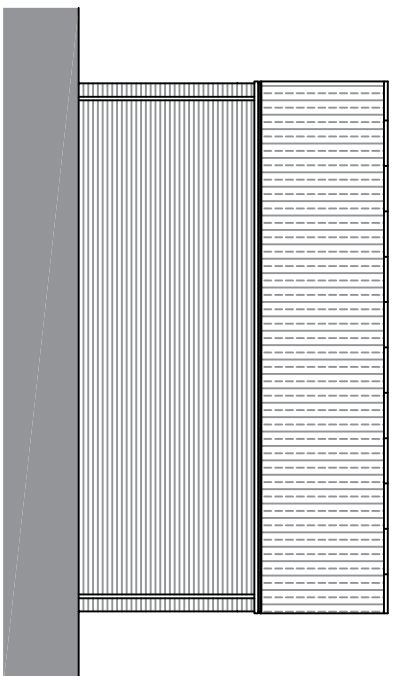
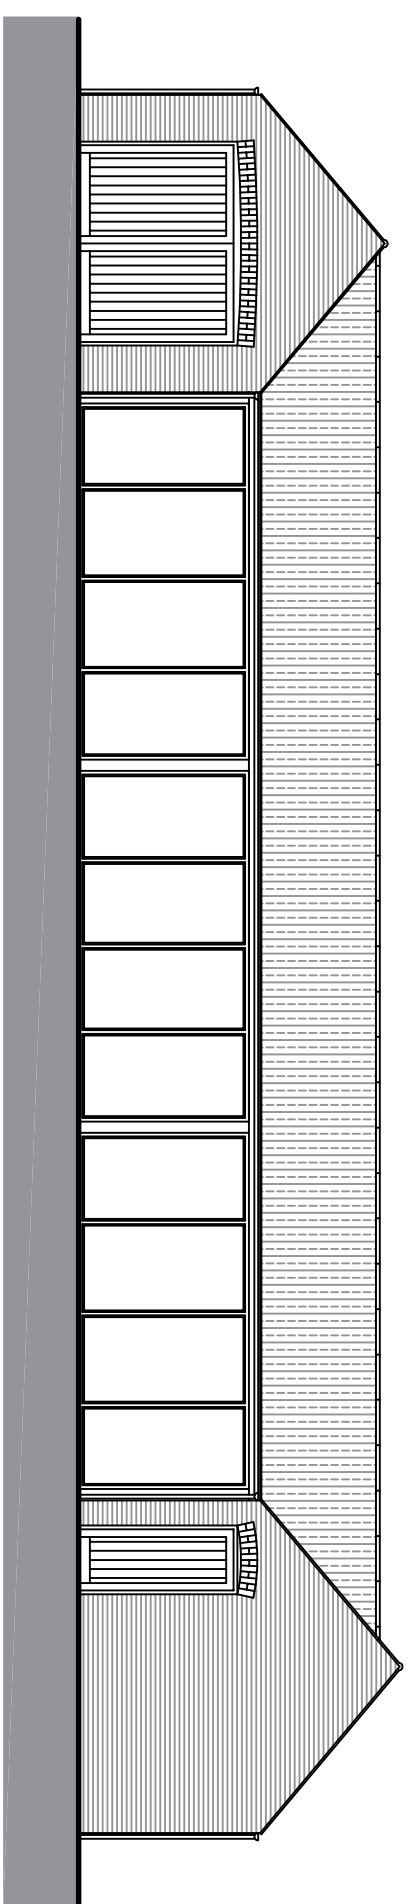


[illegible]

AUSTIN JOHN
DEVELOPMENTS

Ruden, Mill Green Road, Pinchbeck, Spalding,
Lincolnshire, PE11 3PU
01775 71215
contact@austinfoinedevelopments.uk

Project:
PROPOSED TWO STOREY REAR EXTENSION
TO LISTED BUILDING

Client:
MR & MRS D. ALMEY
BLOODFOLD FARM
RAVENS BANK
HOLBEACH FEN

BRW&C:
EXISTING & PROPOSED GARAGE FLOOR PLANS
EXISTING & PROPOSED GARAGE ELEVATIONS

[illegible]