

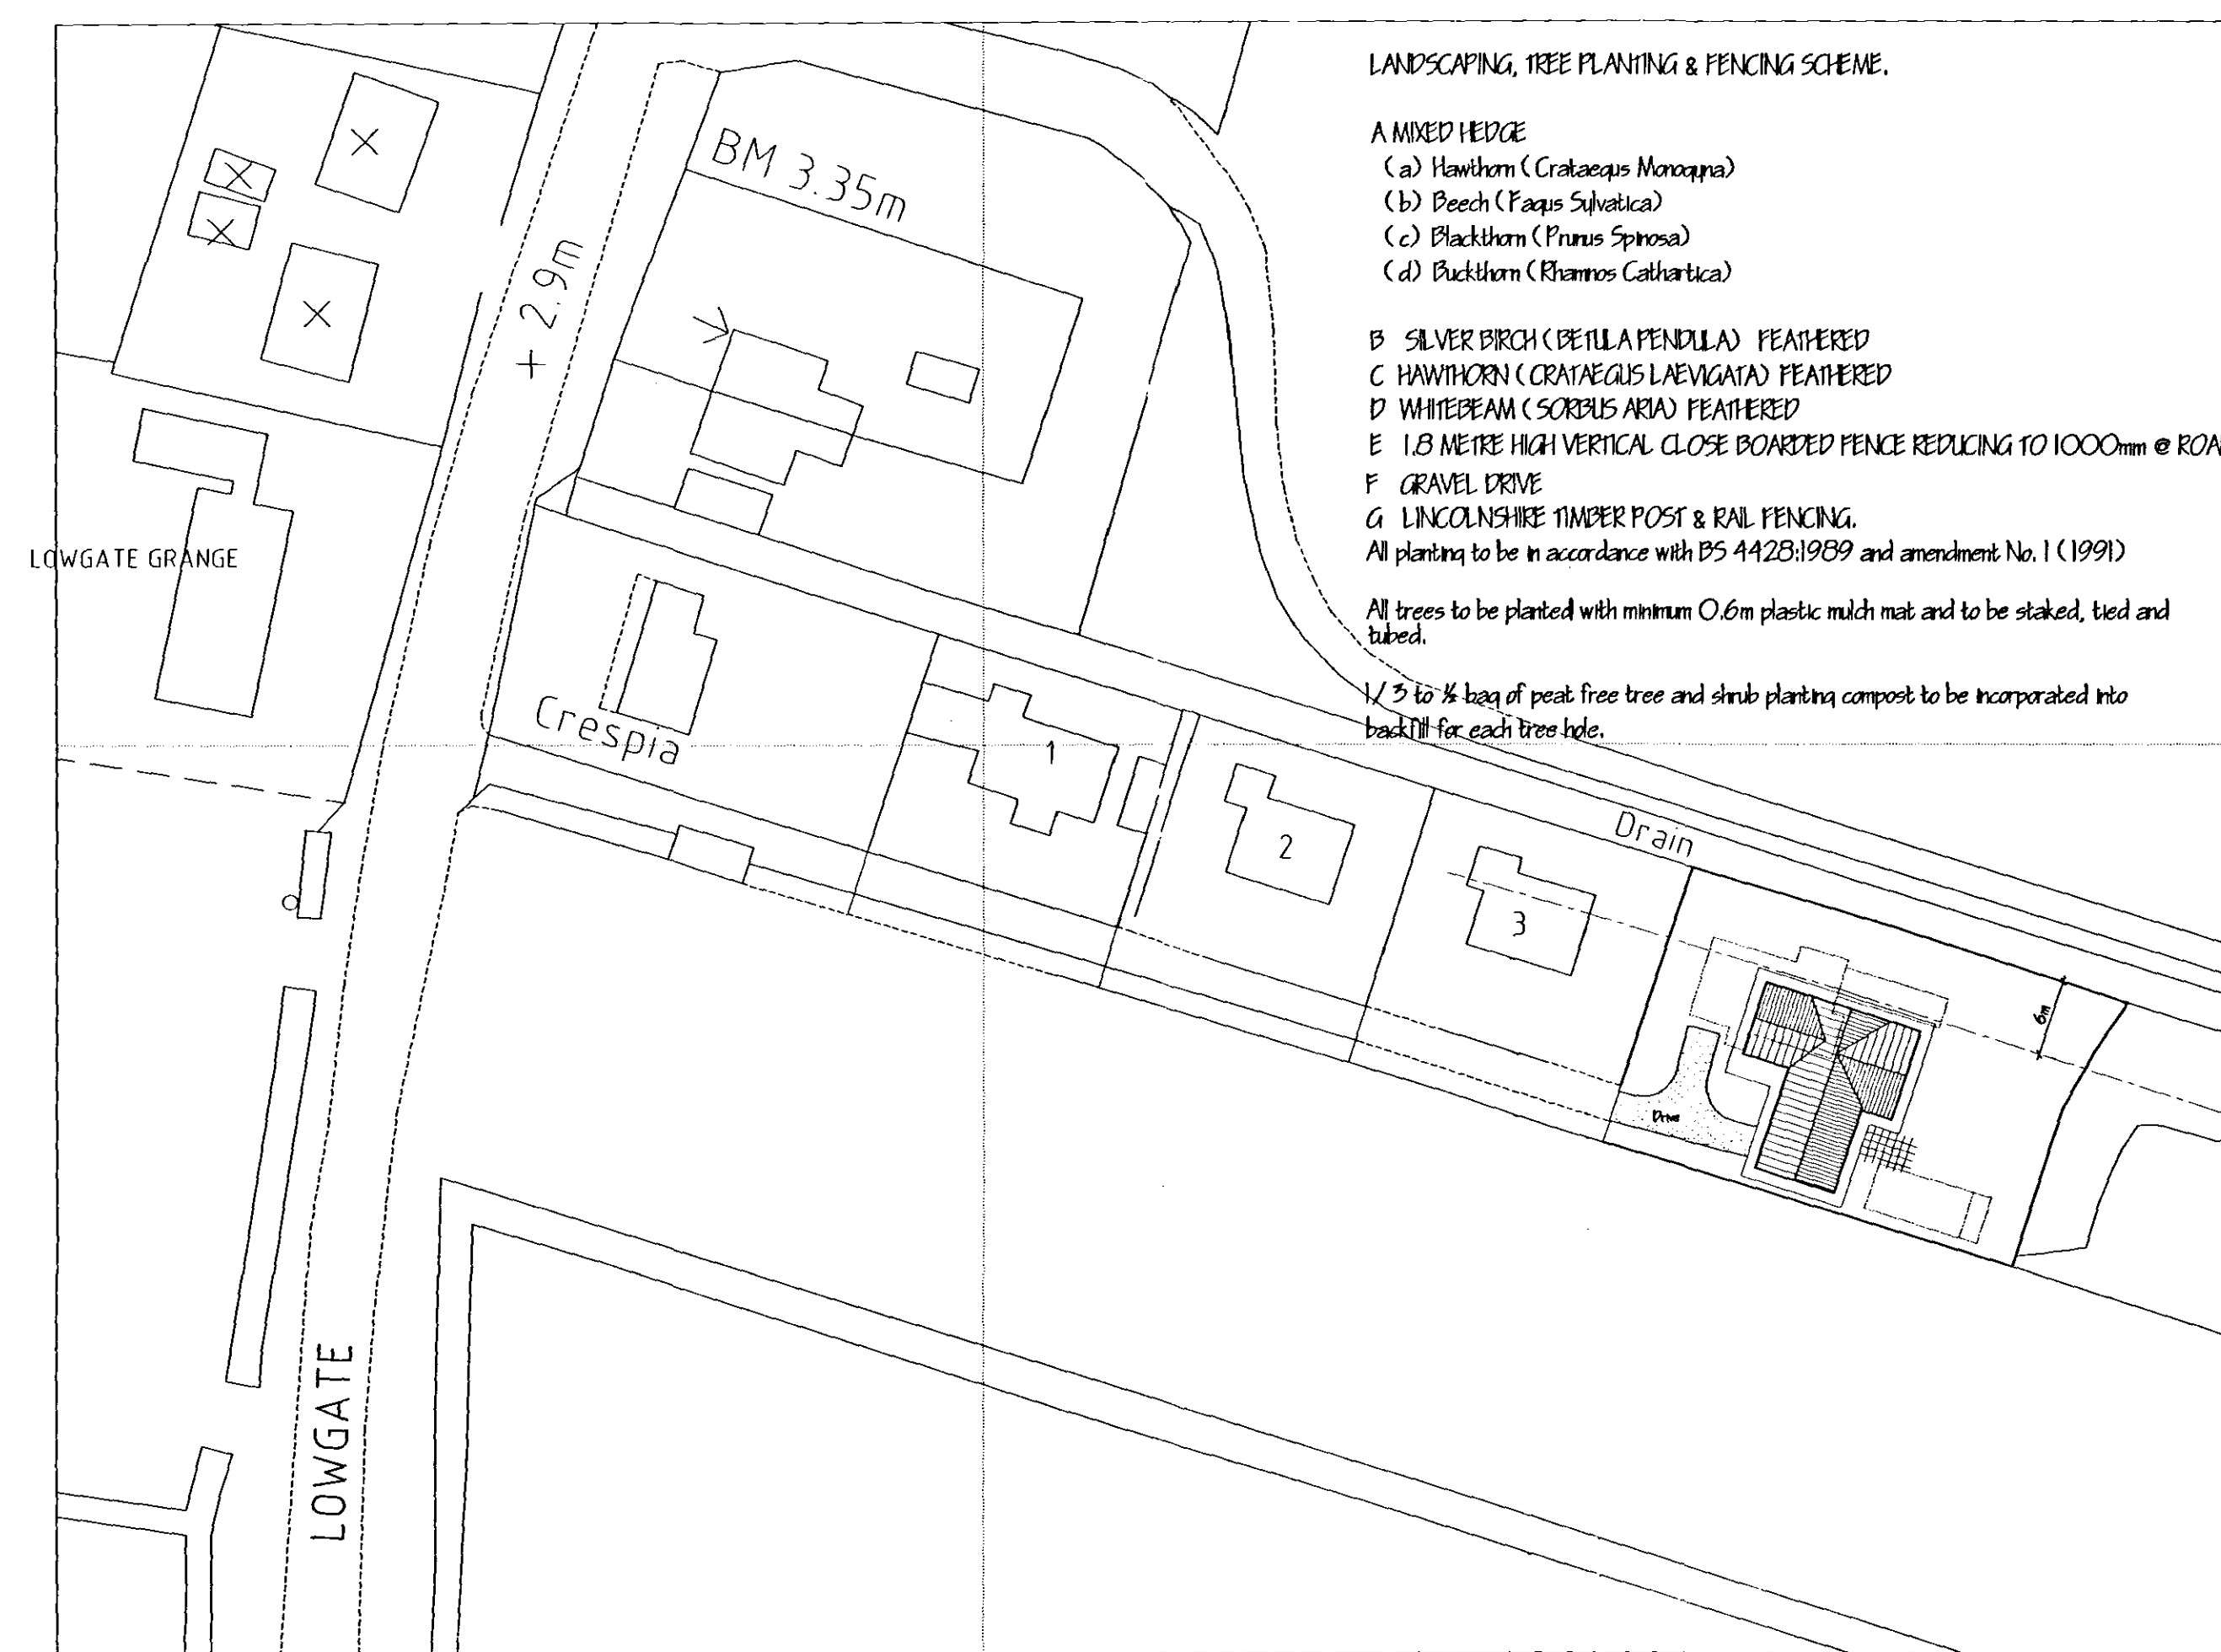
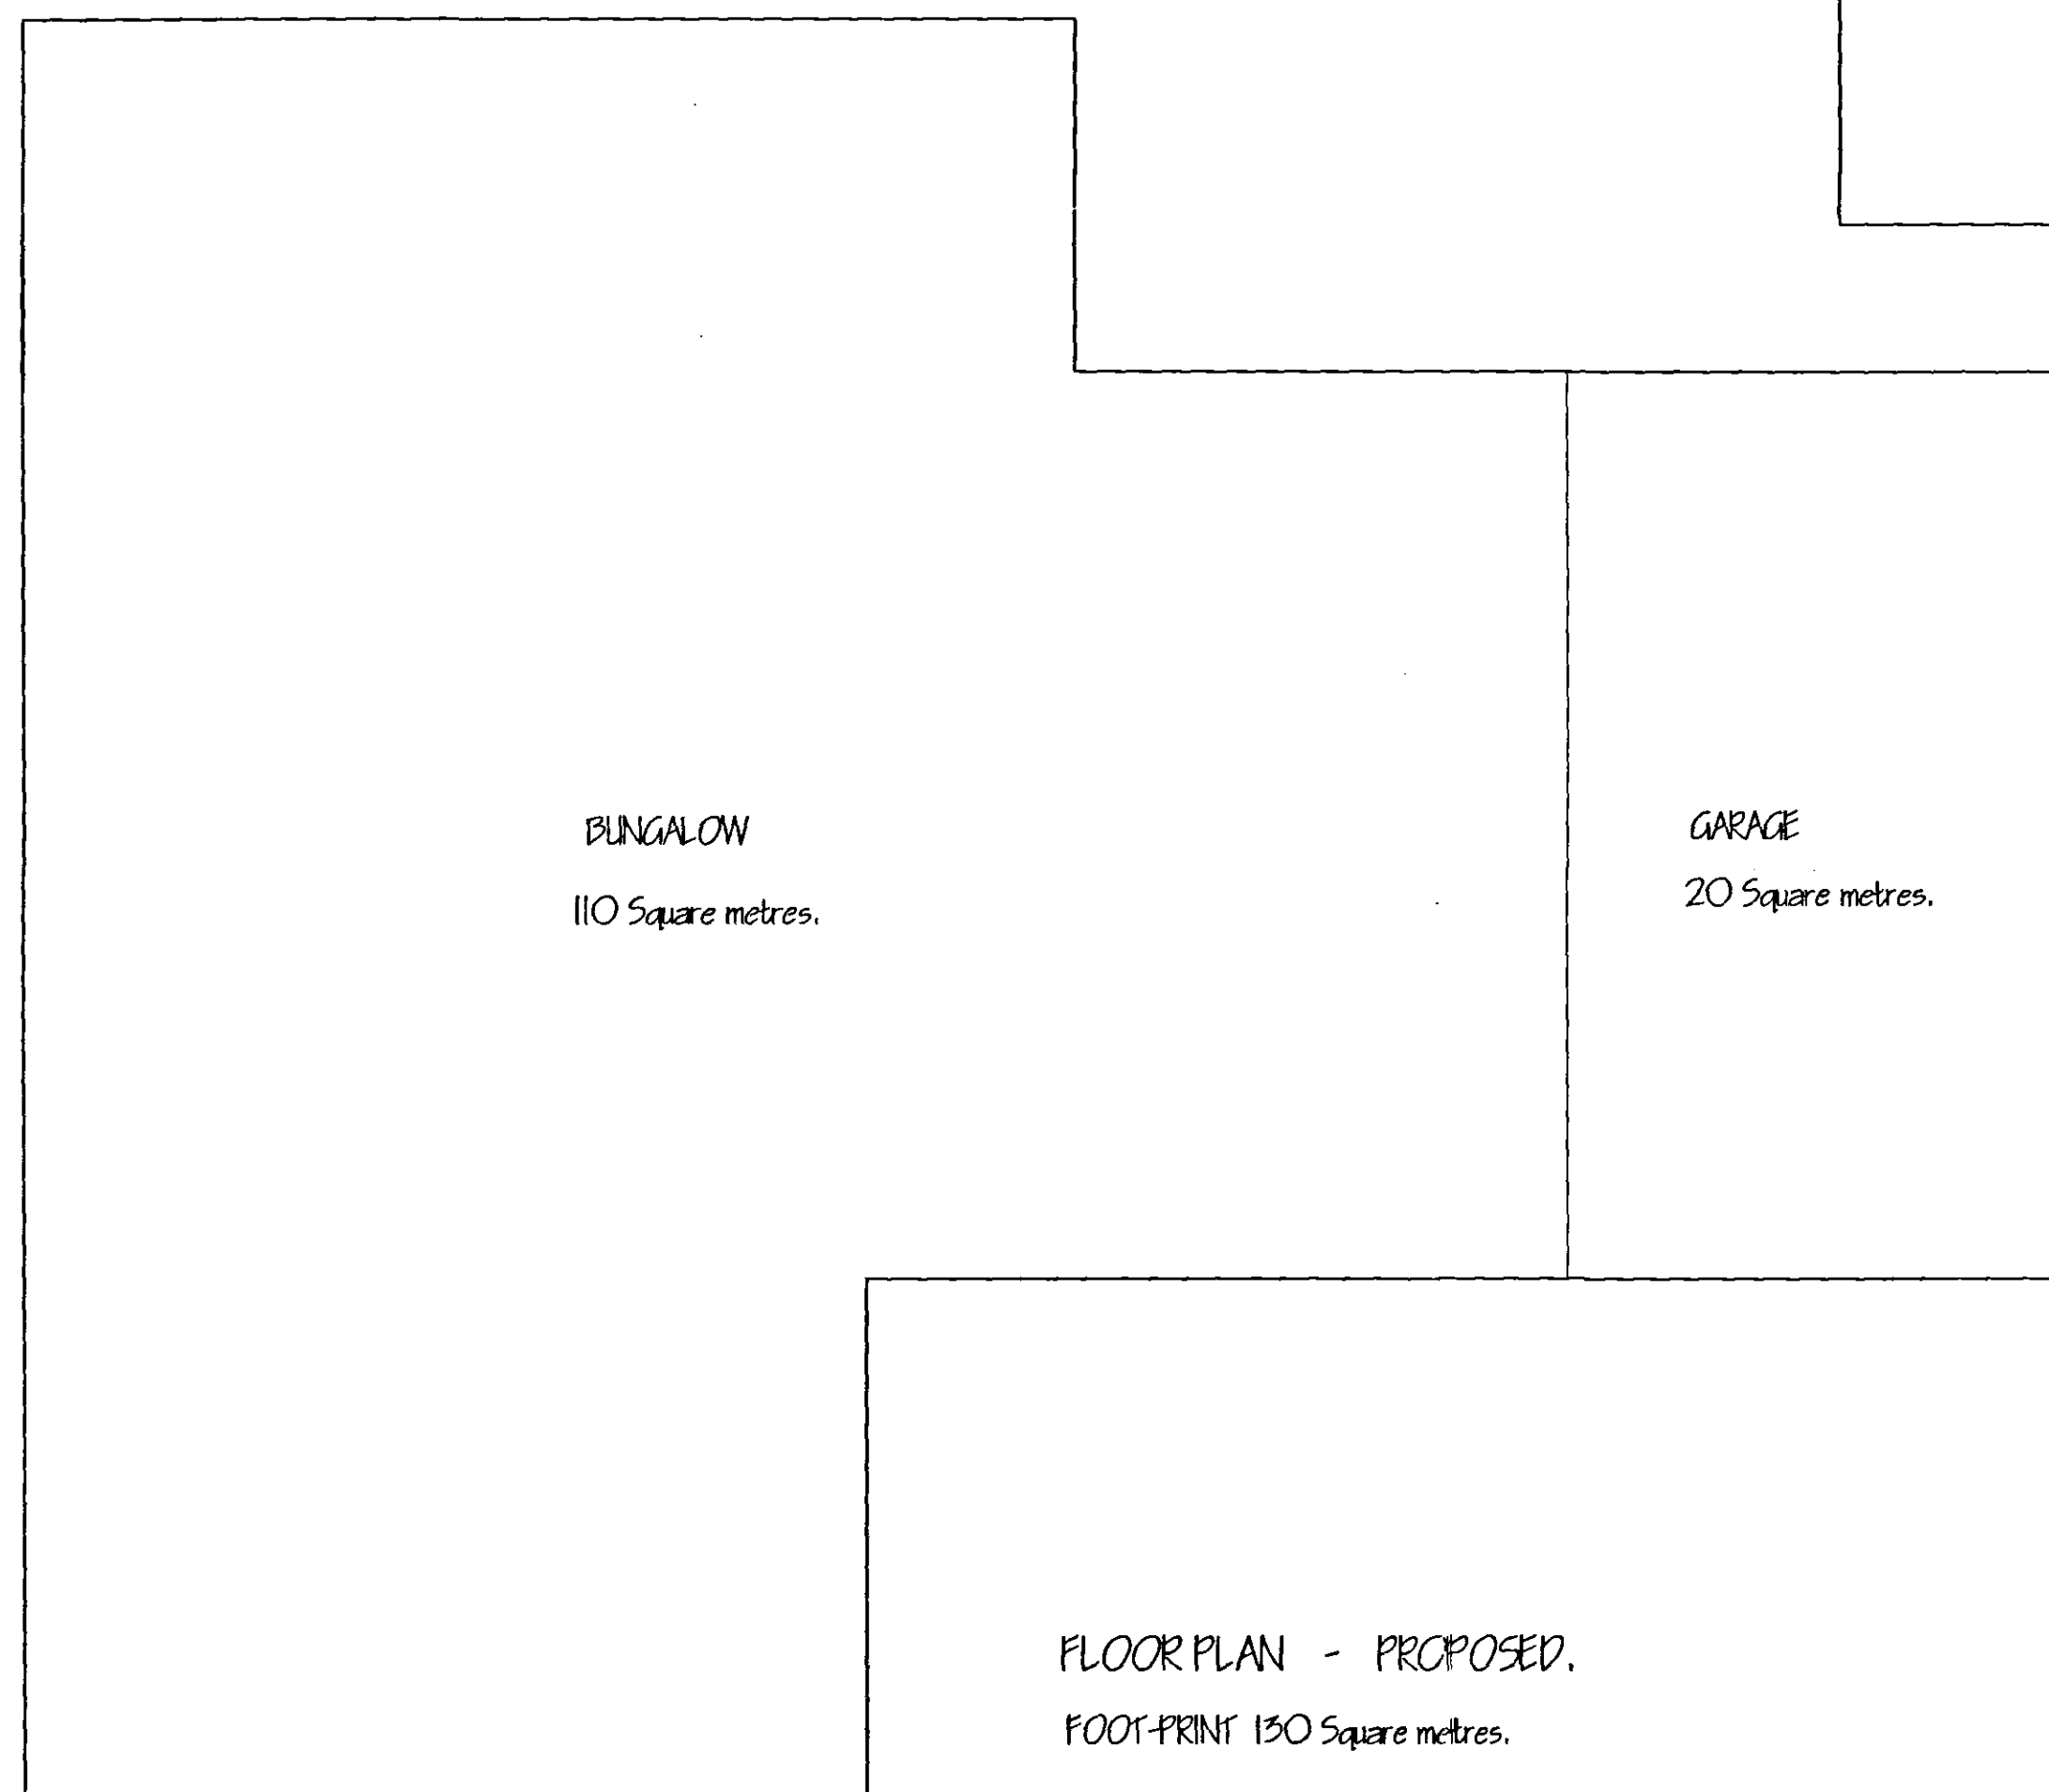
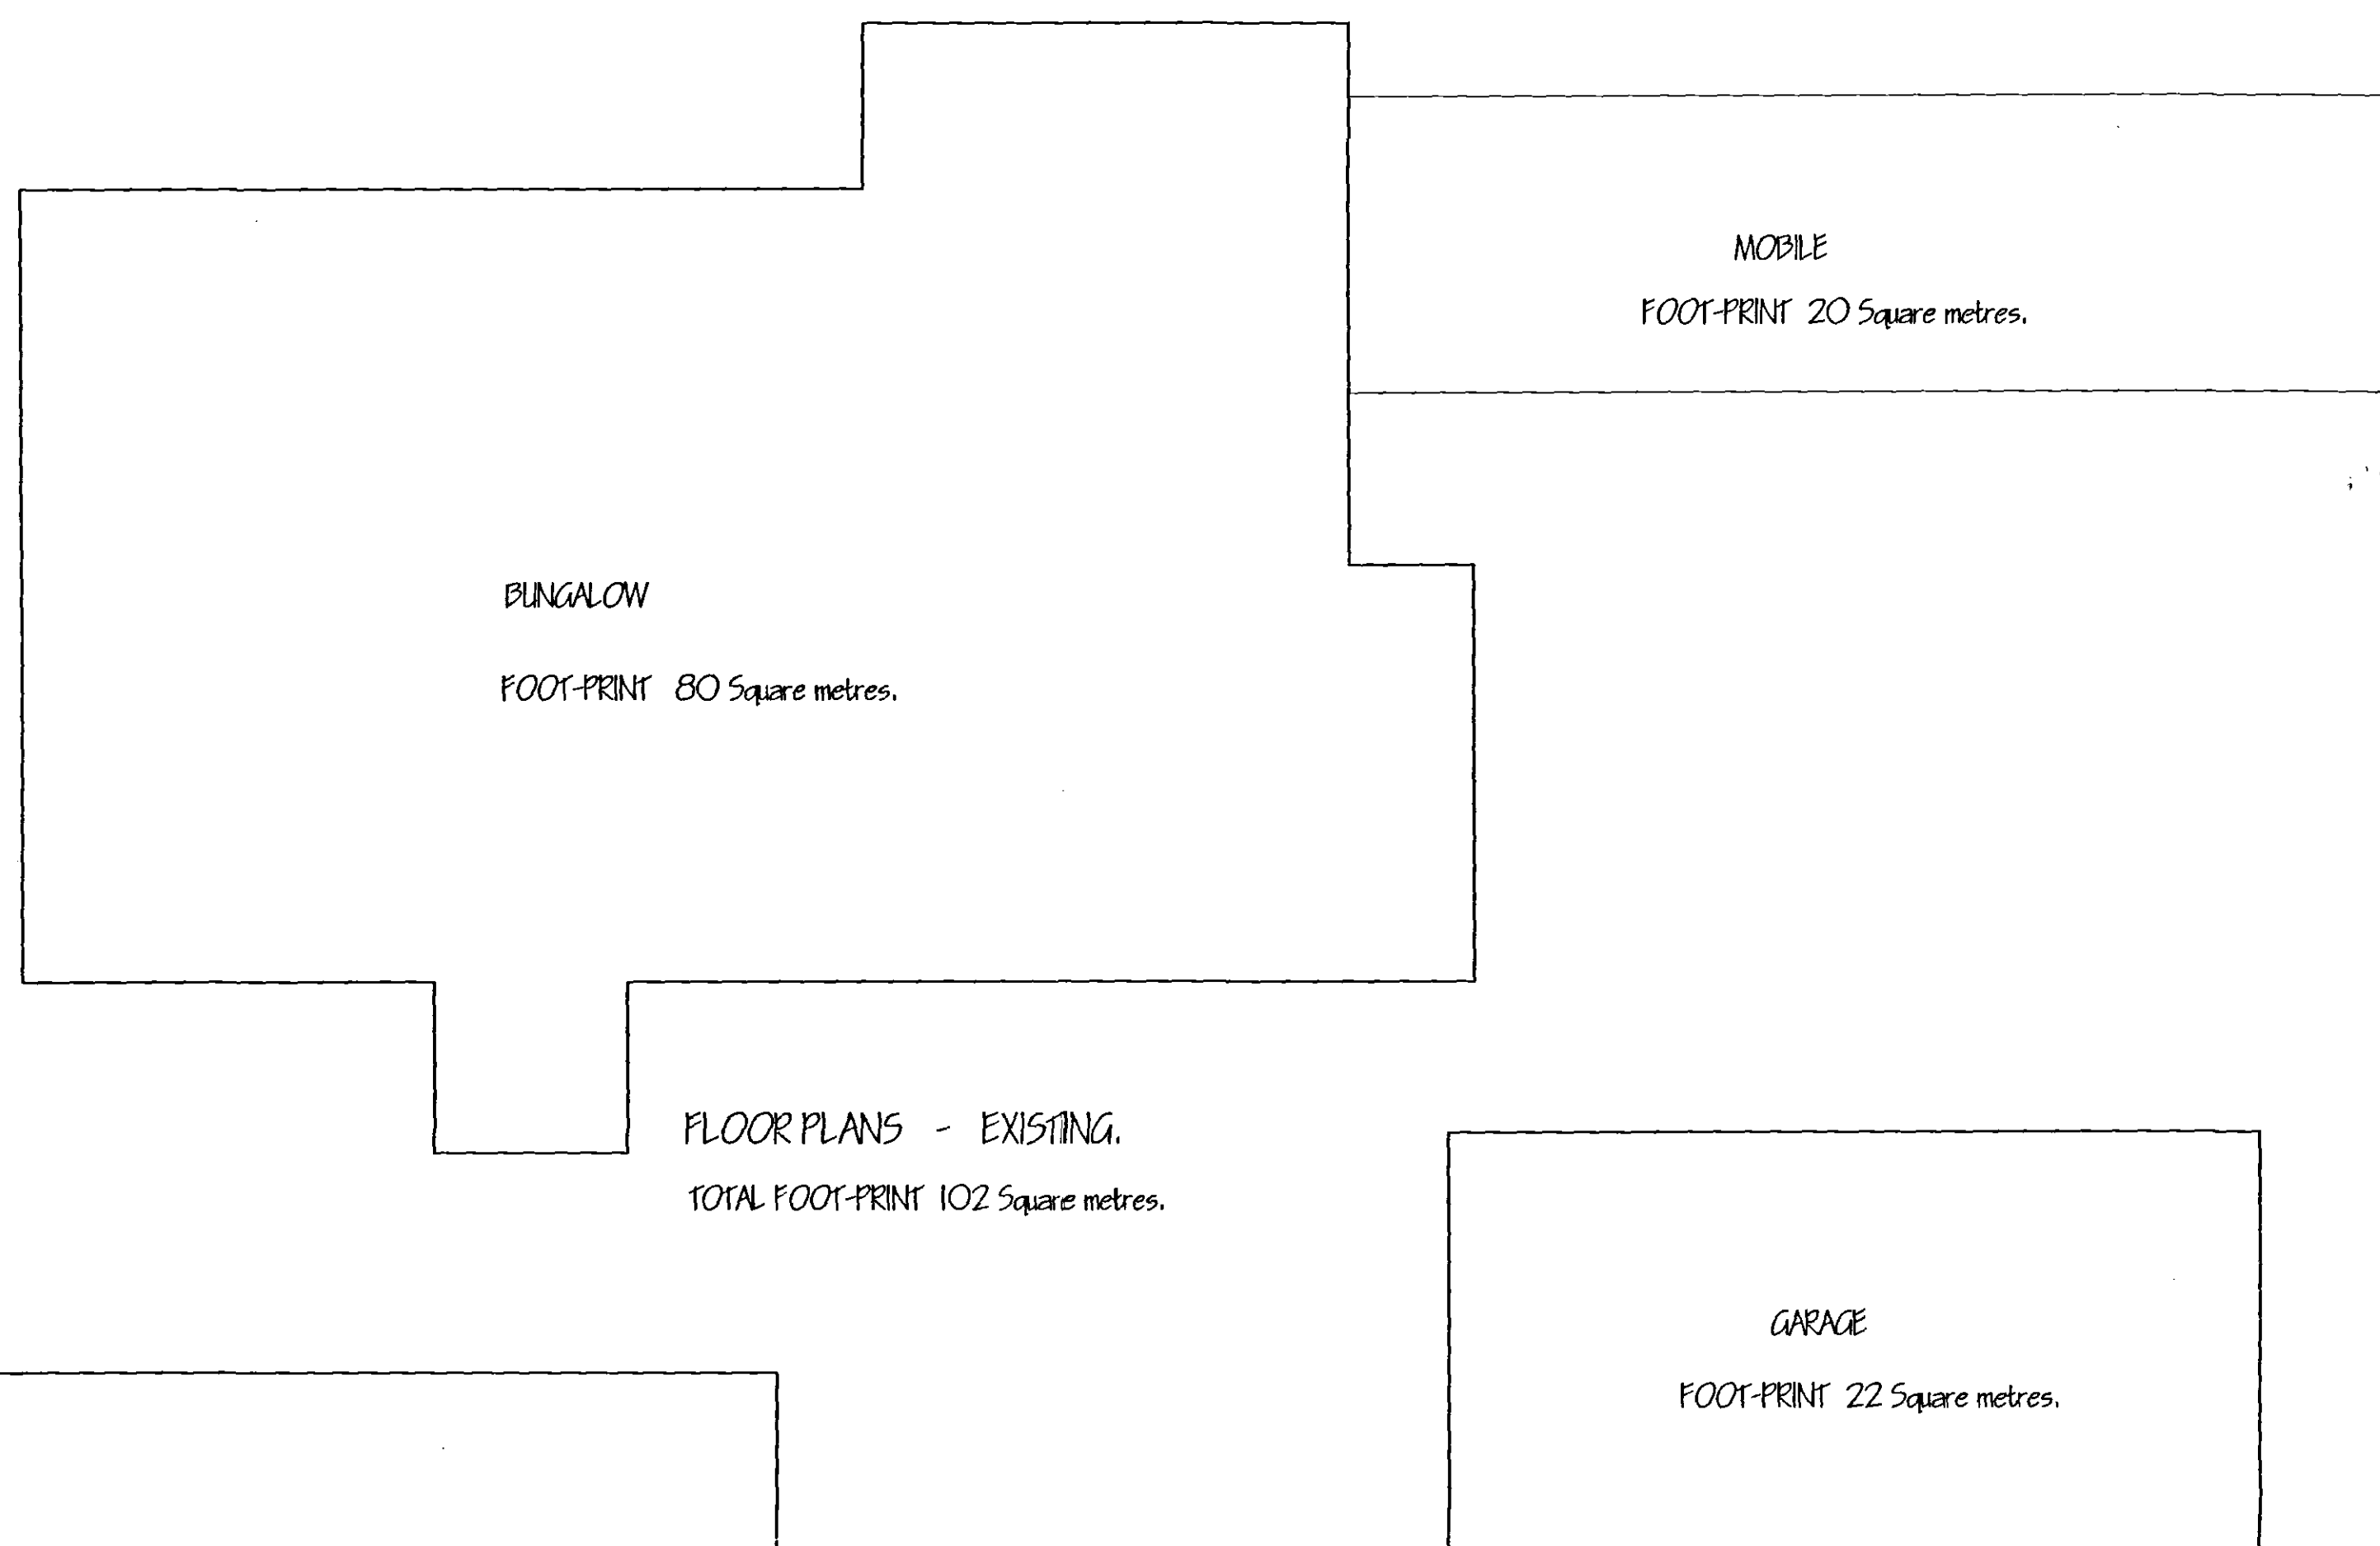


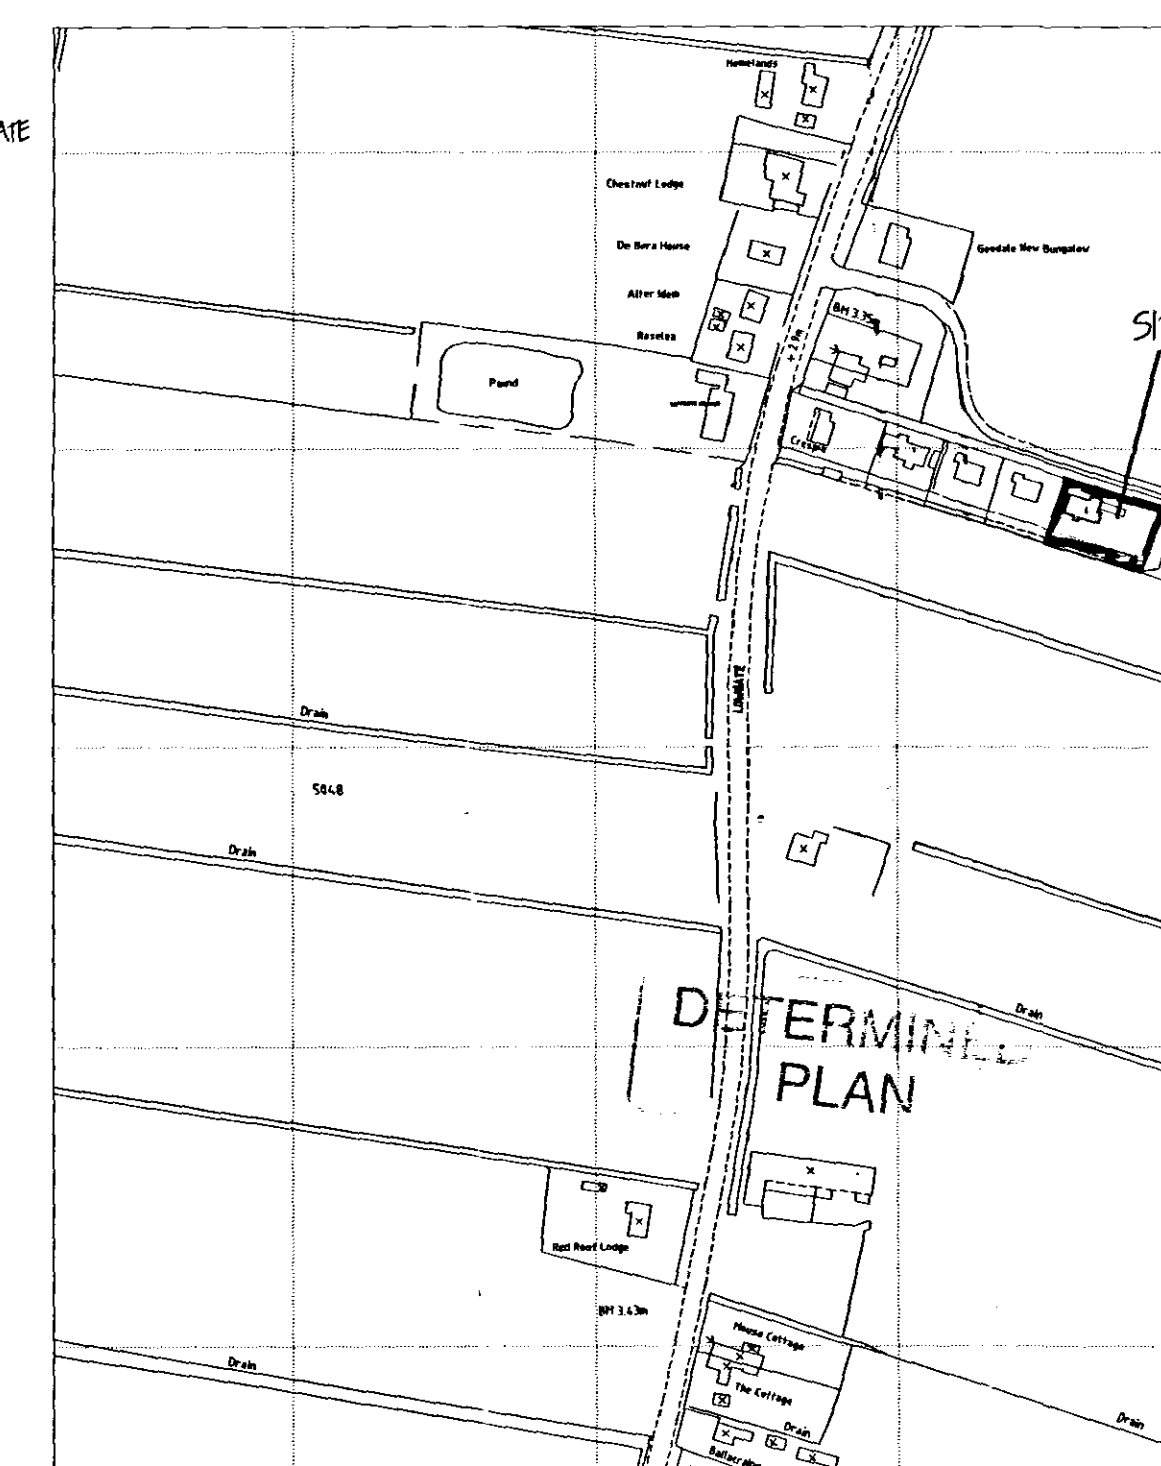

BRICKS & TILES FOR BUNGALOW & GARAGE
BRICKS - TRADITIONAL BRICK & STONE LTD - AUDLEY ANTIQUE
TILES - ROSALINA SPANISH SLATE

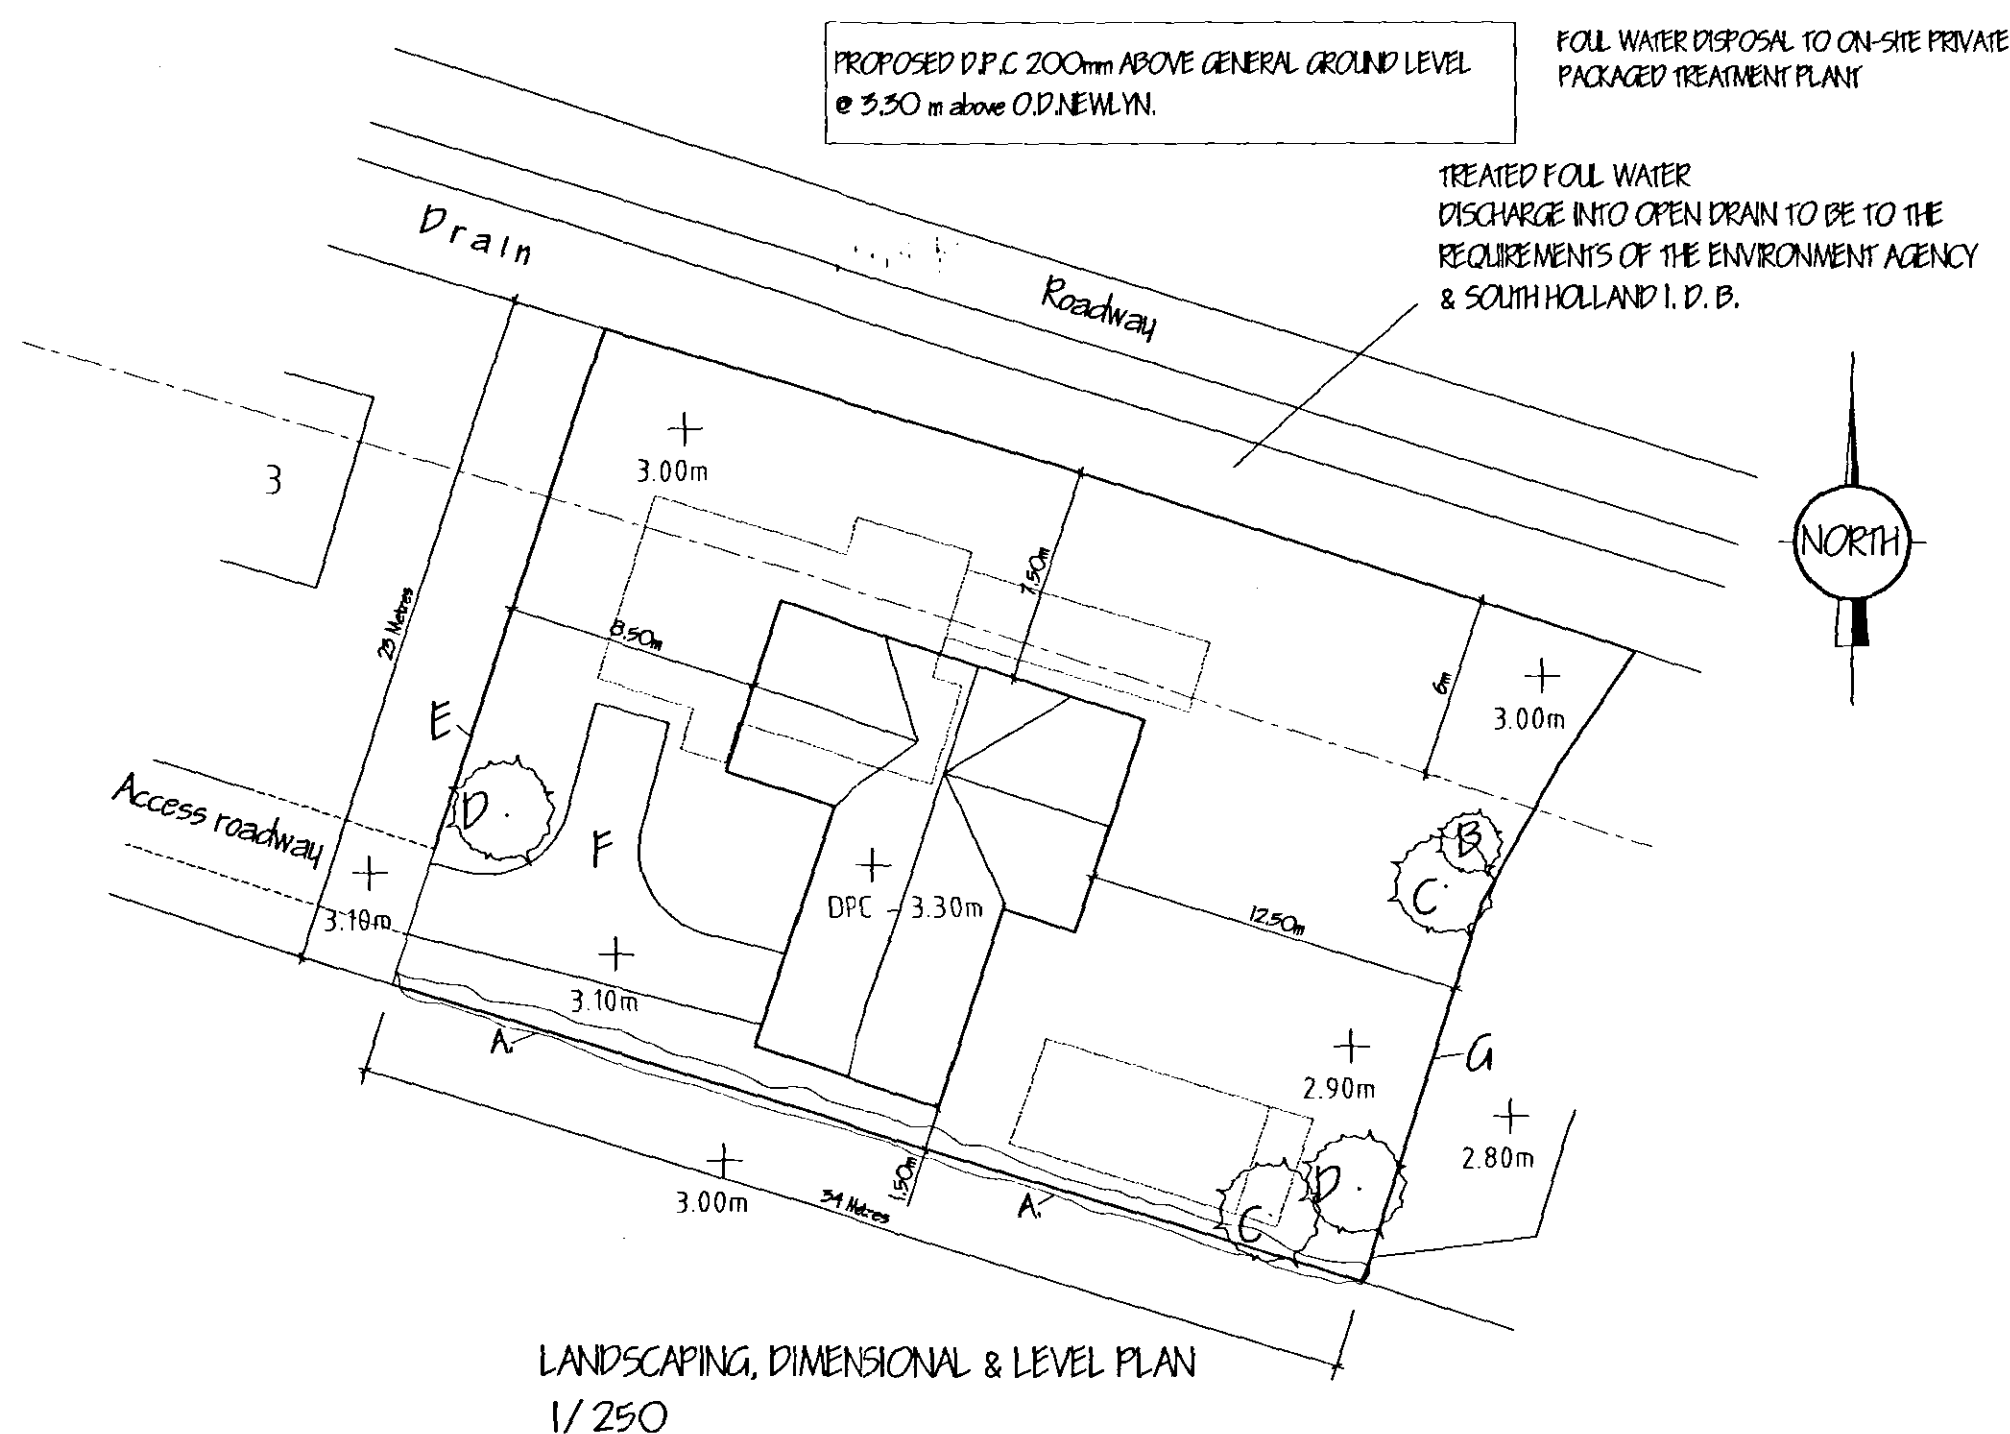

LANDSCAPING, TREE PLANTING & FENCING SCHEME.

A MIXED HEDGE

- (a) Hawthorn (*Crataegus Monogyna*)
- (b) Beech (*Fagus Sylvatica*)
- (c) Blackthorn (*Prunus Spinosa*)
- (d) Buckthorn (*Rhamnus Cathartica*)

B SILVER BIRCH (*BETULA PENDULA*) FEATHERED
C HAWTHORN (*CRATAEGUS LAEVIGATA*) FEATHERED
D WHITEBEAM (*SORBUS ARIA*) FEATHERED

E 1.8 METRE HIGH VERTICAL CLOSE BOARD

F GRAVEL DRIVE

G LINCOLNSHIRE TIMBER POST & RAIL FENCING

All planting to be in

All trees to be planted with minimum 0.6m spacing

All trees to be planted with minimum 0.6m plastic mulch mat and to be staked, tied and tubed.

1/3 to 1/2 bag of peat free tree and shrub planting compost to be incorporated into backfill for each tree hole.

SHDC
PLANNING & DEVELOPMENT
23 JUL 2007
Ref. 0987107

ref: revision: date:

G. R. MERCHANT

LENG AMICE FTWO

**ARCHITECTURAL, STRUCTURAL
AND LAND DRAINAGE
CONSULTANTS**

Unit 4, Wrights News
12A Park Road, Holbeach,
Spalding, Lincs. PE12 7EE
Tel 01406 480800
Fax 01406 488744
E-Mail G. R. Merchant @ Merchant. PE
Co. UK

Project

REPLACEMENT DWELLING.
4 LONGATE ROAD.
FLEET HARGATE.
SPALDING. LINC'S.

Client: **L. BROWN**

Drawing

EXISTING & PROPOSED FLOOR PLANS
SITE & LOCATION PLANS.

Job Ref. 1565-0

Date _____

Scales
1/50, Unless otherwise stated

[illegible]