
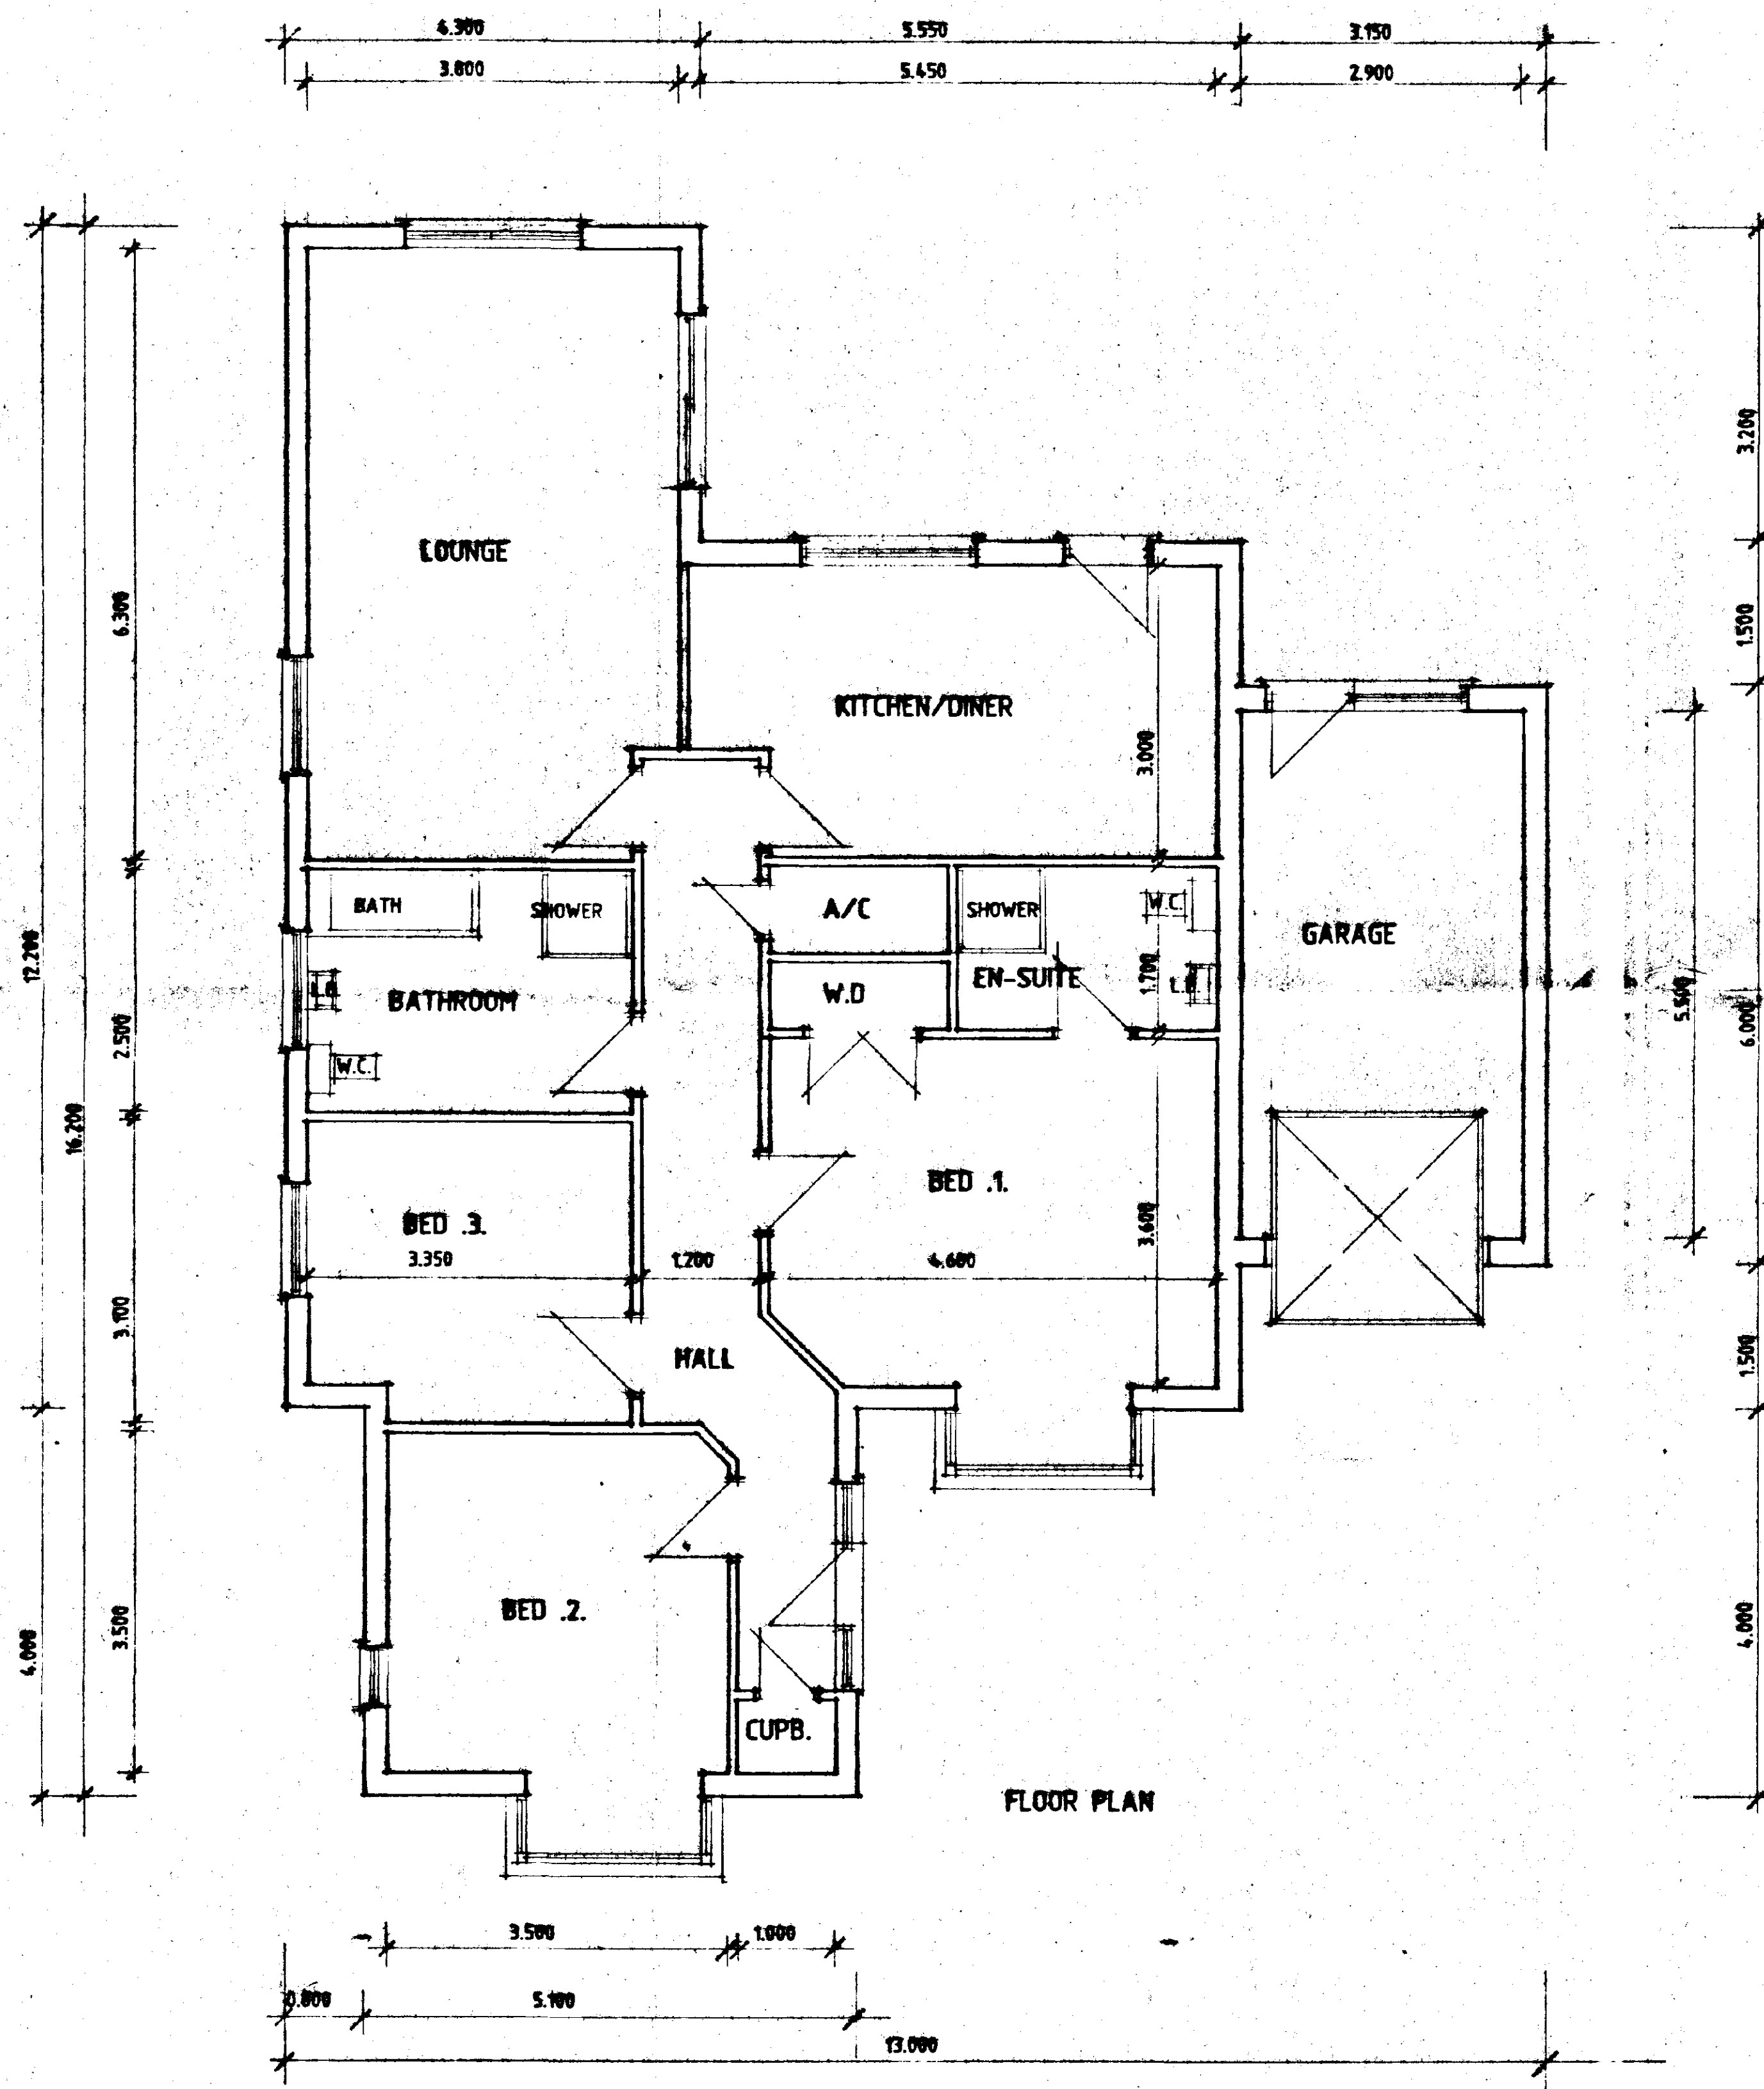
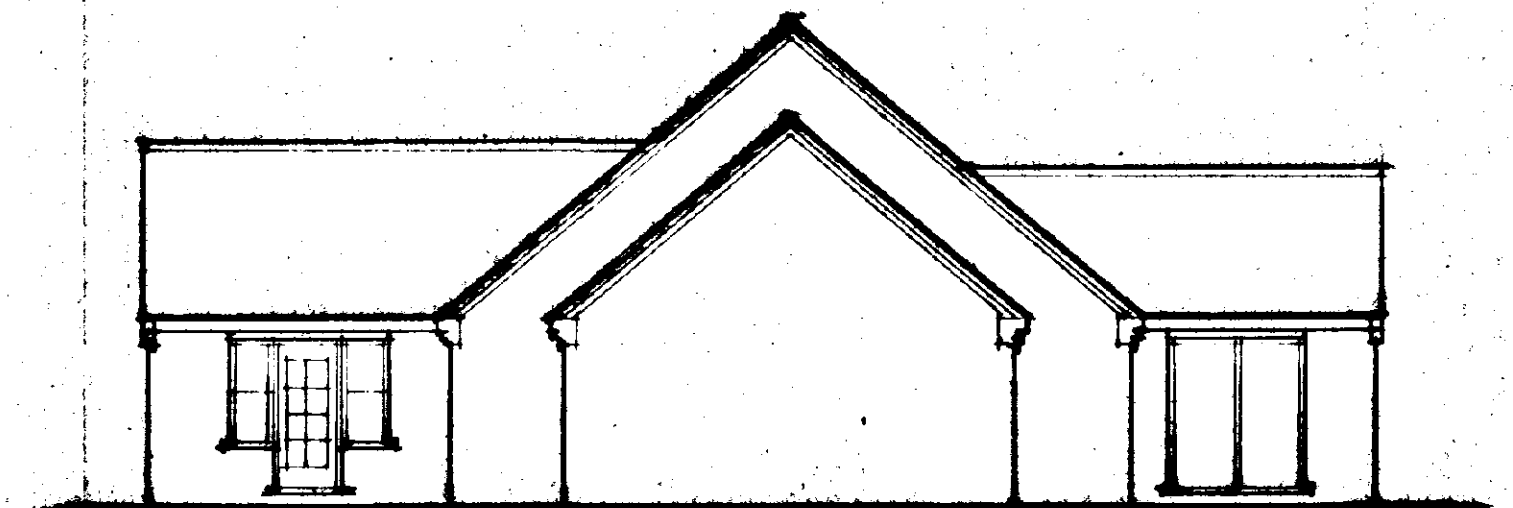


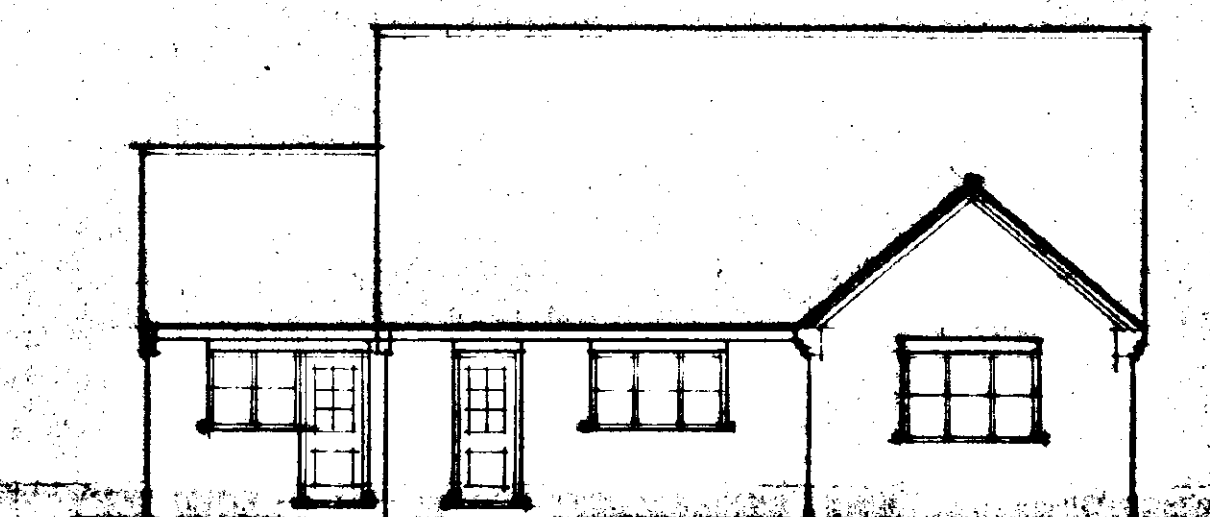

09 OCT 1995
Ref: 098895

STATUS
DESIGN
CONSULTANTS IN ARCHITECTURE & PLANNING

DETERMINED

PROPOSED BUNGALOW AT
CROSS STREET, HOLBEACH
FOR

MR. & MRS. E. PENNY

£50 £100 771855/2
OCT-95 B.GILHAM

Status House, 4 Princes Street,
Holbeach, Lincs. PE12 7BB
Tel: 01406 424343 Fax: 01406 446702

PROPOSED BUNGALOW AT
CROSS STREET, HOLBEACH
FOR

MR. & MRS. E. PENNY

1:200 1:2500 771855/1
OCT-95 B.GILHAM.



Status House, 4 Princes Street,
Holbeach, Lincs. PE12 7BB
Tel: 01406 424343 Fax: 01406 490702

YOUNG, LAND &
HOUSING & PLANNING

09 OCT 1995

Ref: 0988/95

EXISTING DYKE

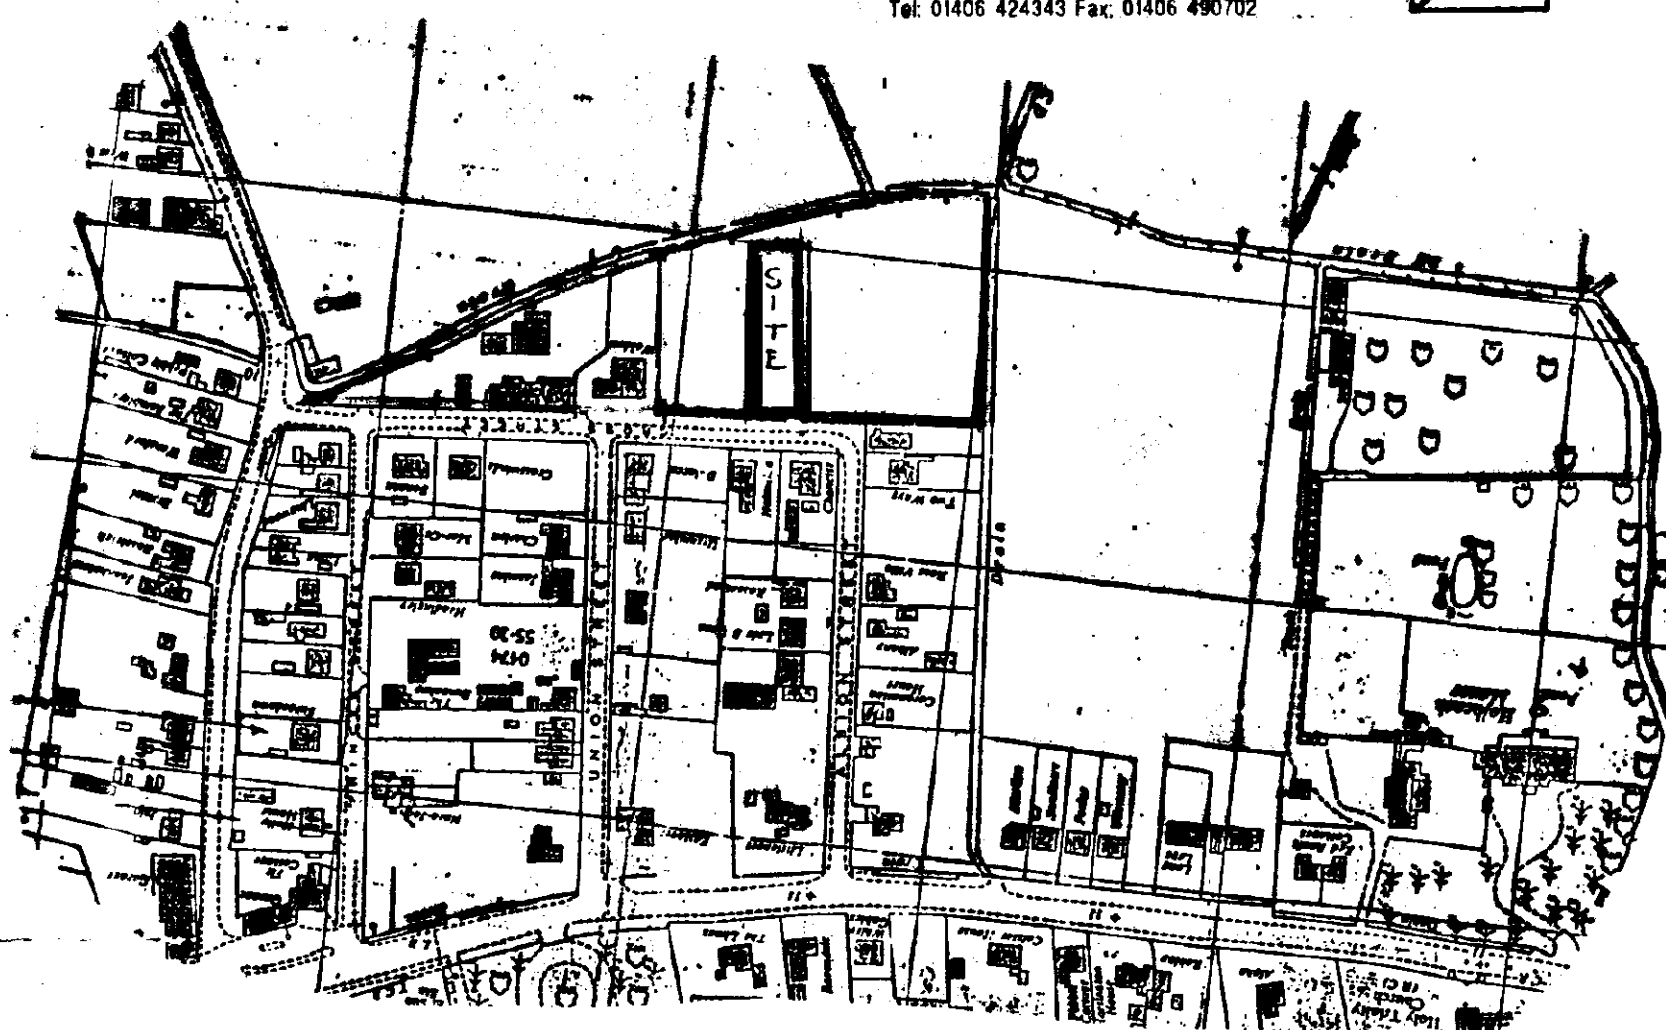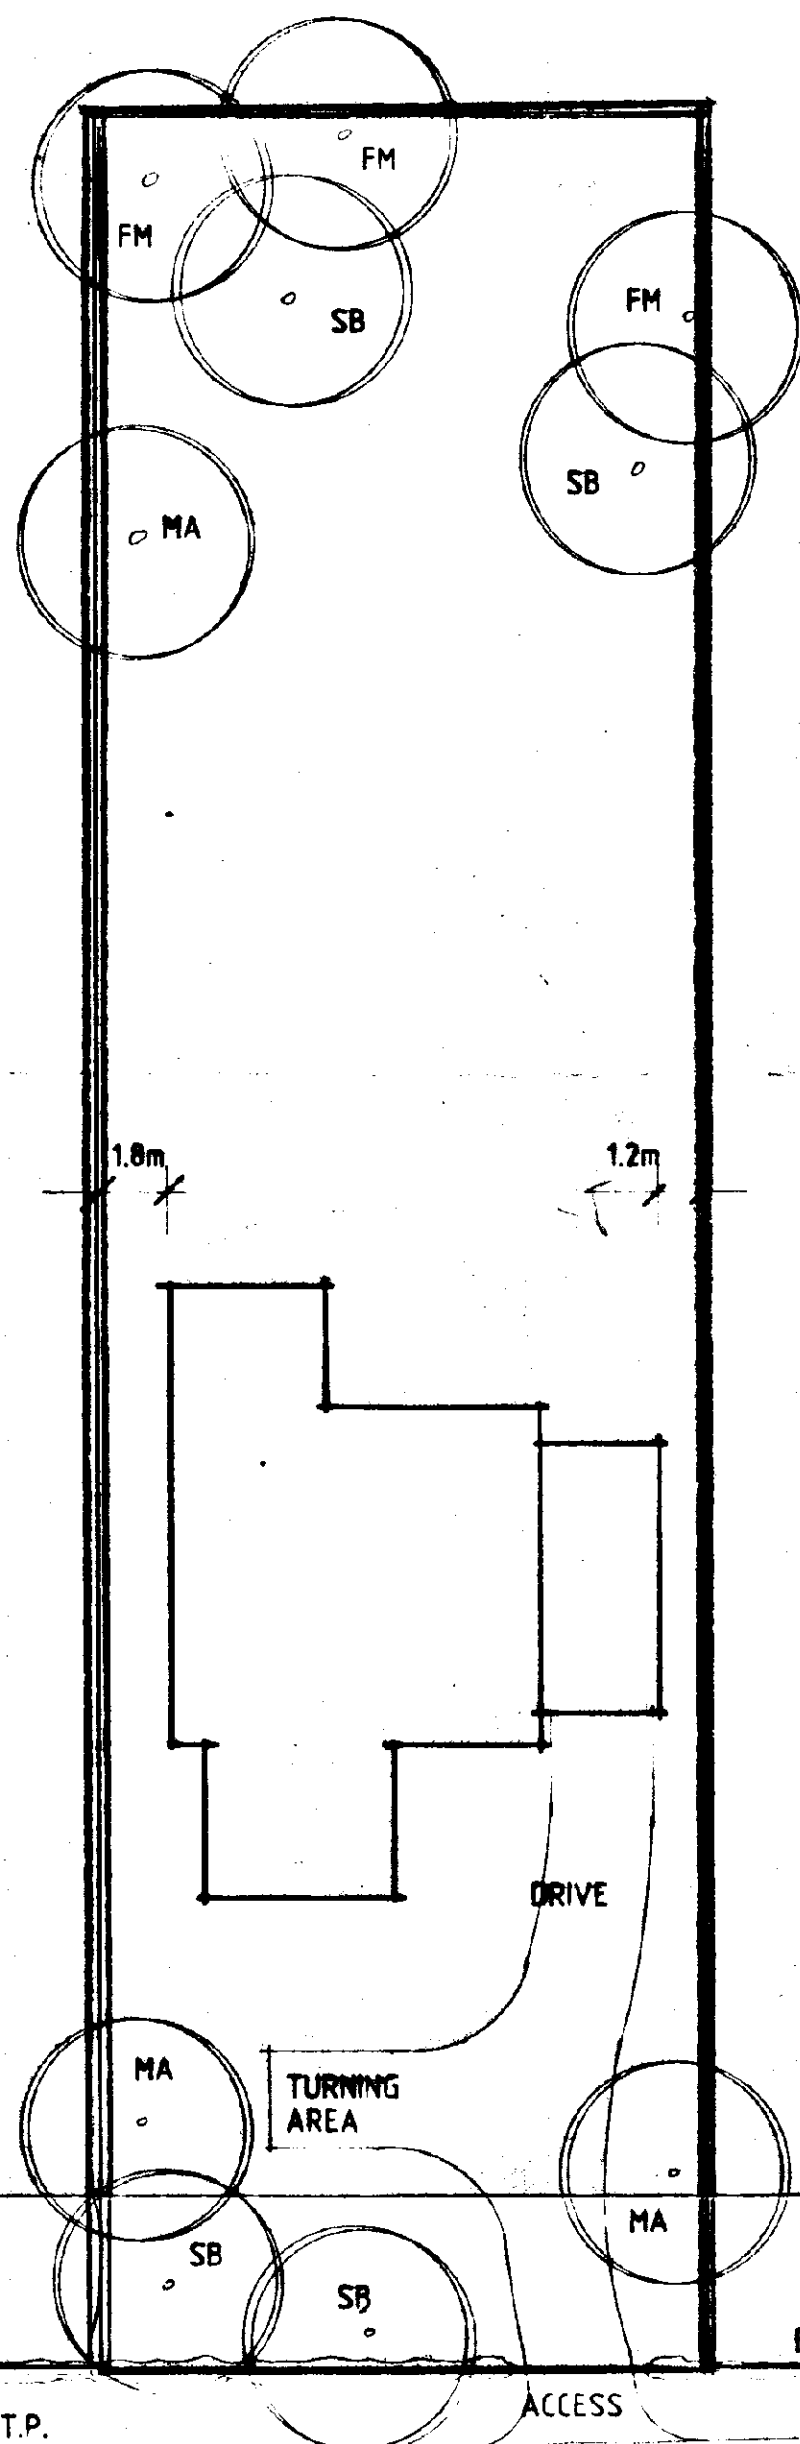

DWELLING

SEE DRG. 771855/2

EXTERNAL MATERIALS

MARLEY, MENDIP, SMOOTH BROWN, CONC. INT.
ROOF TILES

BUTTERLEY, CLOCKHOUSE KNIGHTSBRIDGE
MULTI STOCK FACING BRICKS

ACCESS

MIN. WIDTH OF ACCESS TO BE 2.5m CONSTRUCTED
ALL TO L.A. REQUIREMENTS

TURNING AREA

FORM TURNING AREA FROM GARAGE AS SHOWN
ALL TO L.A. REQUIREMENTS

DRIVE

WASHED GRAVEL ON 100 HARDCORE WITH KERB
EDGING

LANDSCAPING

PLANT TREES AS SHOWN MIN.
HEIGHT ON PLANTING TO BE 2.0m

SB - SILVER BIRCH
MA - MOUNTAIN ASH
FM - FIELD MAPLE

CROSS STREET

EXISTING
BUNGALOW

SITE PLAN

THIS DRG. TO BE READ IN CONJUNCTION WITH
771855/2