SOUTH ... D.C.
PLA... EPT.
12 OCT 1994
REF ...0989/94

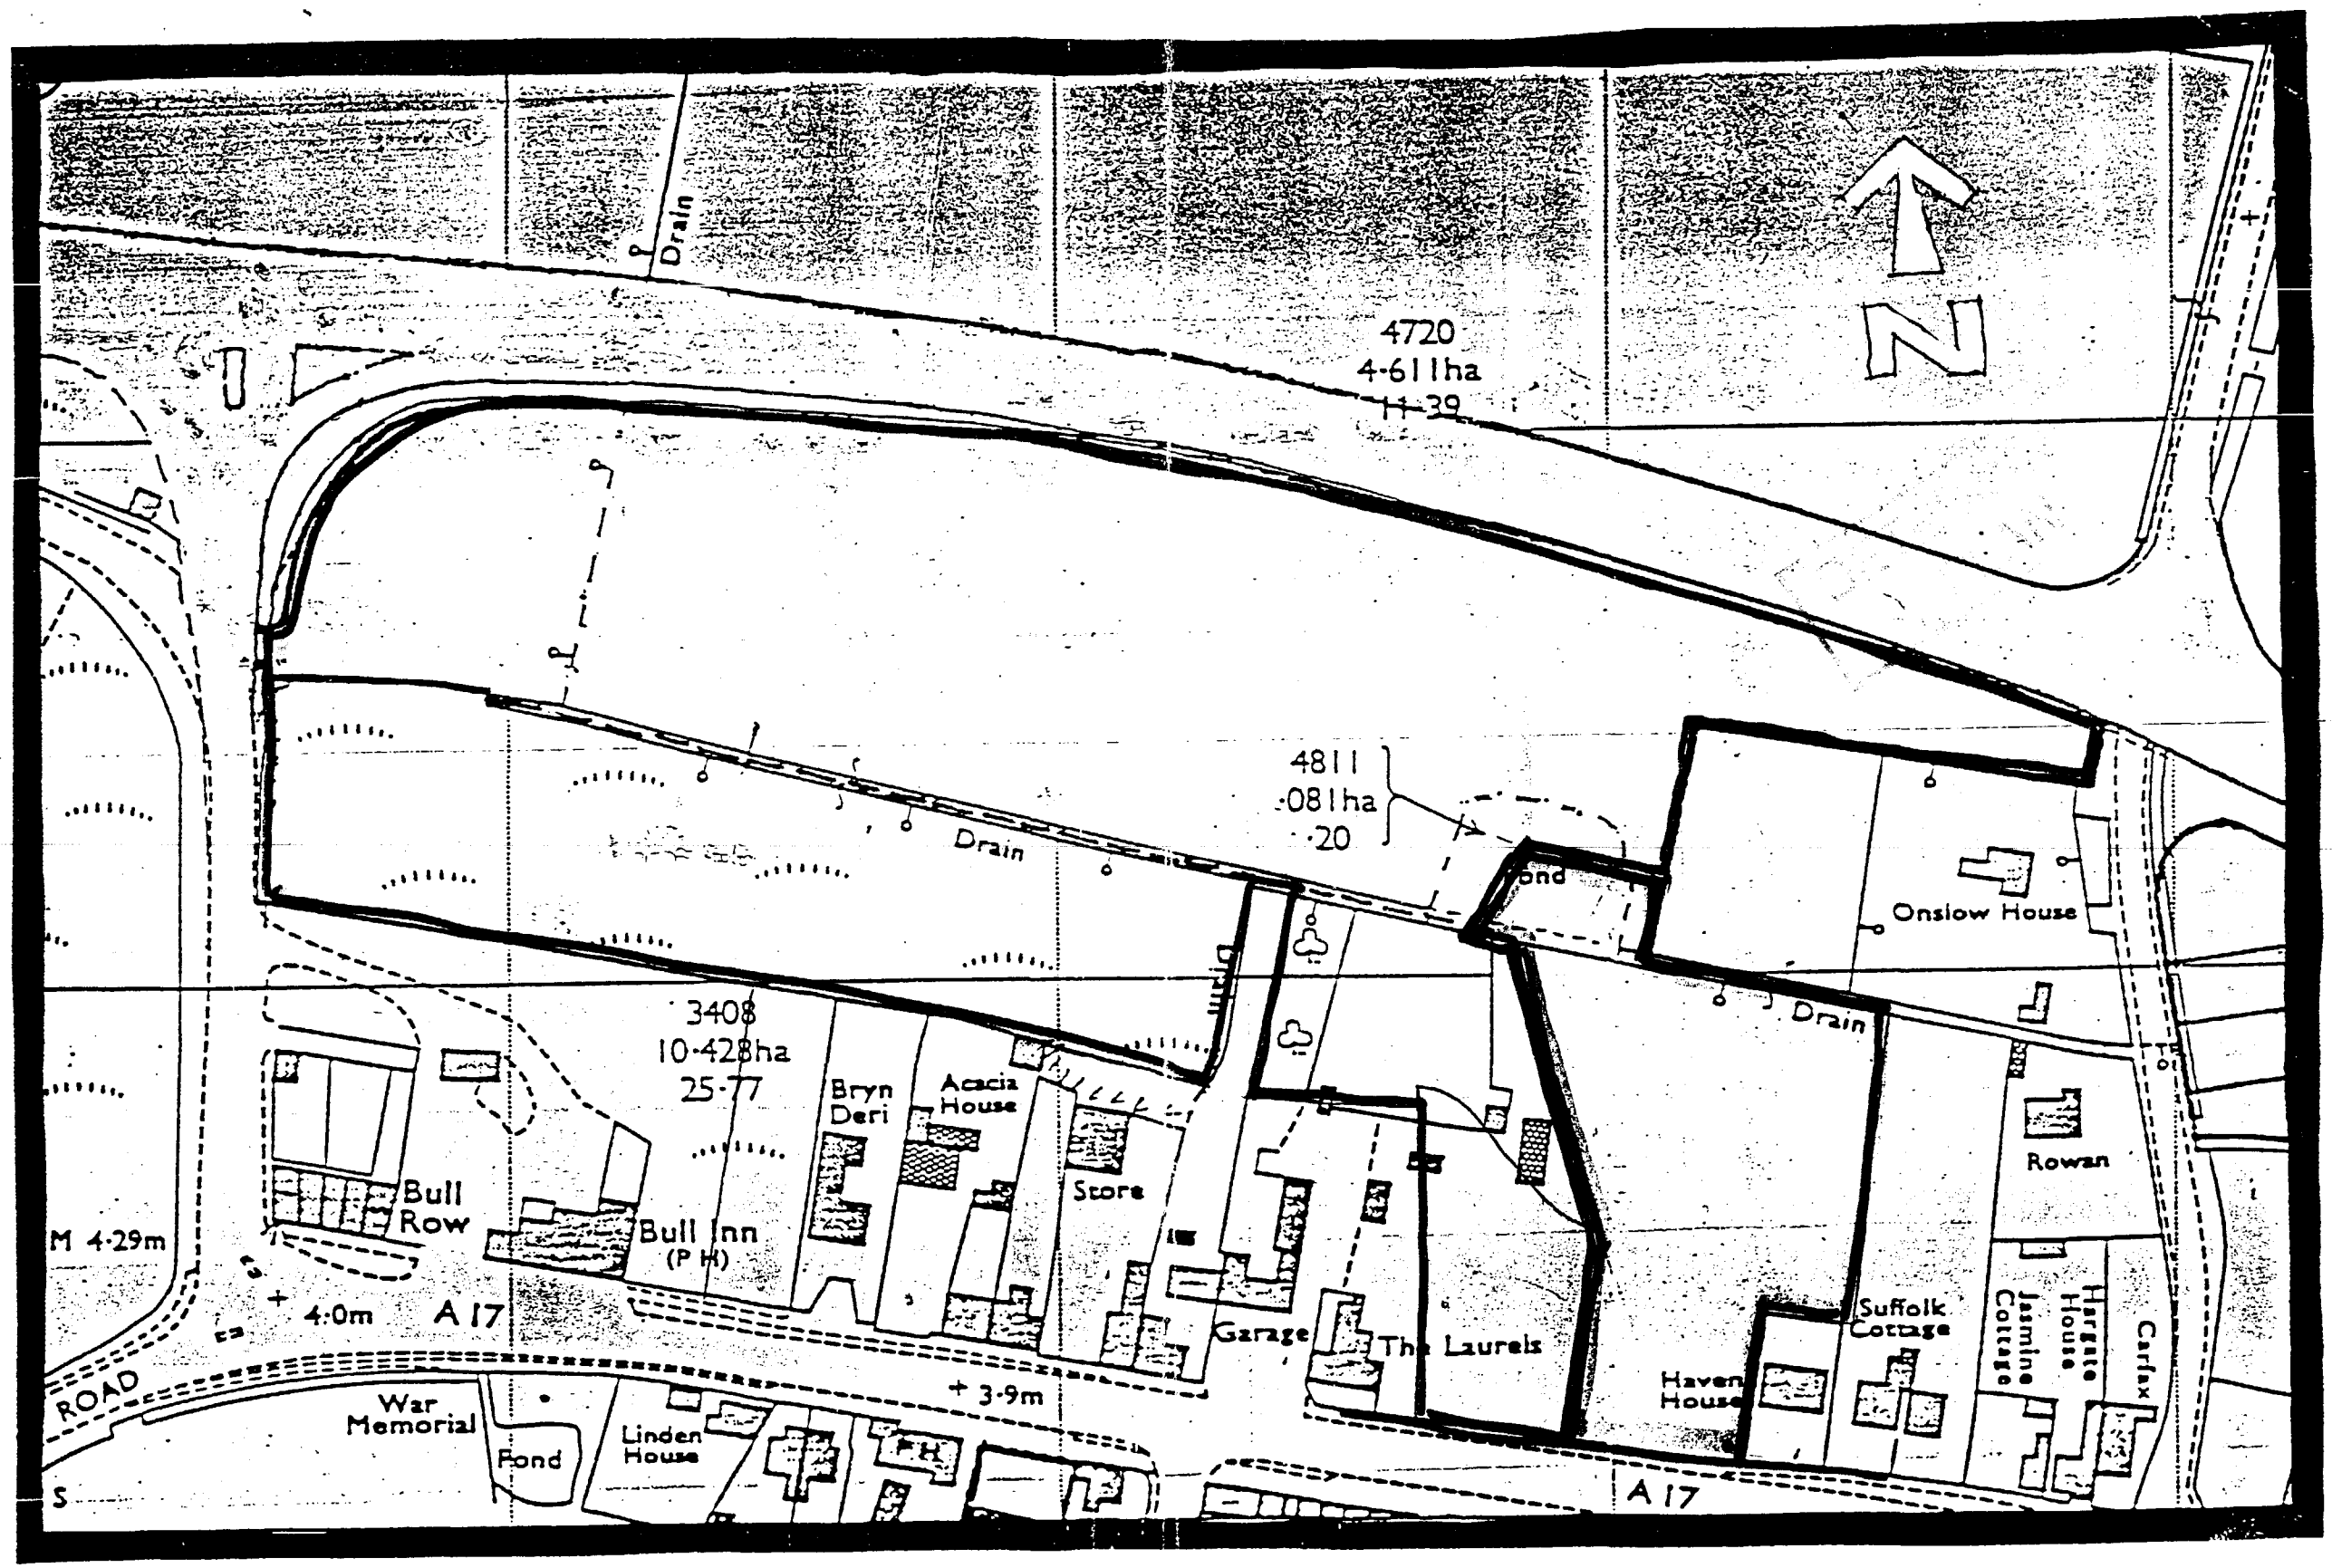


LOCATION PLAN. CROWN COPYRIGHT RESERVED. SCALE. 1:1250