Centre.

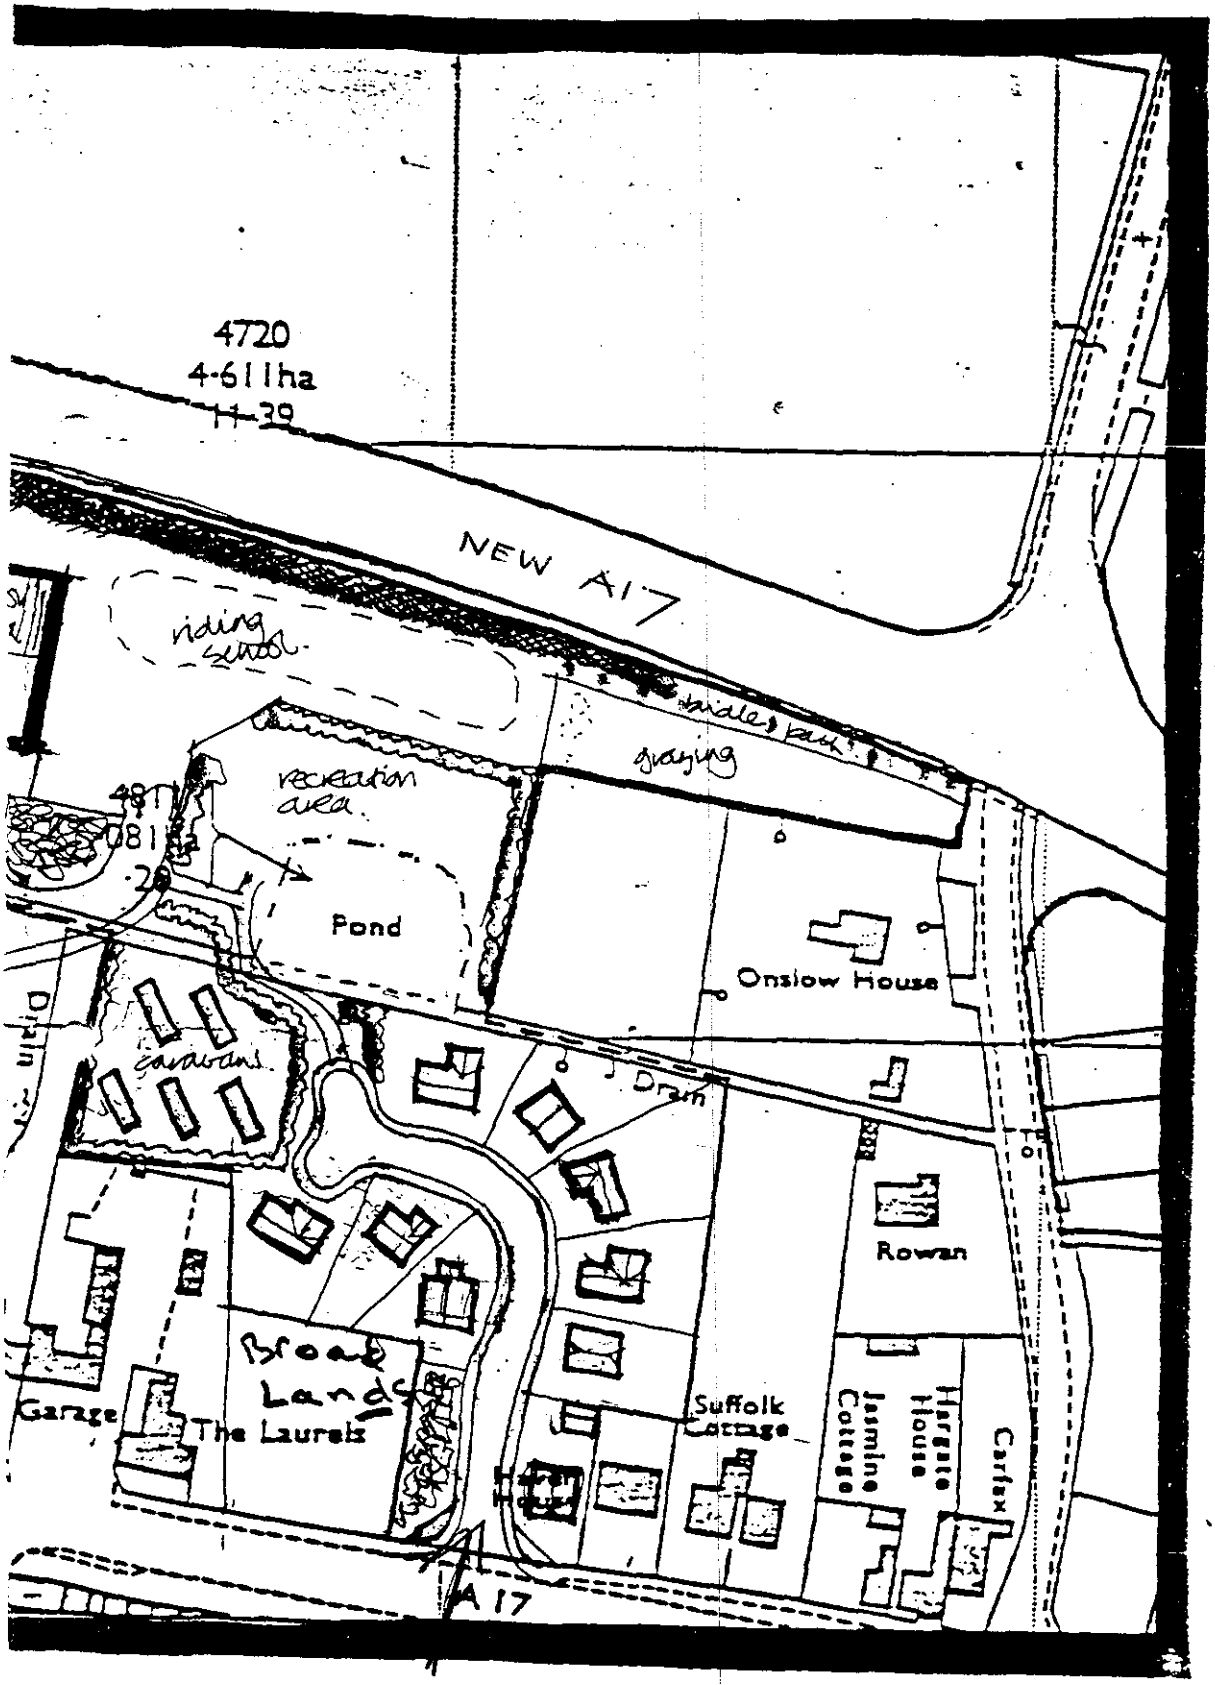

N
W E
S

AT Access!

L. A. BUILDING DESIGN
Architectural & Surveying Practice
55 Hannam Boulevard
Spalding, Lincolnshire PE11 1LB
Telephone: (01775) 711437
Principal: **Peter S. Lithgow**, MCIOB, MBIAT

NORTH

VISIBILITY SPLAYS AS PER LCC. SPEC.

SOAL EXIST. ACCESS

TREES (REMOVED).

VEH ACCESS

ROAD WIDTH + FOOTWAYS AS PER LCC. SPEC.

HEDGE + PLANTING.

TREE PLANTING + GRASS.

TURNING HEAD TO LCC REGS.

FIELD ACCESS

PLOTS 1, 2, 6+7 BUNGALOWS
PLOTS 3, 4, 5 + 8 HOUSES.

DETERMINED PLAN

10' 20' 30'

SCALE 1:500

* LAYOUT IS INDICATIVE ONLY. *

SOUTH [illegible] LCC
PLAN
19 OCT 1994
0989/94

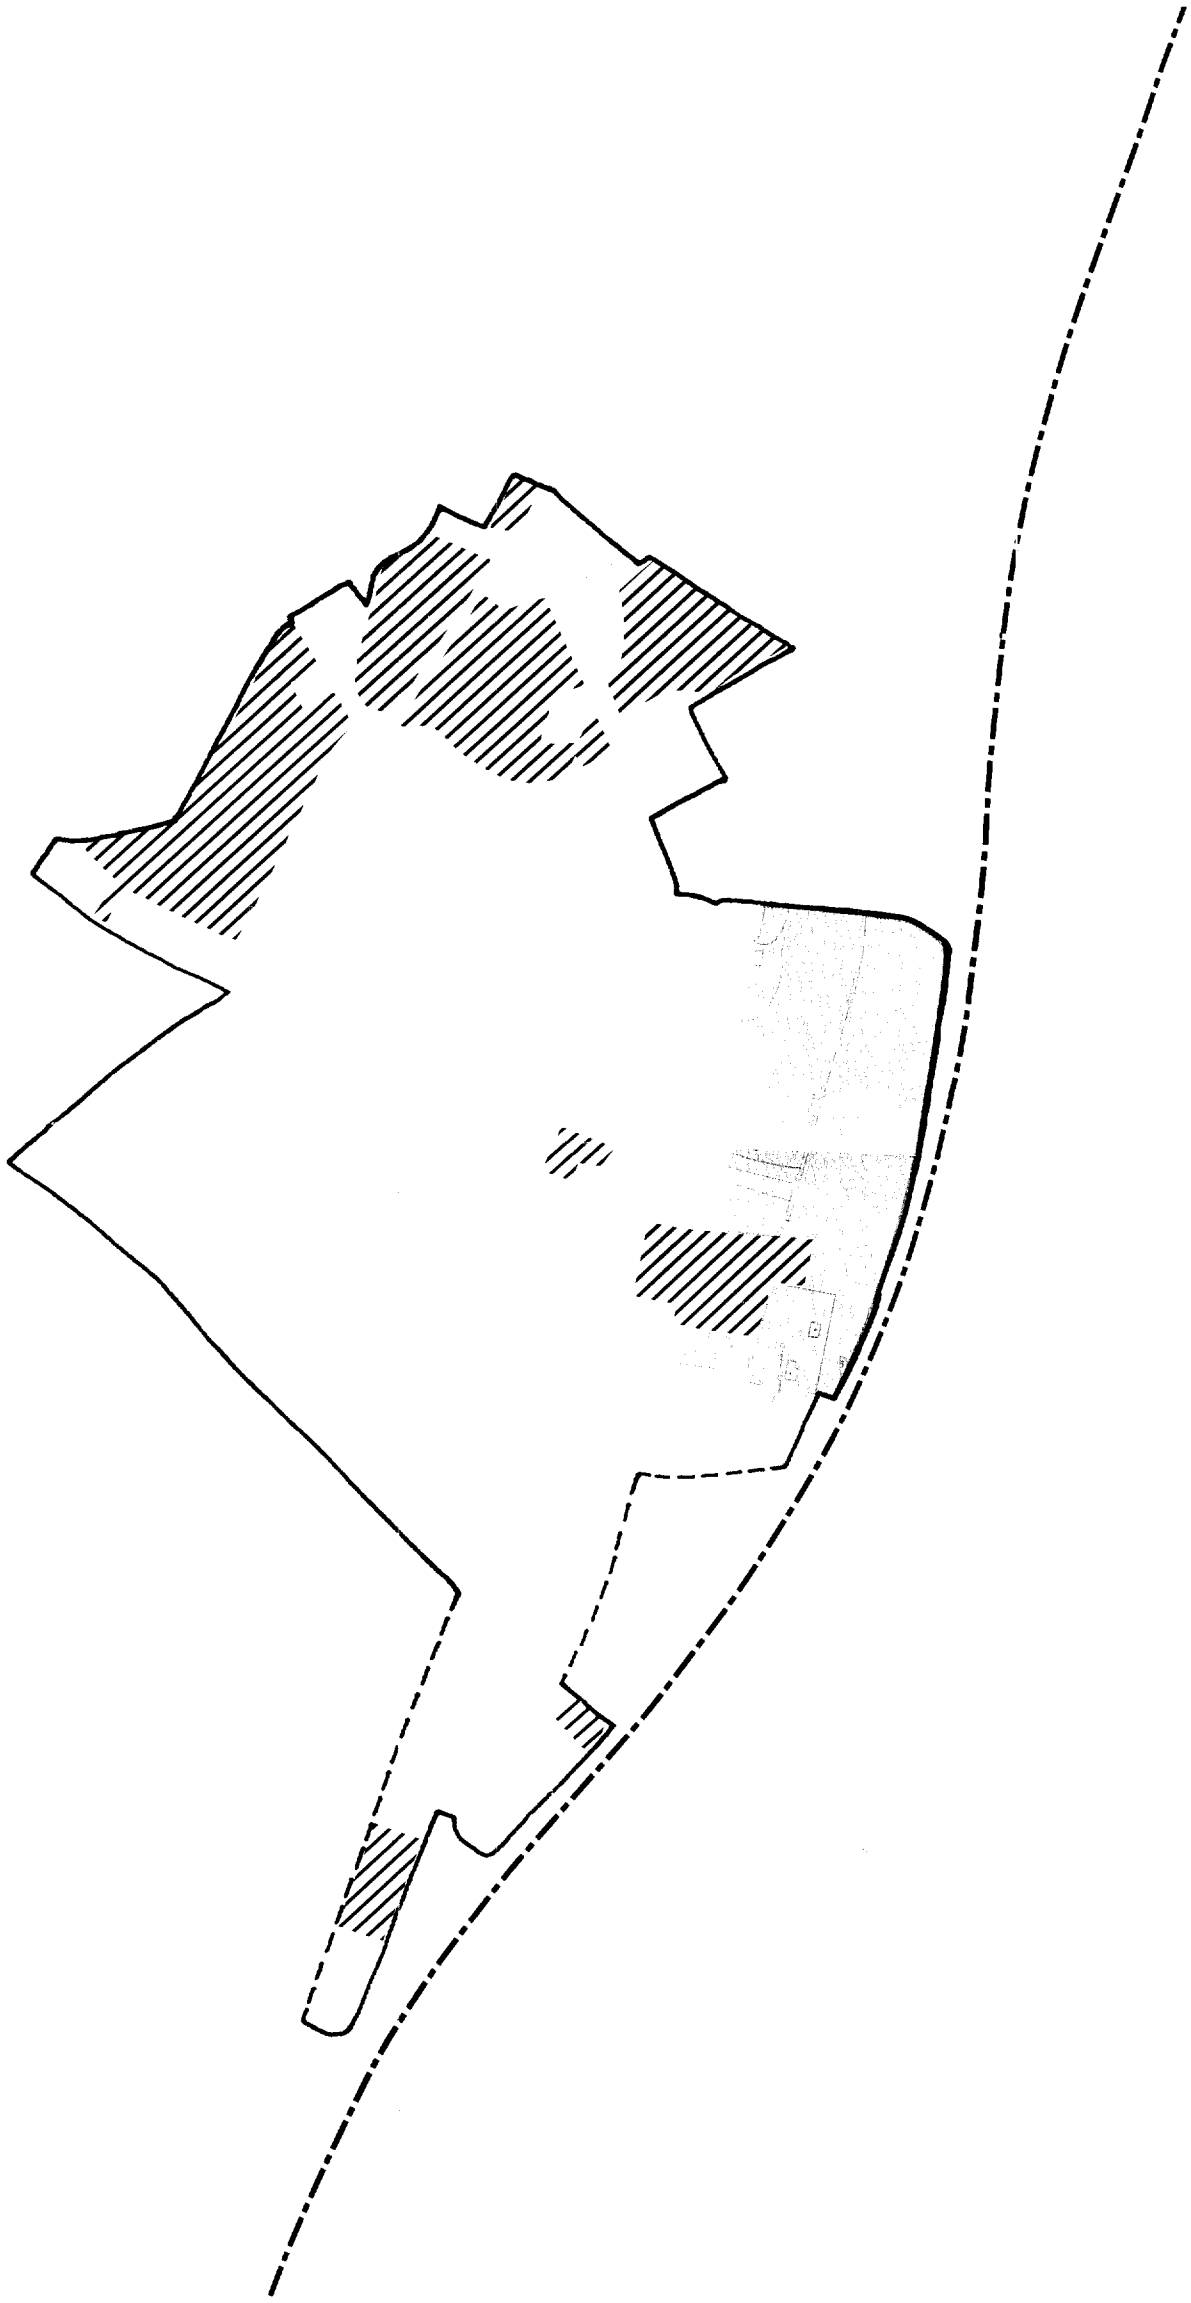

Fleet International Sports & Leisure Centre.

Fleet Hargate

John Franks

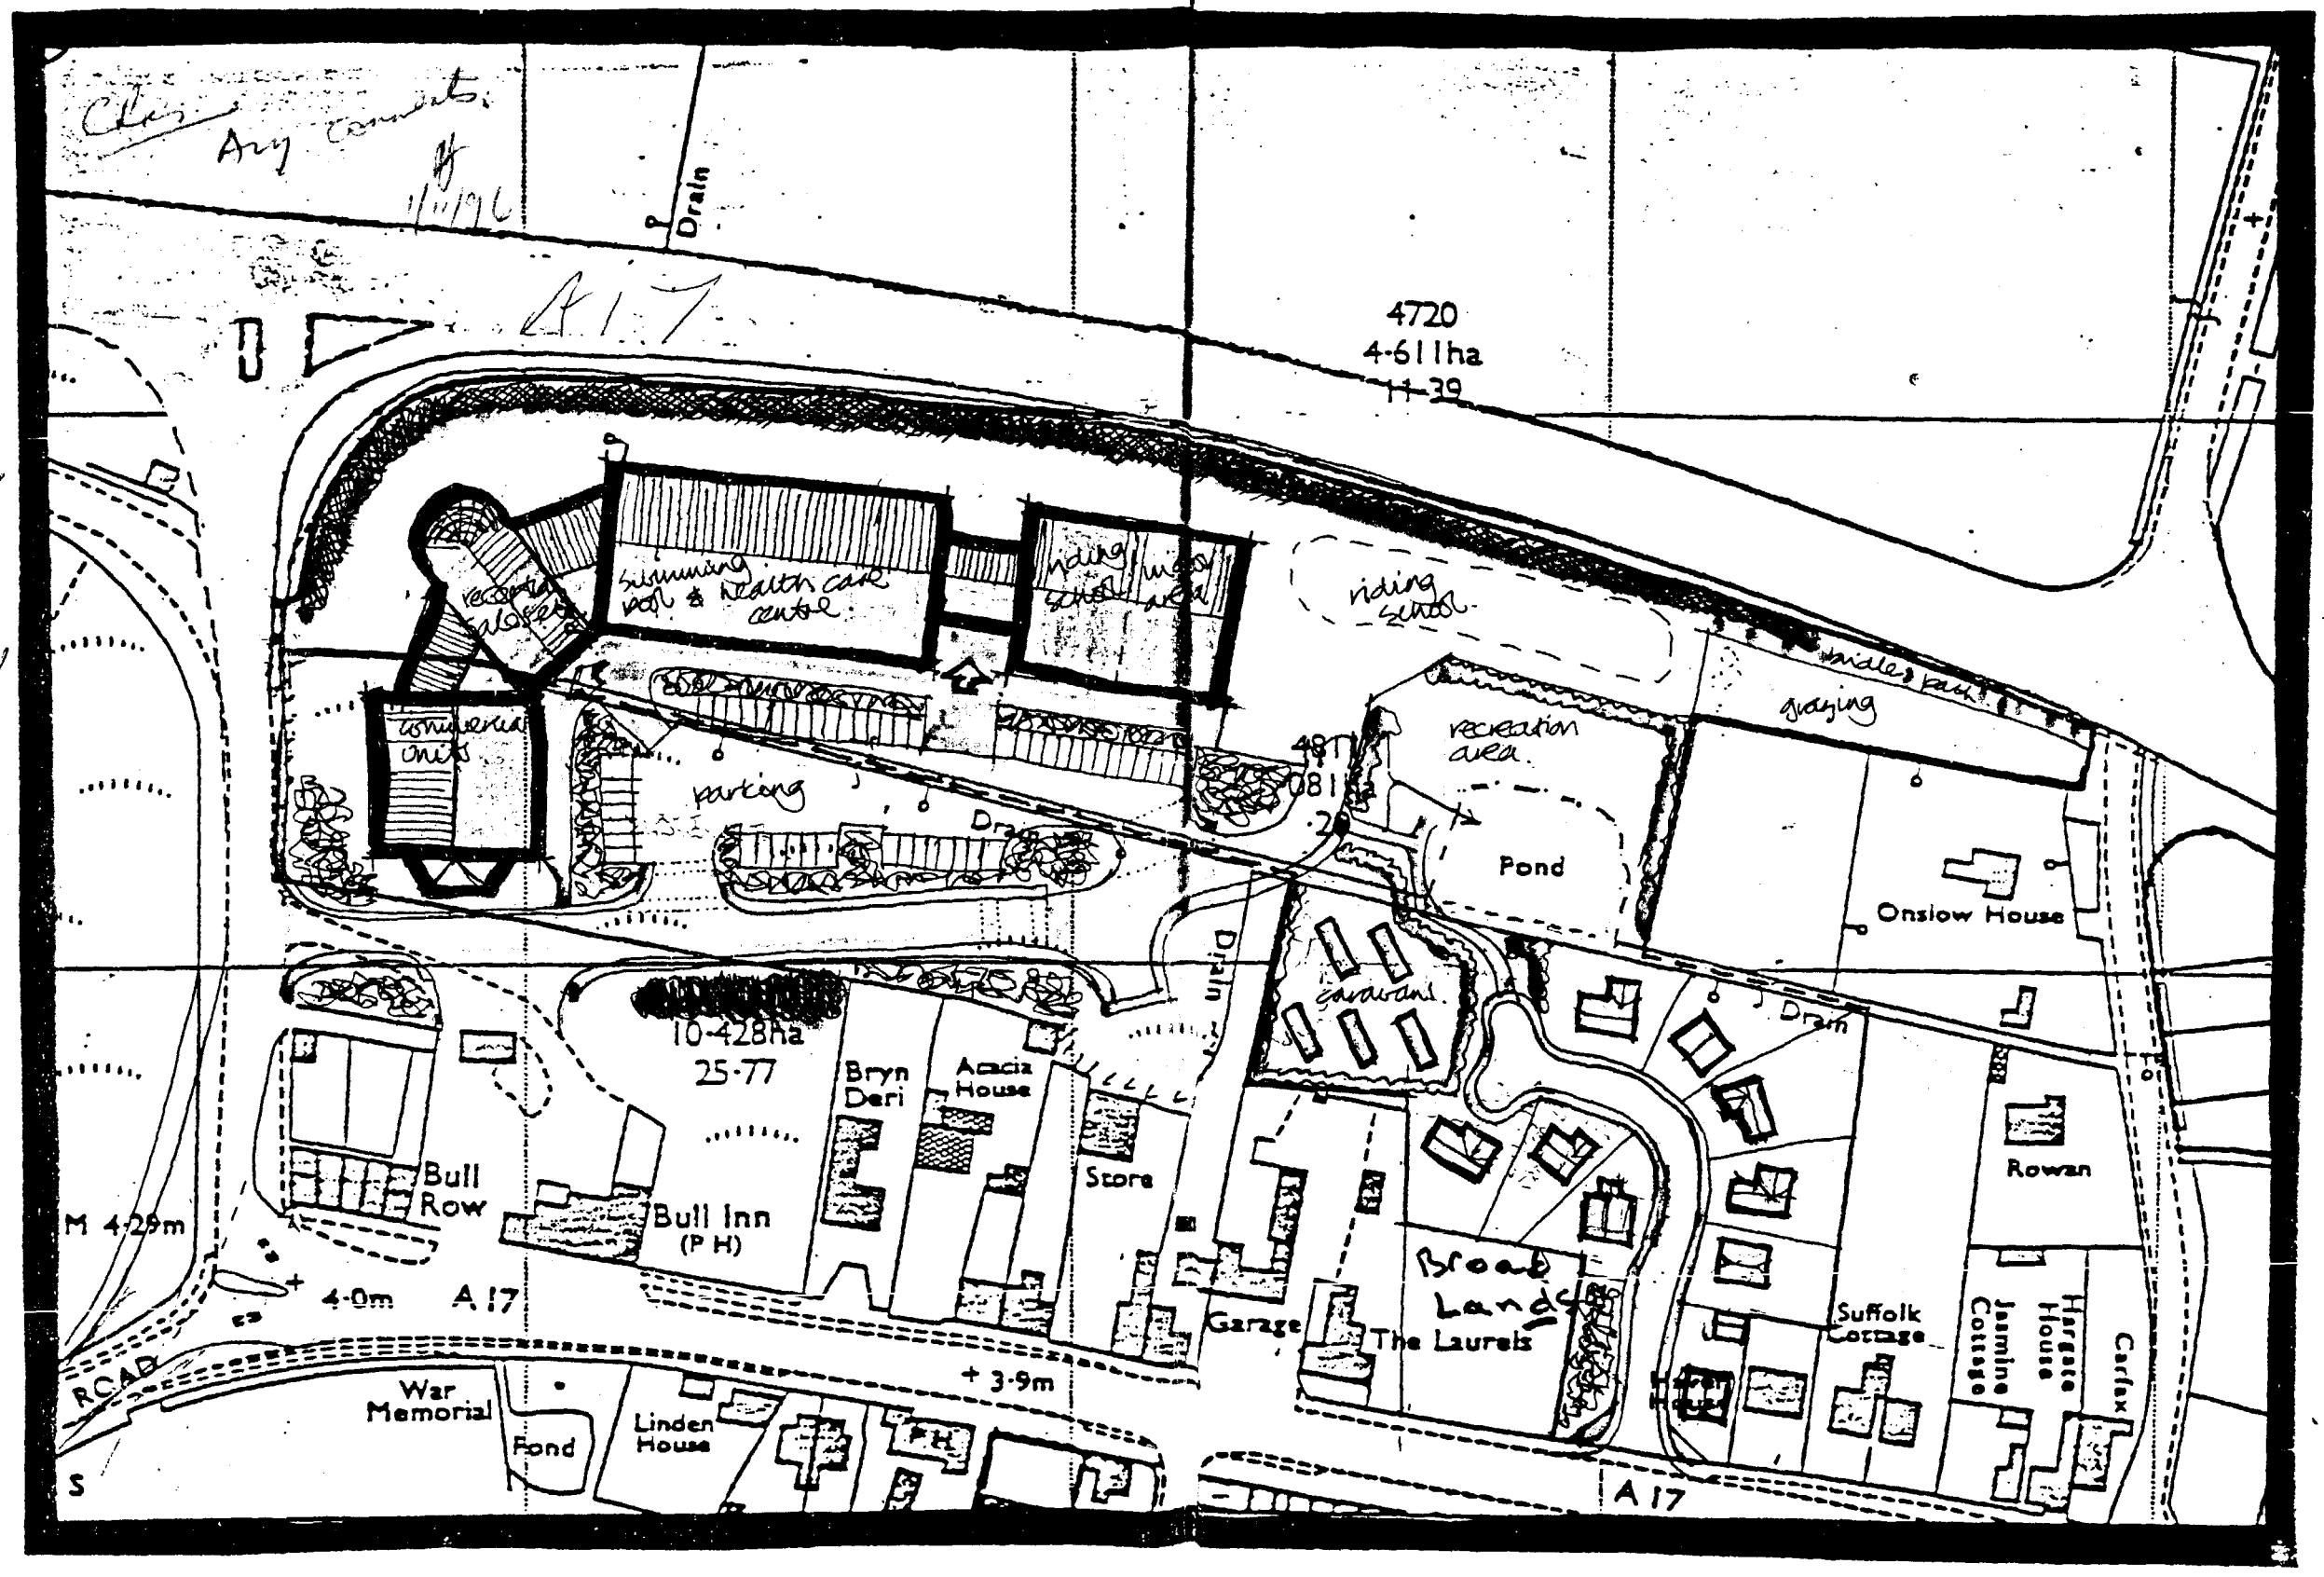

SKETCH LAYOUT FOR POSSIBLE DEVELOPMENT AT FLEET HARGATE

L. A. BUILDING DESIGN
Architectural & Surveying Practice
55 Hannam Boulevard
Spalding, Lincolnshire PE11 1LB
Telephone: (01775) 711437
Principal: **Peter S. Lithgow**, MCIOB, MBIAT