




ELEVATION ON PROPOSED FRONT WALL

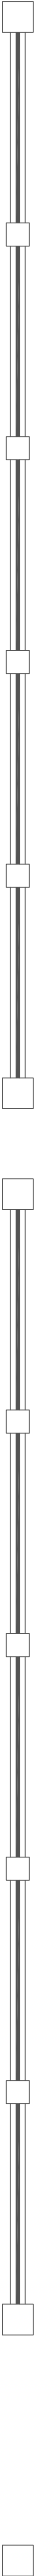


PLAN ON PROPOSED FRONT WALL

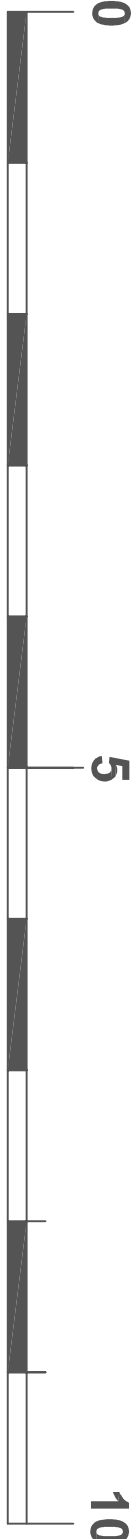

SCALE BAR

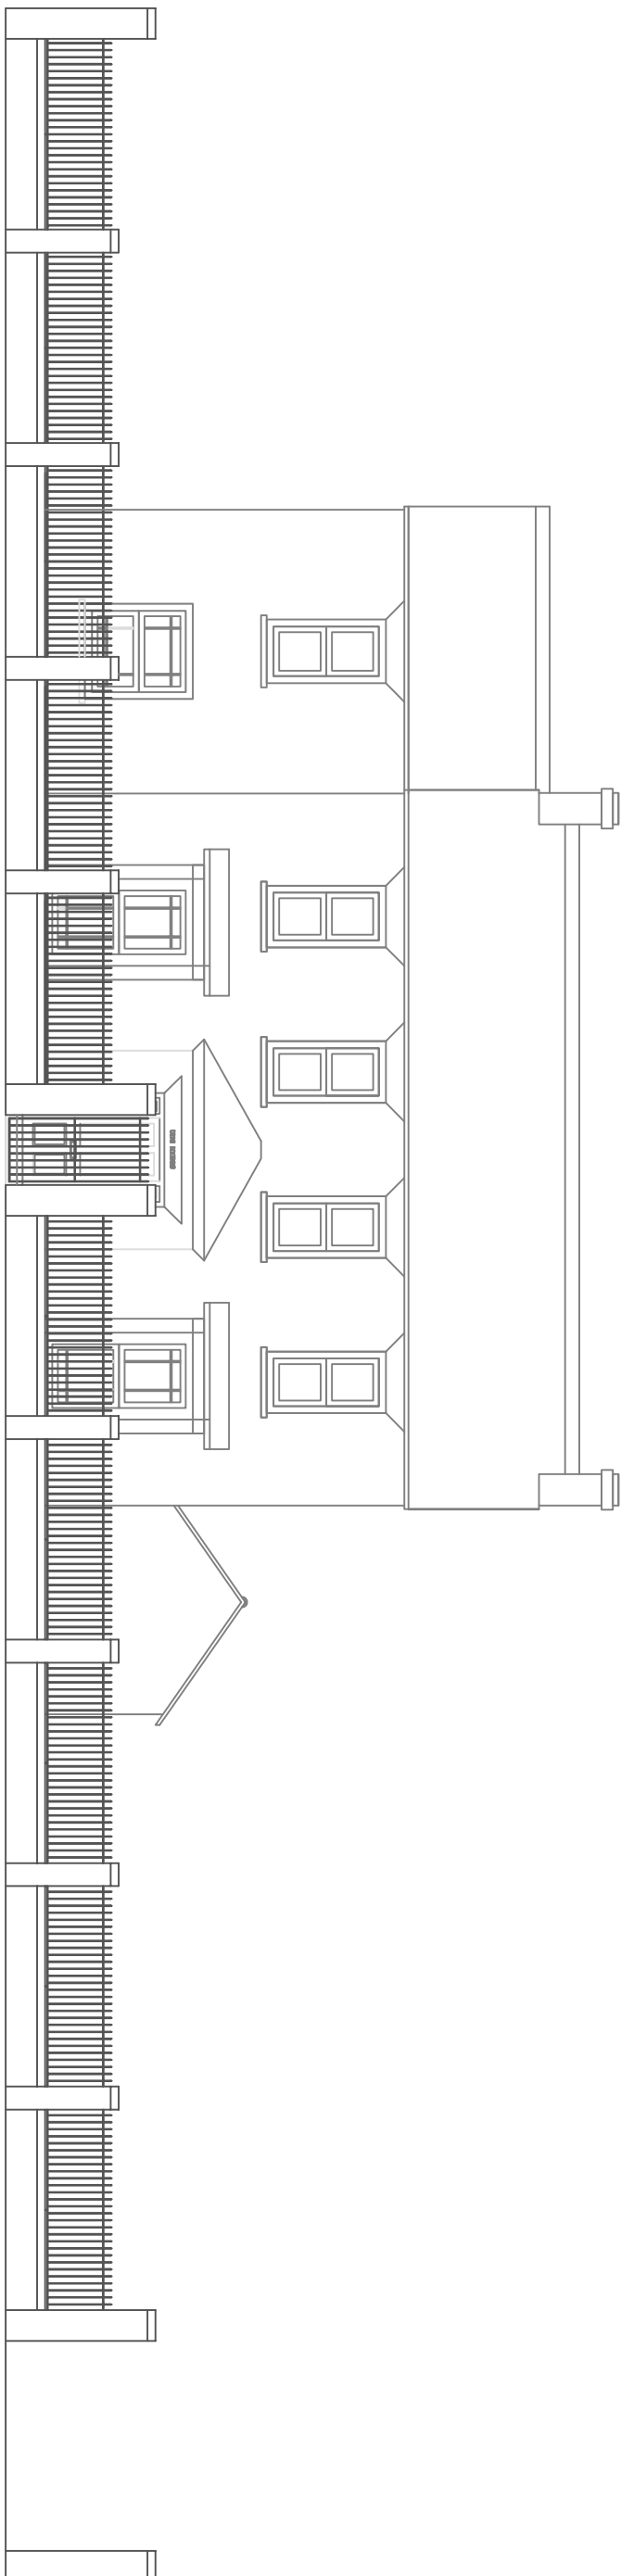

PROPOSED STREET SCENE

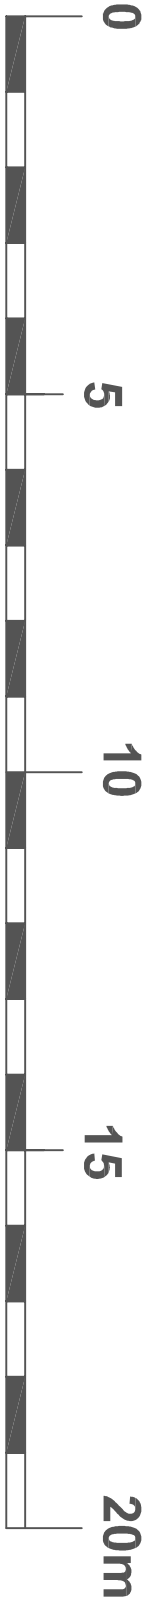

SCALE BAR

Rev.	Date	By	Description
REVISIONS			

 Neil Johnson Associates CONSULTING CIVIL AND STRUCTURAL ENGINEERS The Brunel Centre, 75 Garsgate Road, Long Sutton, Spalding PE12 9BU Tel: 01480 811186 Fax: 01480 811186 email: info@njag-group.co.uk website: www.njag-group.co.uk also at Unit 9 Beamerott Farm, Marston Moreynne, Bedford MK43 0QE			
Client	Mr & Mrs P Barnes		
Project	The Limes 21 Fleet Road Fleet Spalding PE12 8LA		
Drawing Title	Proposed Front Boundary Wall		
Scale	1 : 50 & 1 : 100 @ A1	Job No.	16 / 03
Date	OCT 2019	Drawing No.	06
Drawn	NJ	Revision	-
© Neil Johnson Associates. This drawing must not be reproduced in whole or in part without prior written permission. DO NOT SCALE. All dimensions must be verified on site.			