
M2 BUILDING CONSULTANTS LLP
8 TEAL GROVE, COWBIT, SPALDING, LINCS. PE12 6XG
TEL / FAX 01406 380139
E MAIL:jane@m2buildingconsultants.co.uk

DO NOT SCALE FROM THIS DRAWING
The contractor is to check all dimensions on site and report to the surveyor any discrepancies or ommissions. This drawing is the copyright property of M2 Building Consultants LLP.

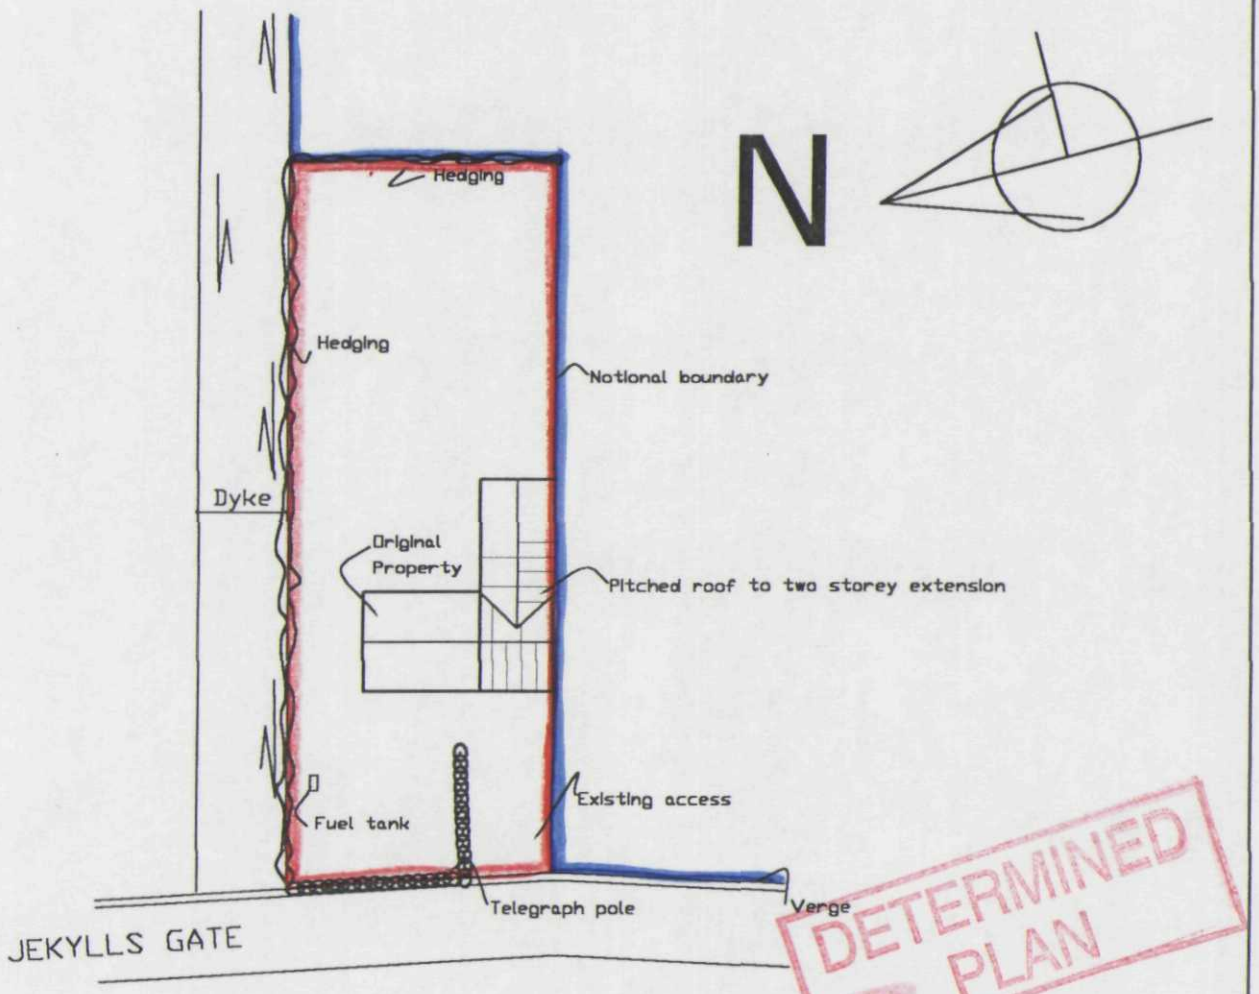

DETERMINED PLAN

BLOCK PLAN SCALE 1:500

SHDC
Planning & Development
20 JUL 2004
Ref: 0997/04

PROJECT Proposed two storey extension at Patria Lodge, Jekyll's Gate, Fleet Fen for Mr and Mrs Leicester			DRAWING TITLE Proposed block plan	
DRAWN JM	DATE July 2004	SCALE 1:500	DWG NR. LOC 14.1.04/4a	