
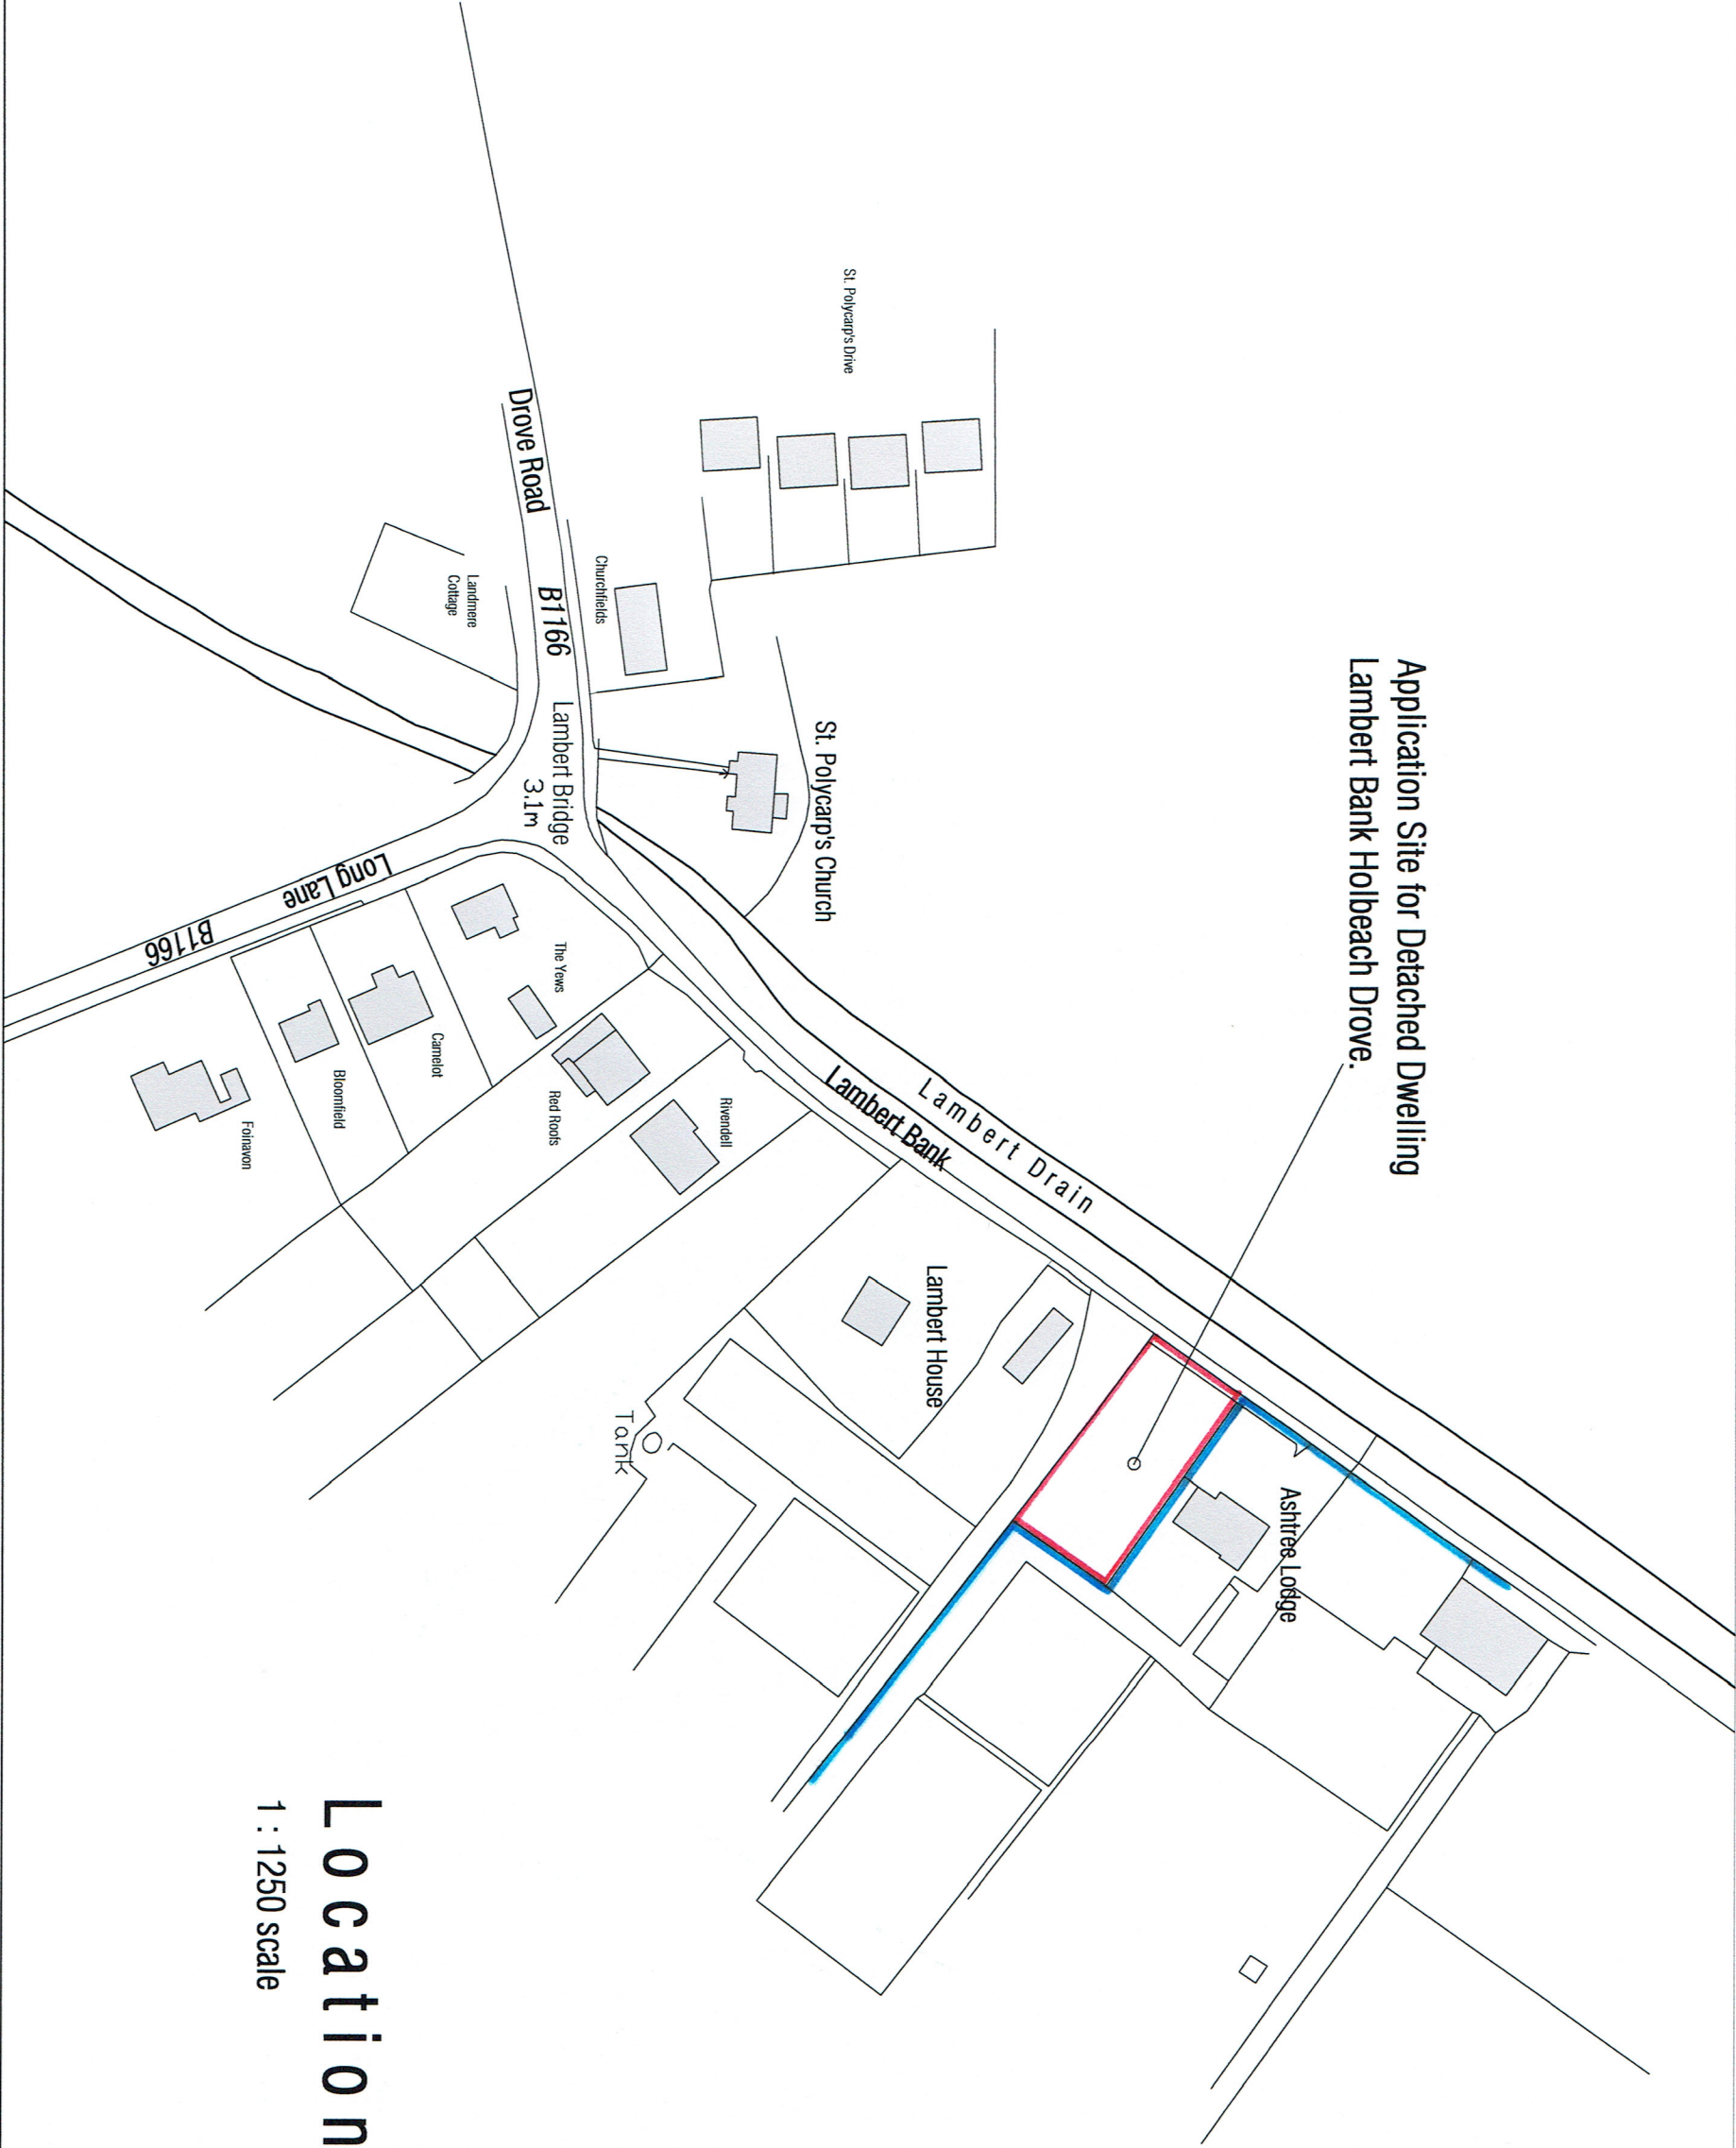


Application Site for Detached Dwelling
Lambert Bank Holbeach Drove.

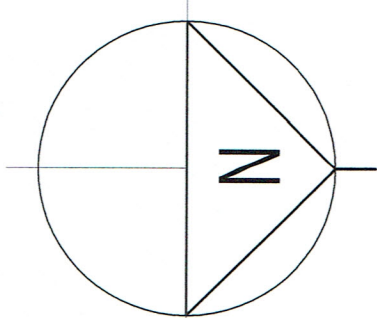

Location Plan

1 : 1250 scale