


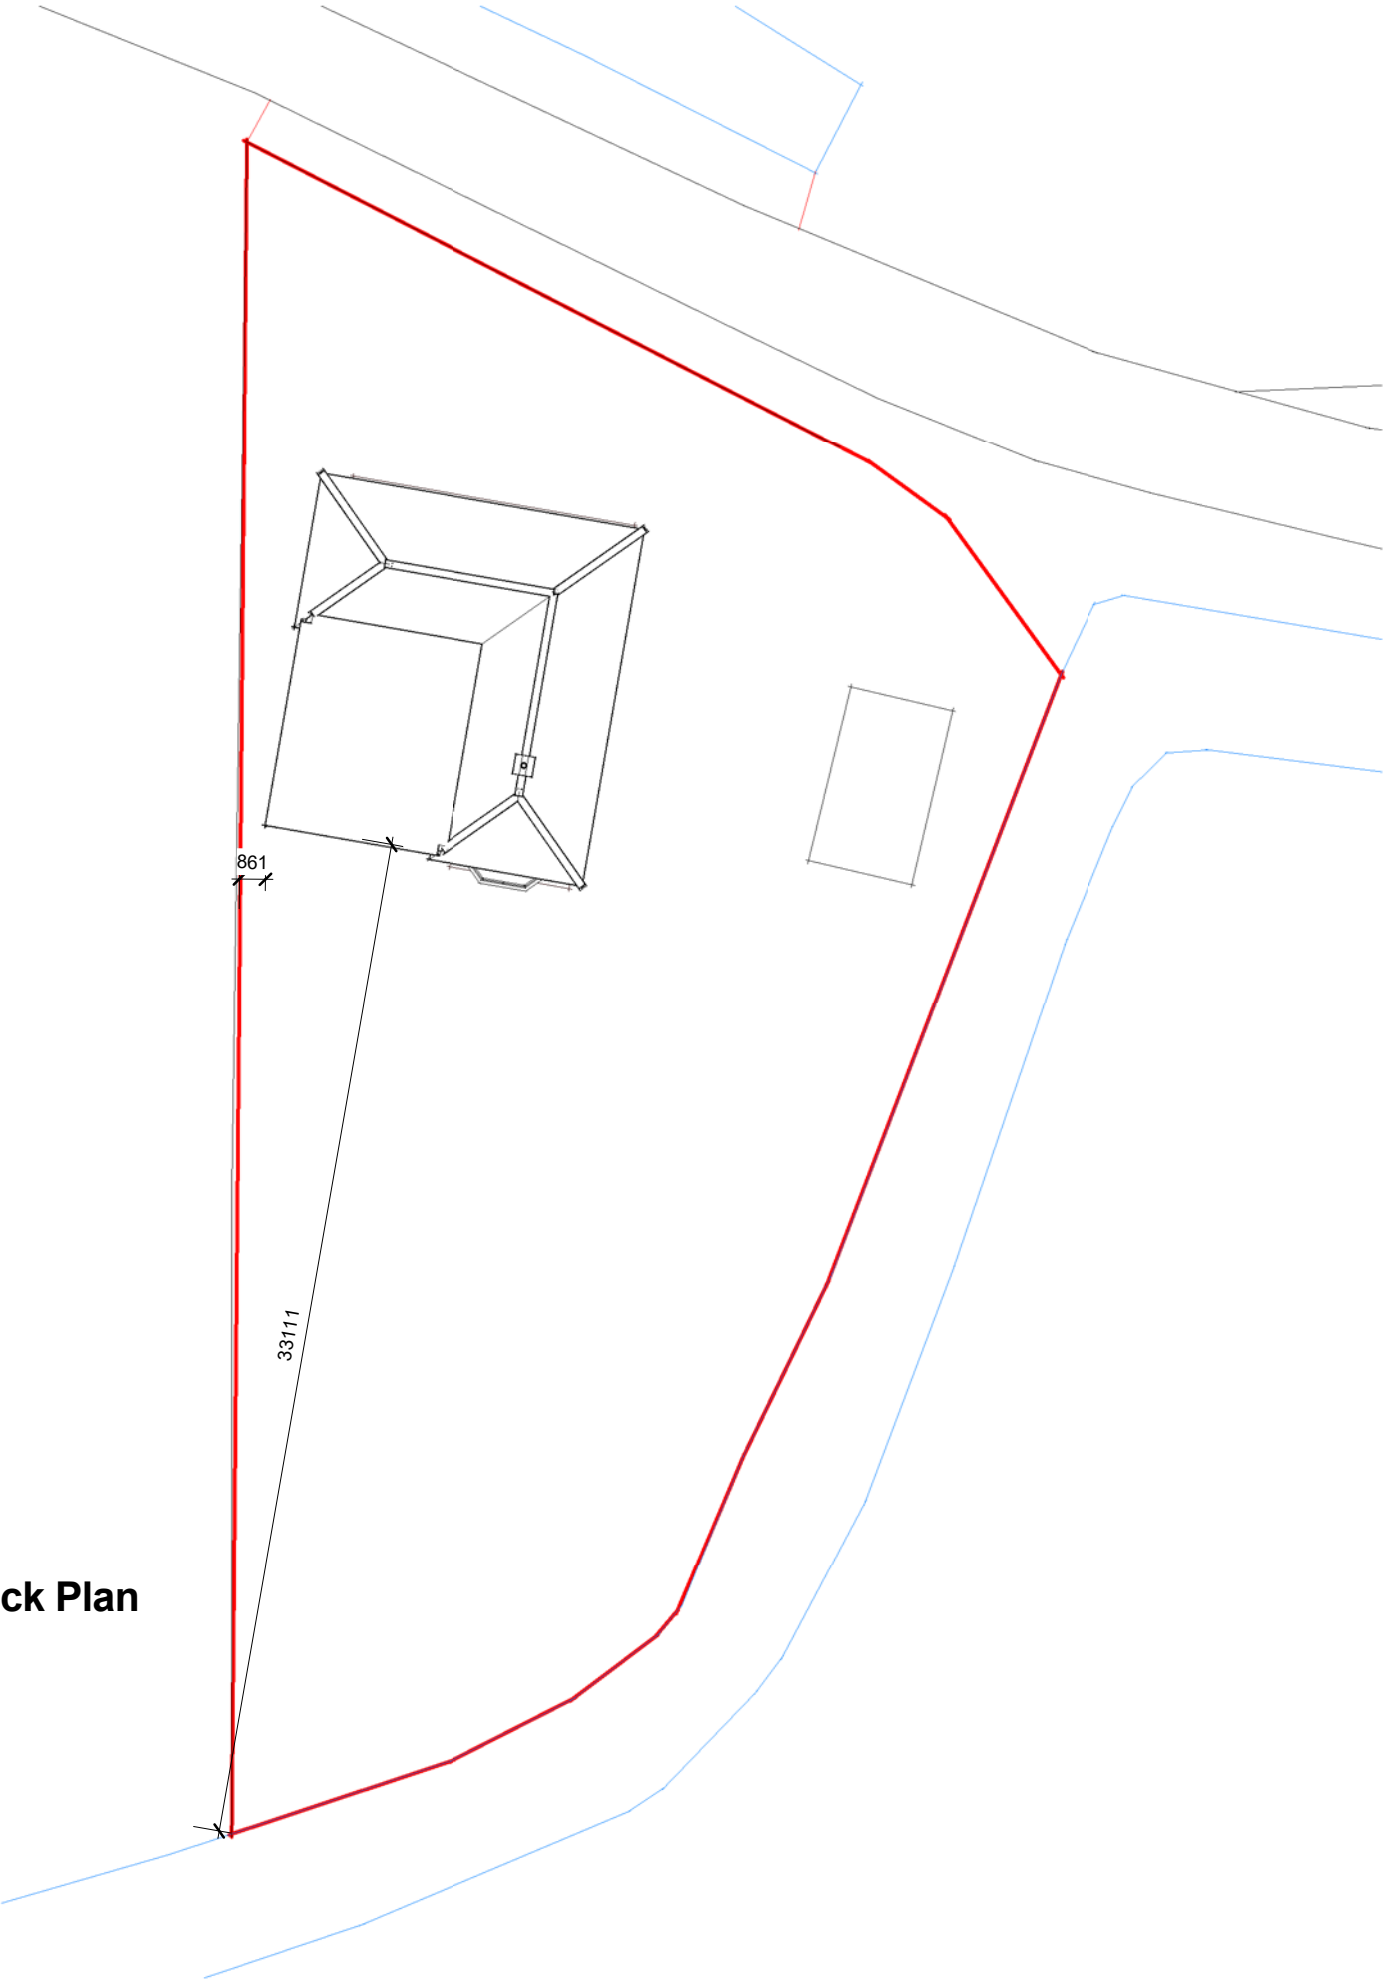

Site Block Plan
1 : 250

proposed block plan

Drg No
2722 / 04D



sudbury lodge | hazelwood lane | fleet