
You Garden Ltd., Long Lane Nursery, Long Lane, Gedney Hill, PE12 0PP

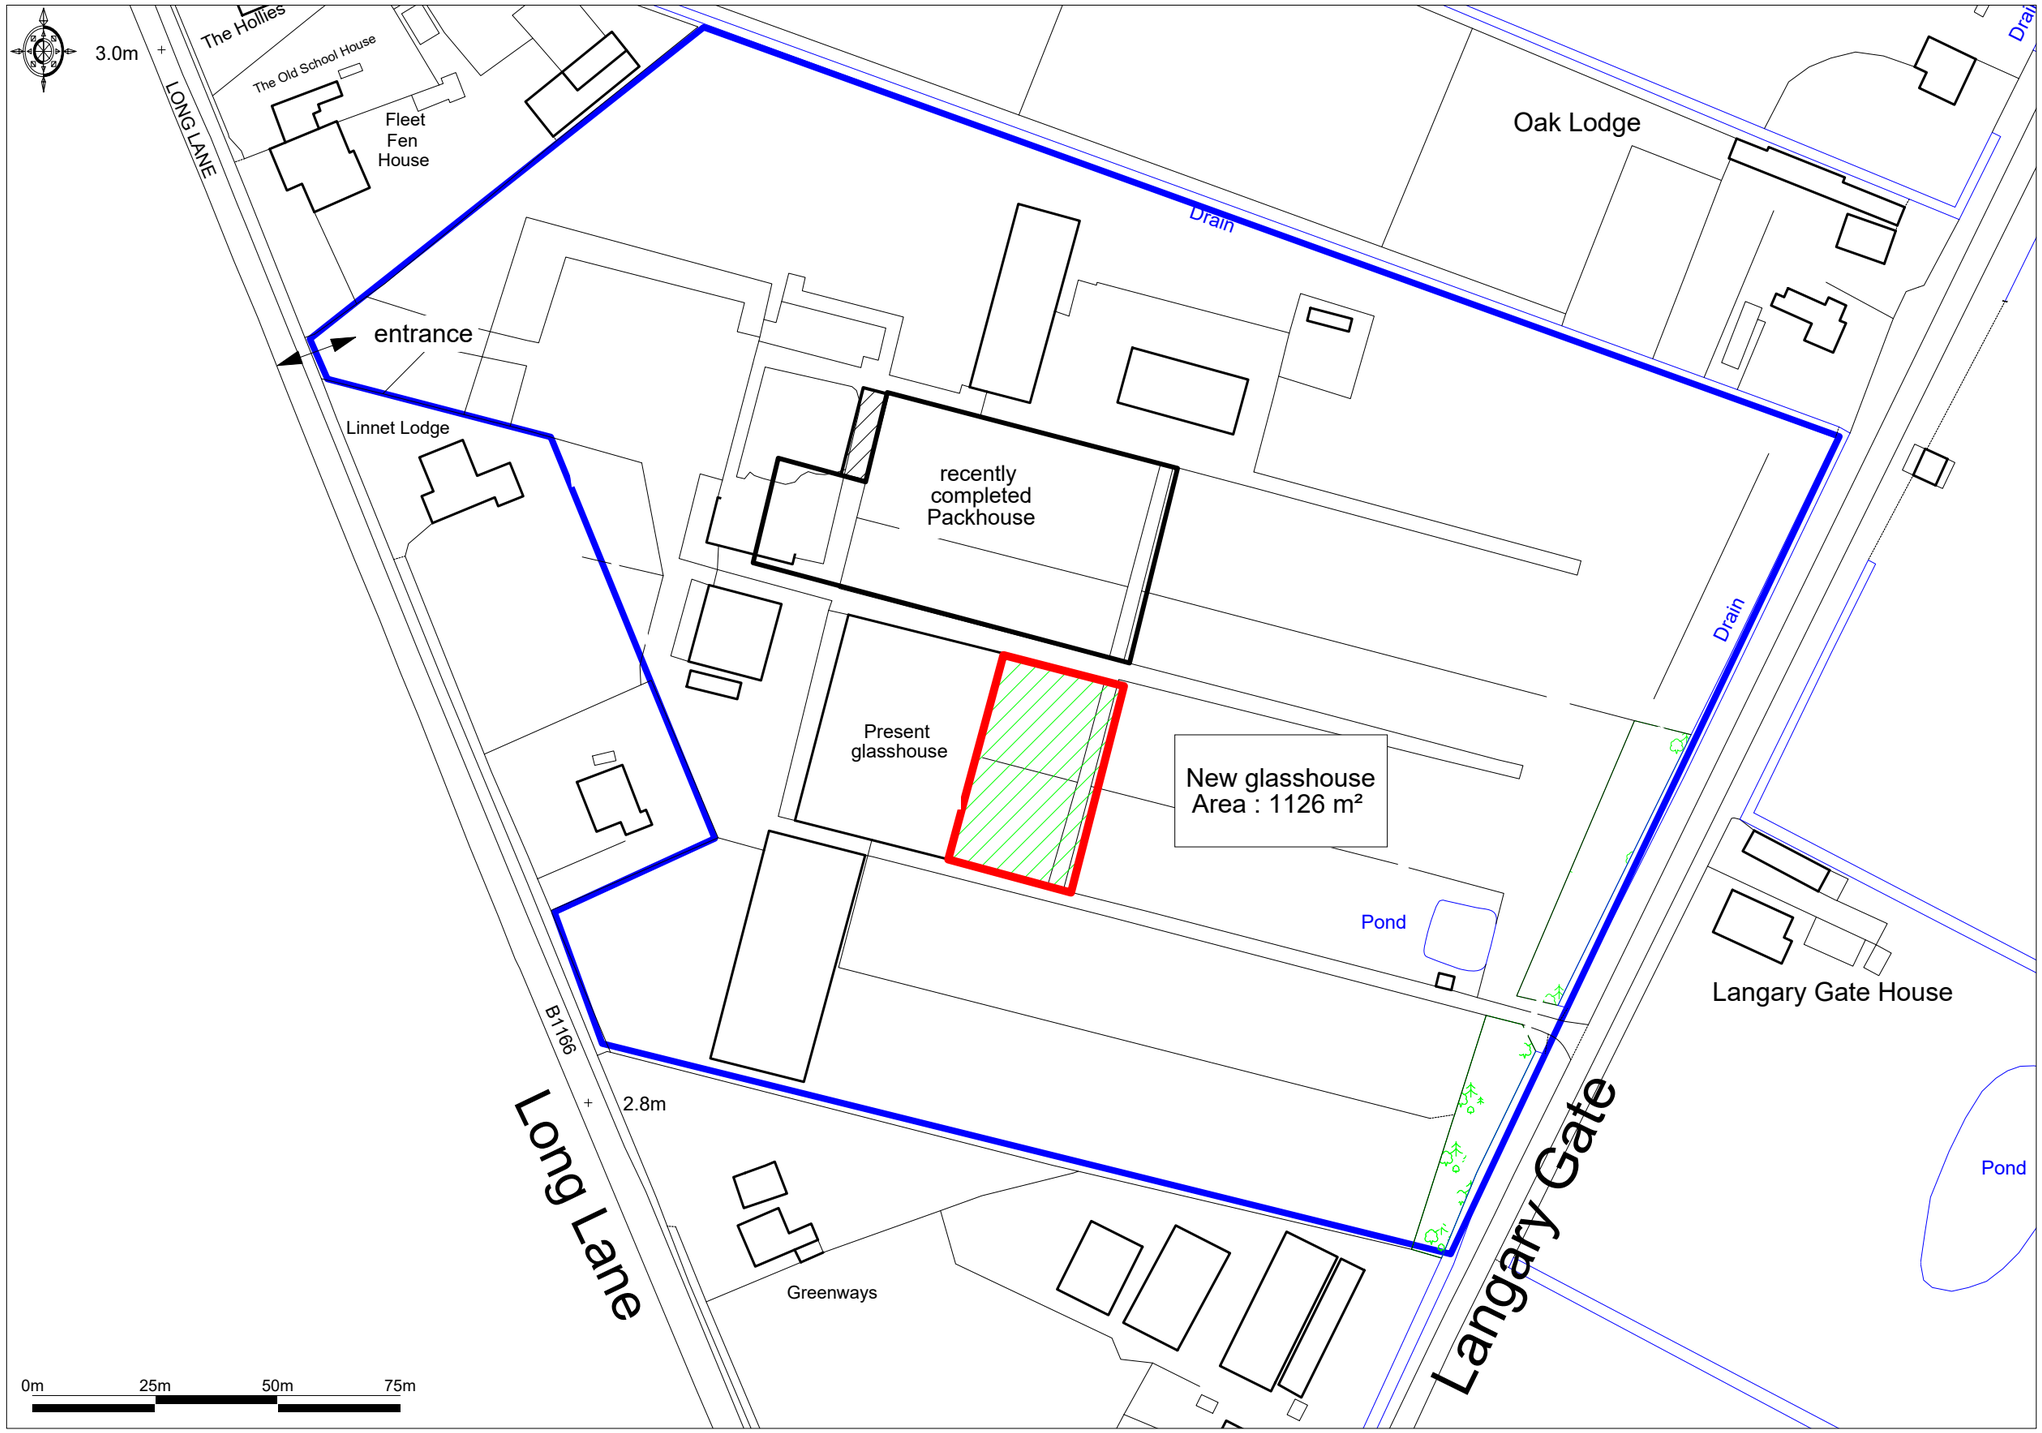

Promap® LANDMARK INFORMATION GROUP

Ordnance Survey © Crown Copyright 2018. All rights reserved. Licence number 100022432. Plotted Scale - **1:1250**

Drawing A - Site & Location(prints to 1:1250 at A3)

matrix planning