


Location Plan

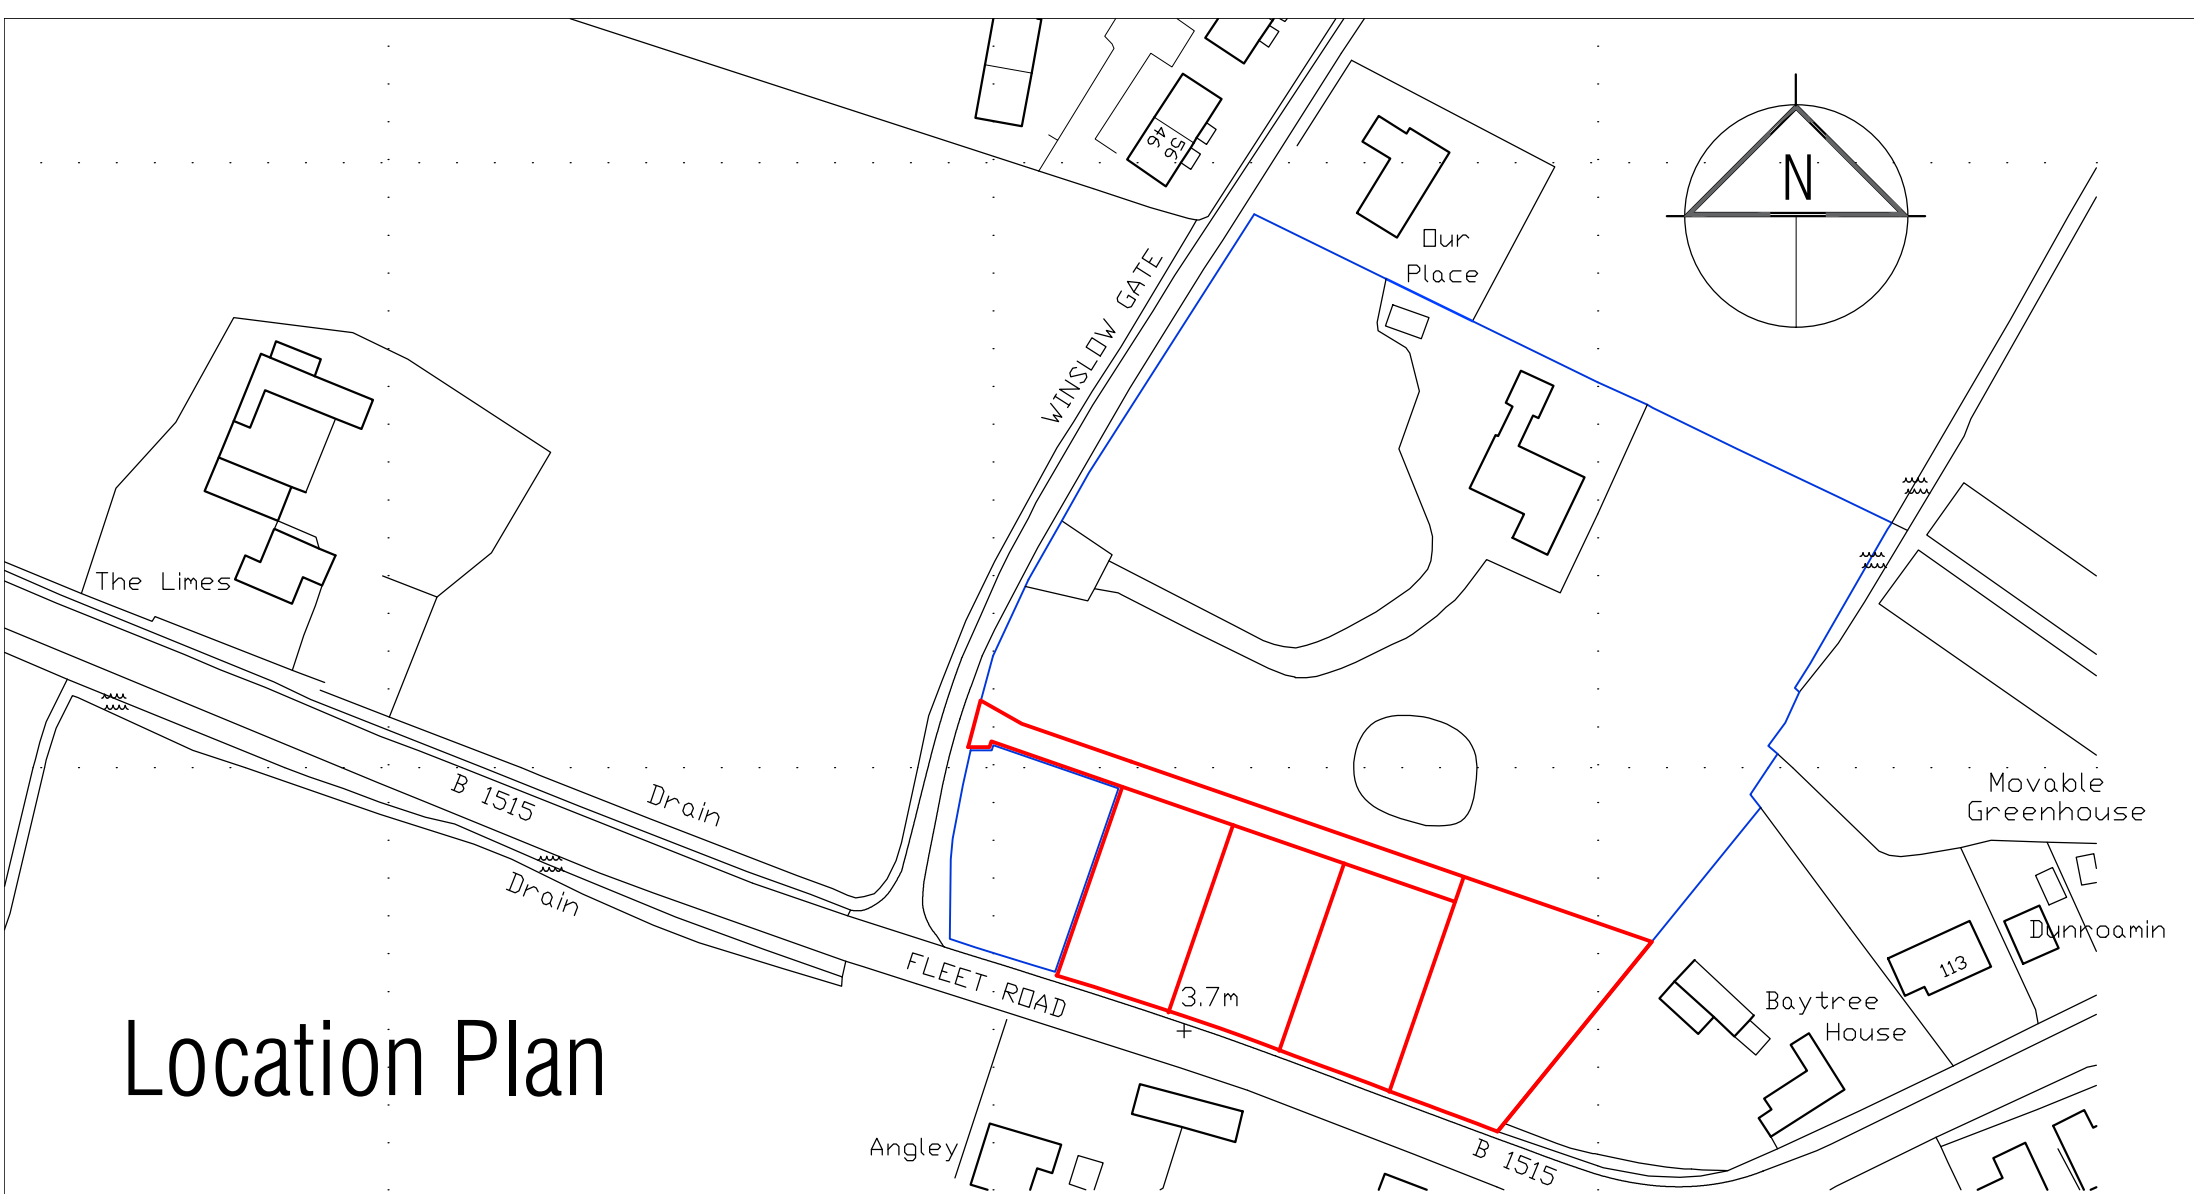

RESERVED MATTERS APPLICATION
(OUTLINE PLANNING REF H05-0906-16)

mlp Moulton Land and Planning

moultonlandandplanning.co.uk 7 Broad Lane Moulton Lincs PE12 6PN
tel 01406 370081 mob 07484 101655 e-mail alan@moultonland.co.uk

project
Residential Development
Fleet Road Fleet Spalding
for Mr. & Mrs. H. Payne

drawing
Location Plan

date Oct 19
scale(s) 1 :1250 @ A4
Drg. No. PAYNE / pl / LP