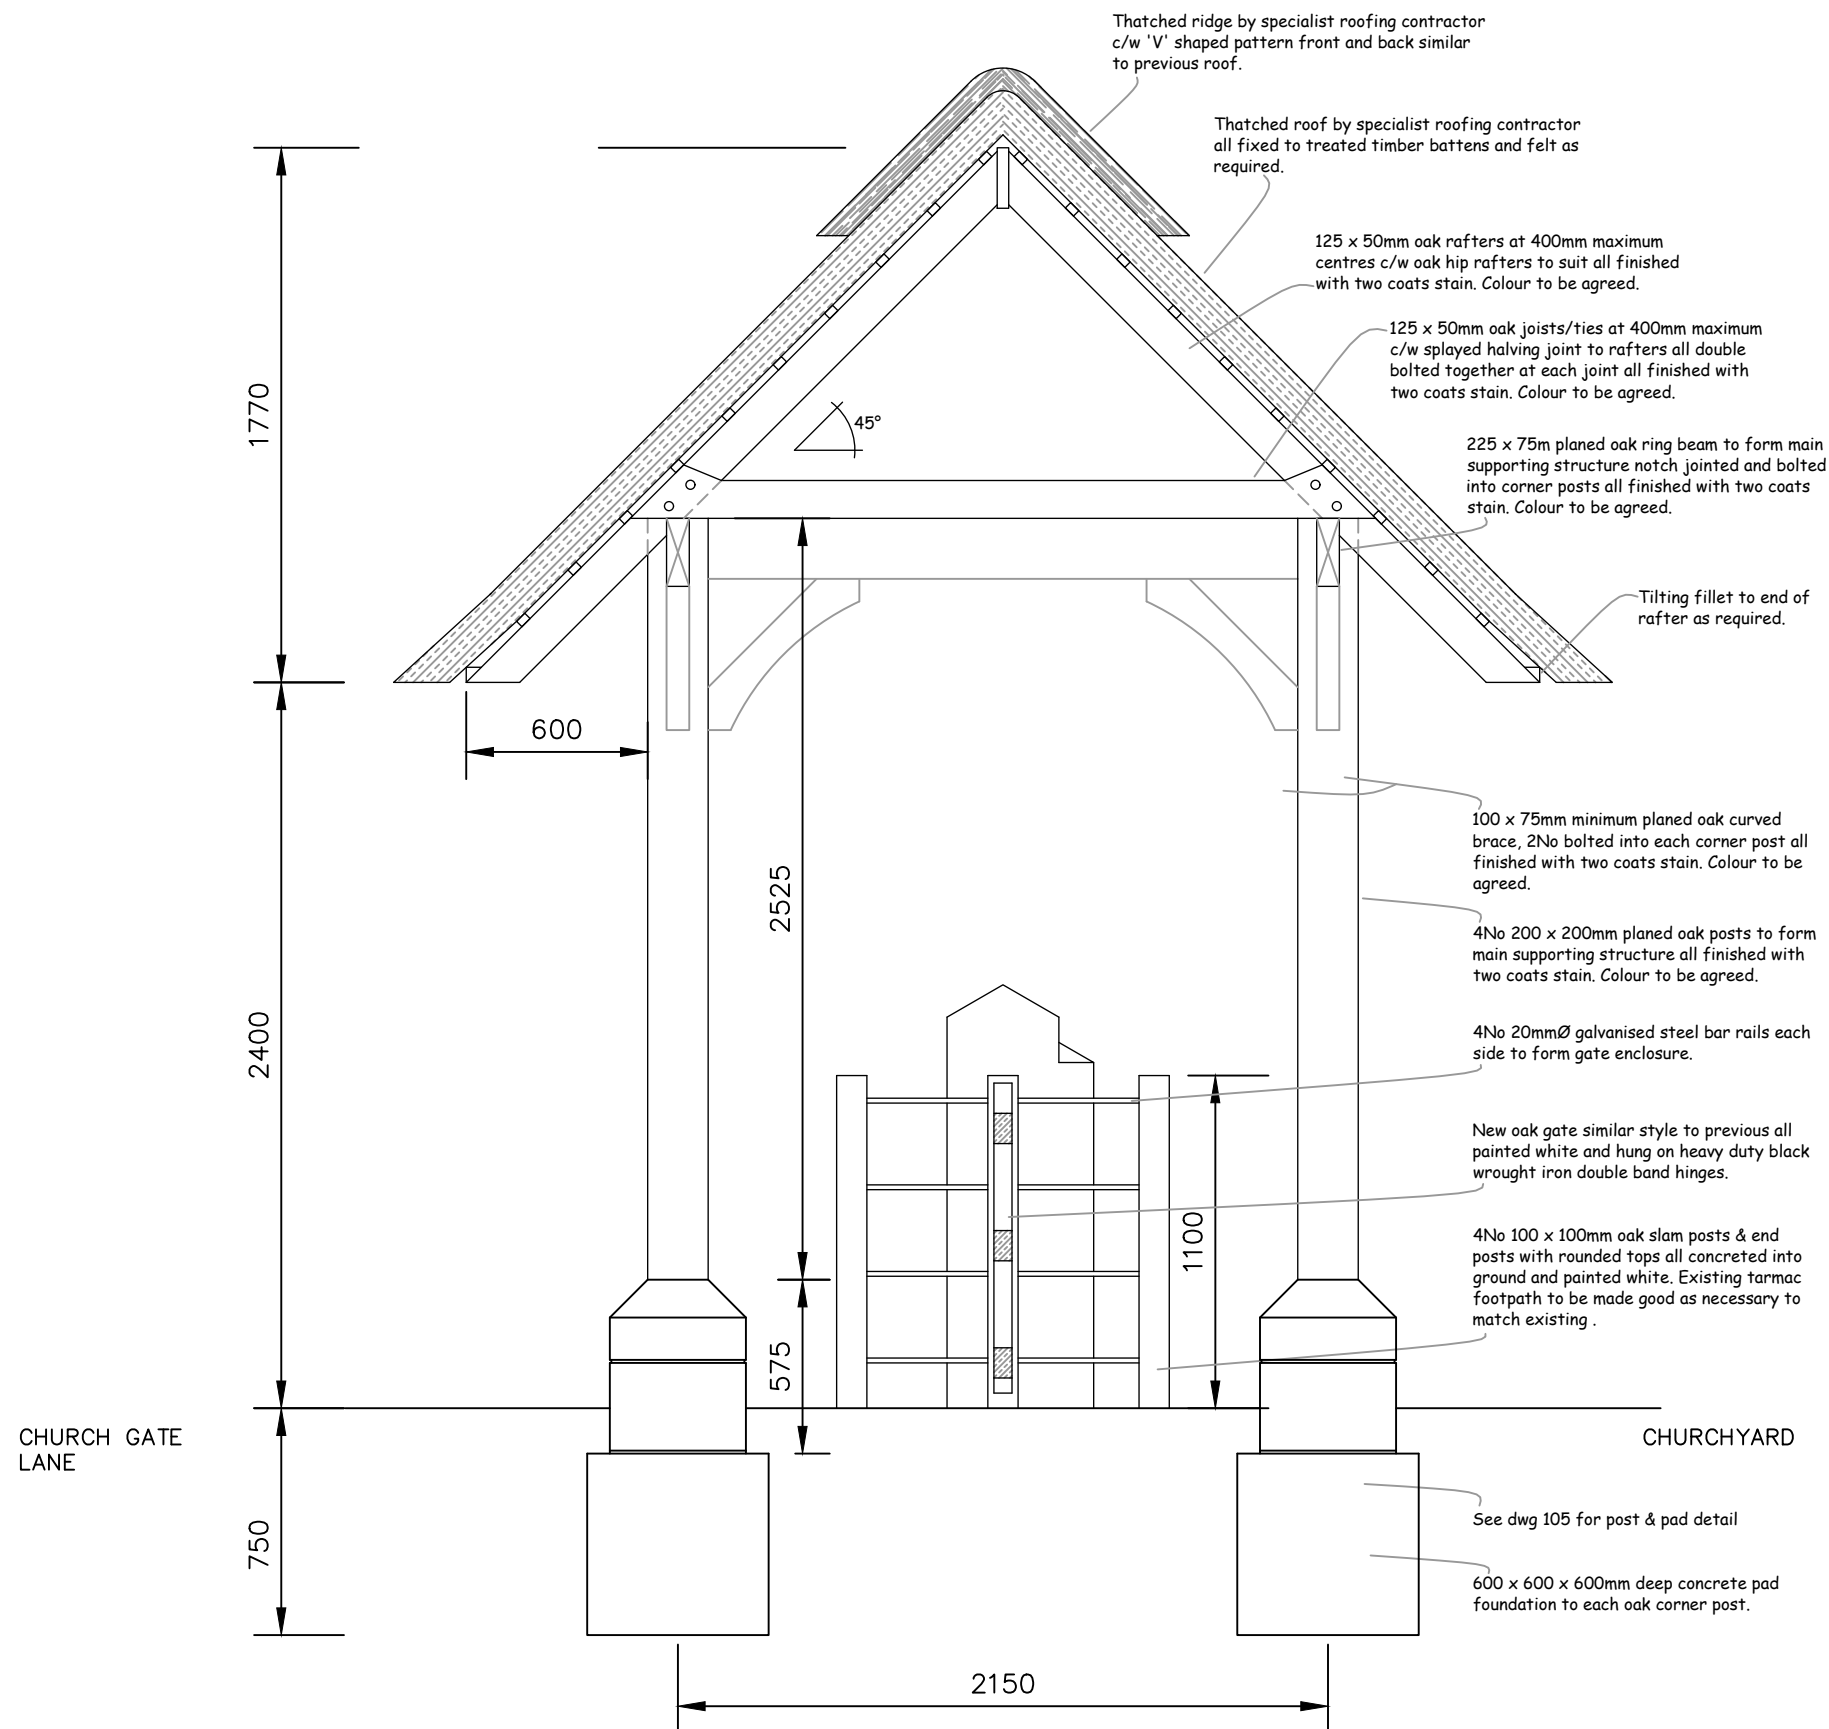


[illegible]

**SMITHERS
PURSLOW**

ENGINEERING • SURVEYING • ARCHITECTURE

Independent Professional Expertise

Glaston Hall | Spring Lane | Glaston | Rutland | LE15 9BZ
01572 822000 | glaston@smitherspurslow.com | www.smitherspurslow.com

Client			
THE VICAR & PCC ST MARY MAGDALENE FLEET, HOLBEACH			
Project			
RESTORATION WORKS TO THE LYCH GATE			
Drawing Title			
CROSS SECTION AS PROPOSED			
Scale	Date	Drawn	Check
1:25 @A3	9.21	IWL	
Job No.	Drawing No.	Rev.	
211381	104		