
Unit19building

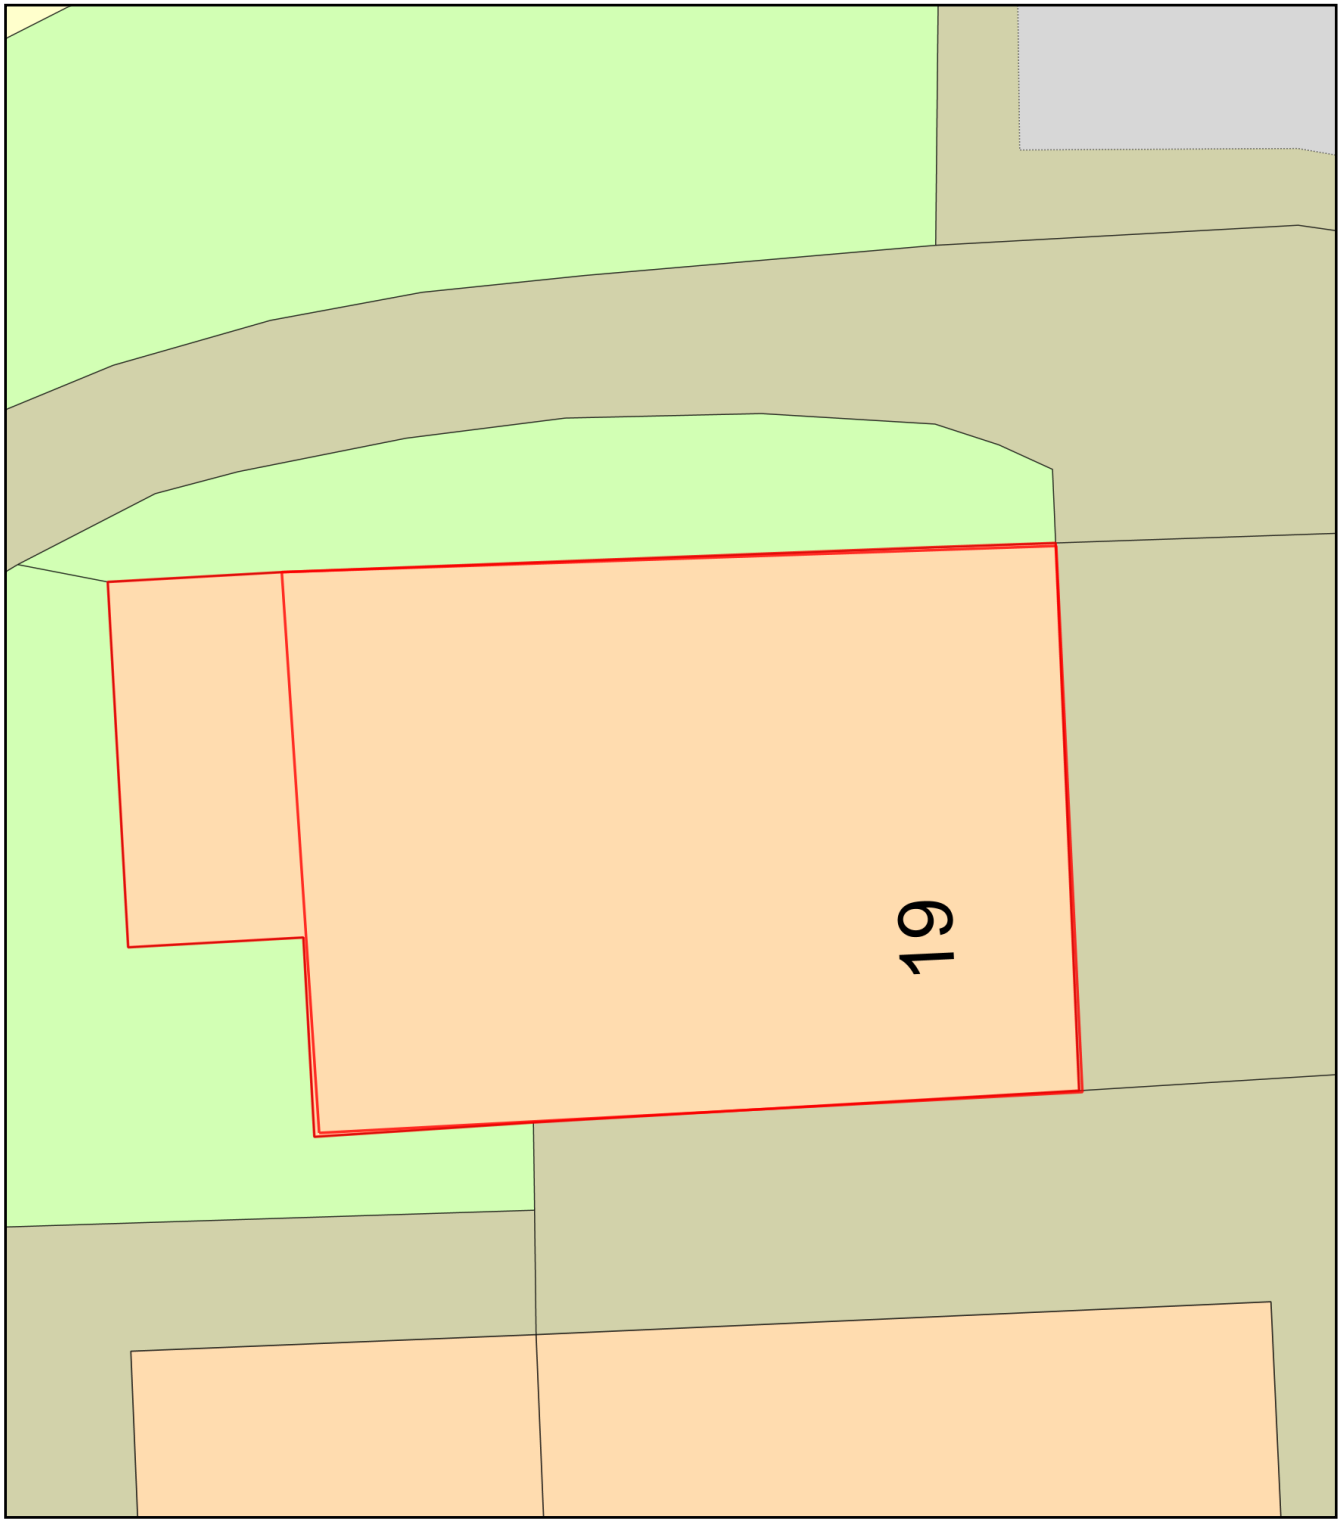

0 10

Metres

N

ReQuestaPlan

Plan Produced for: PE-000387-24building

Date Produced: 02 Dec 2024

Plan Reference Number: TQRQM24337132039319

Scale: 1:200 @ A4

© Crown copyright and database rights 2023 OS 100042766