

E L E V A T I O N S 1 / 1 0 0

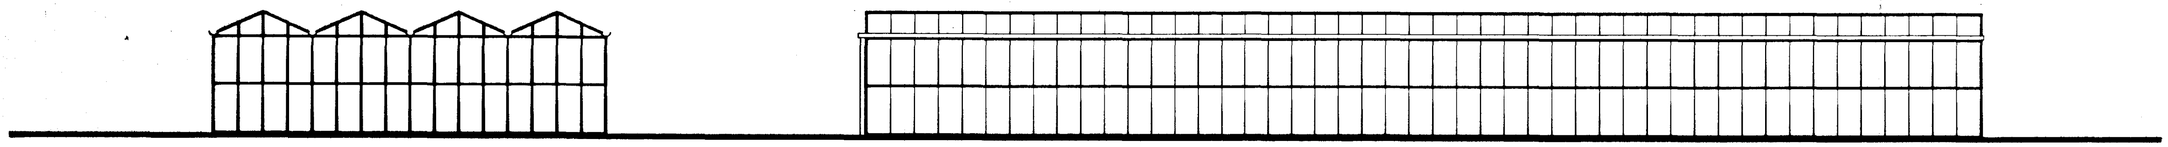


TYPICAL END

TYPICAL SIDE

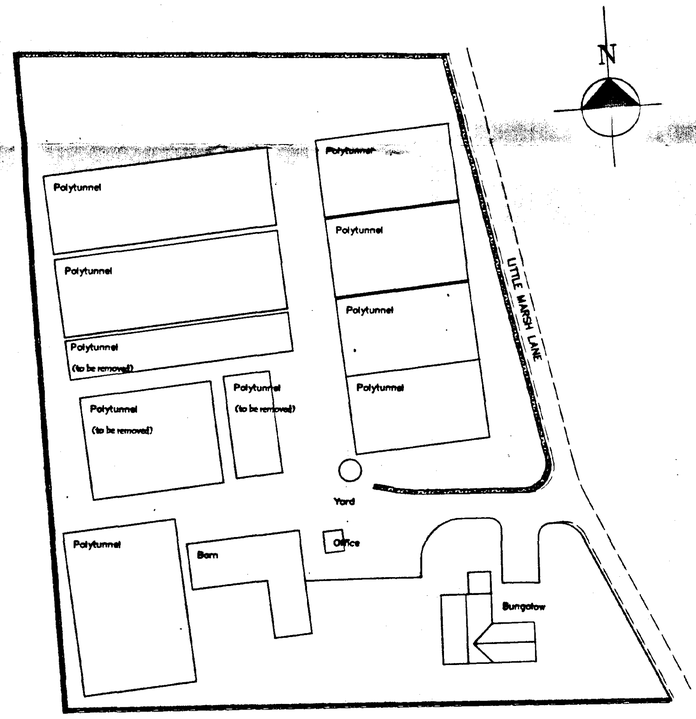

B L O C K P L A N 1/500
Existing

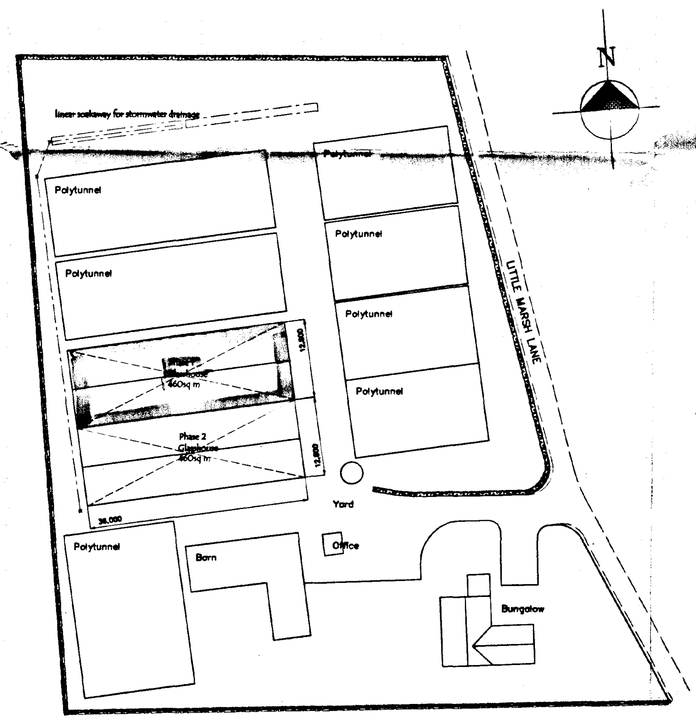

B L O C K P L A N 1/500
Proposed

PHASE 1

SUPERSEDED

SOUTH HOLLAND DC
HOUSING & PLANNING
26 JUL 2000
Ref: 1032/00

NB. This plan does not form part of the application. The Agent confirms that this was an earlier plan and can be disregarded.
MH. 12/9/00

L. A. Building Design
Architectural and Surveying Practice
55 Hannam Boulevard
Spalding
Lincolnshire PE11 1LB
Telephone/Fax Spalding (01775) 711437

Peter S Lithgow MCIOB MBIAT
Member of the Chartered Institute of Building and
Member of the British Institute of Architectural Technologists

project
Proposed Replacement Glasshouses
Harrington Hall Nursery
Little Marsh Lane
Fleet
Spalding
Lincolnshire


client
Mr A Shire

SUPERSEDED

drawing
Elevations
and
Block Plan


date	scale(s)
June 2000	1/100 & 1/500
drawn by: Peter S Lithgow	checked
job no. 20/04	drawing no. 01

E L E V A T I O N S 1 / 100

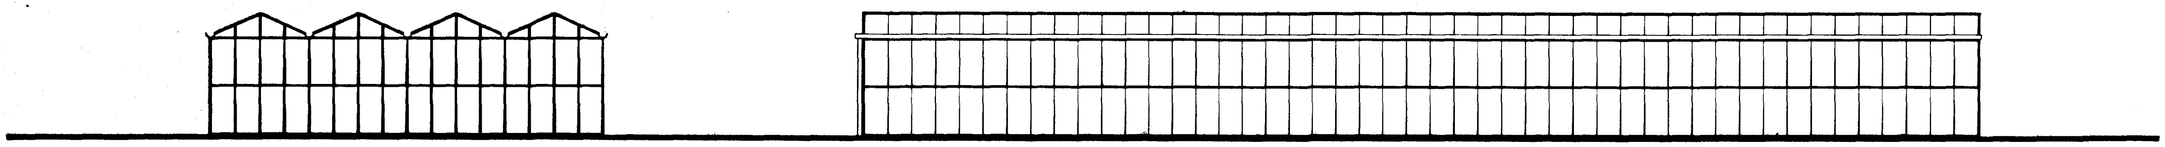


TYPICAL END

TYPICAL SIDE

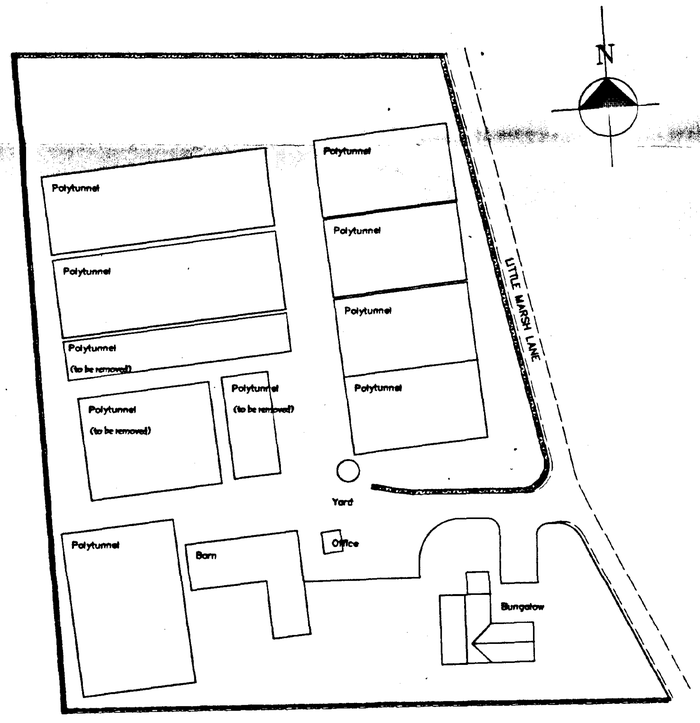

BLOCK PLAN 1/500
Existing

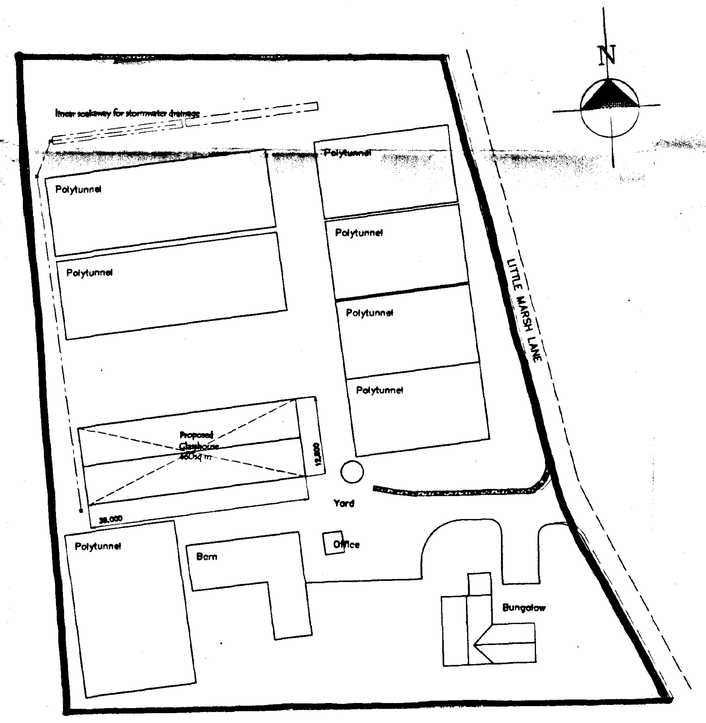

BLOCK PLAN 1/500
Proposed

DETERMINED
PLAN

SOUTH HOLLAND DC
HOUSING & PLANNING
26 JUL 2000
Ref: 1030/00

L. A. Building Design
Architectural and Surveying Practice
55 Hannam Boulevard
Spalding
Lincolnshire PE11 1LB
Telephone/Fax: Spalding (01775) 711437

Peter S Lithgow MCIOB MBIAT
Member of the Chartered Institute of Building and
Member of the British Institute of Architectural Technologists

project
Proposed Replacement Glasshouses
Harrington Hall Nursery
Little Marsh Lane
Fleet
Spalding
Lincolnshire

client
Mr A Shire

drawing
Elevations
and
Block Plan

date	scale(s)
June 2000	1/100 & 1/500
drawn by	checked
Peter S Lithgow	
job no	drawing no
20/04	03