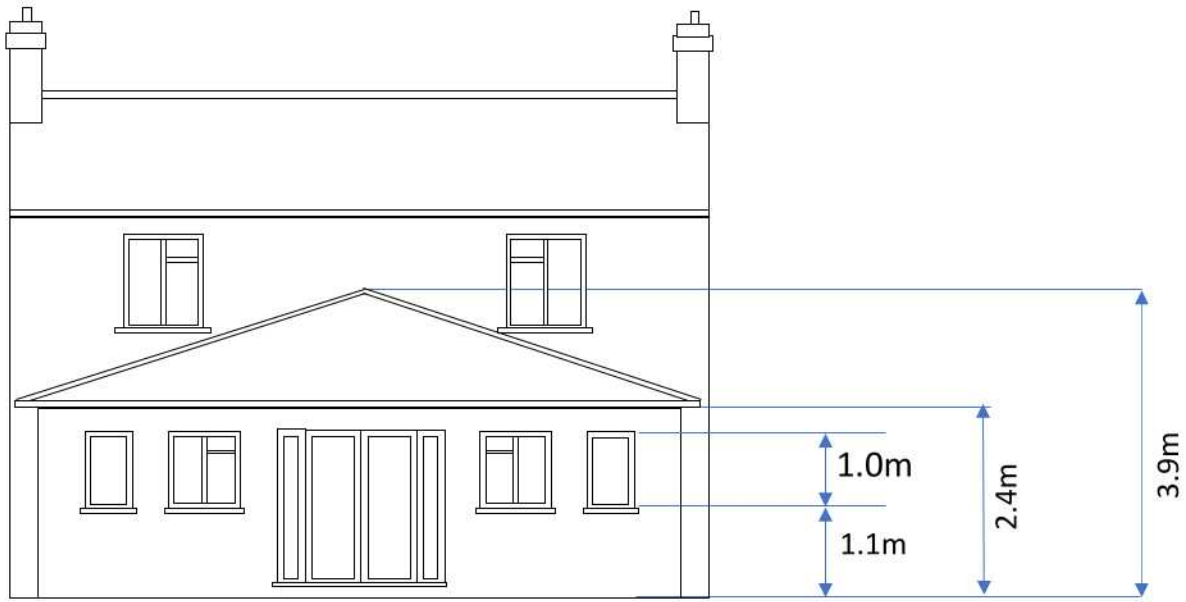


0 1m 2m

1:100 scale

PROPOSED EXTENSION AT LAMBERT FARM COTTAGE, LAMBERT BANK, HOLBEACH ST JOHNS, PE12 8RT

PLAN AS PROPOSED
Scale 1:100

26th March 2021
Drawing by: Vicki Lovell
Drawing Number: VLPE128RTD7v02