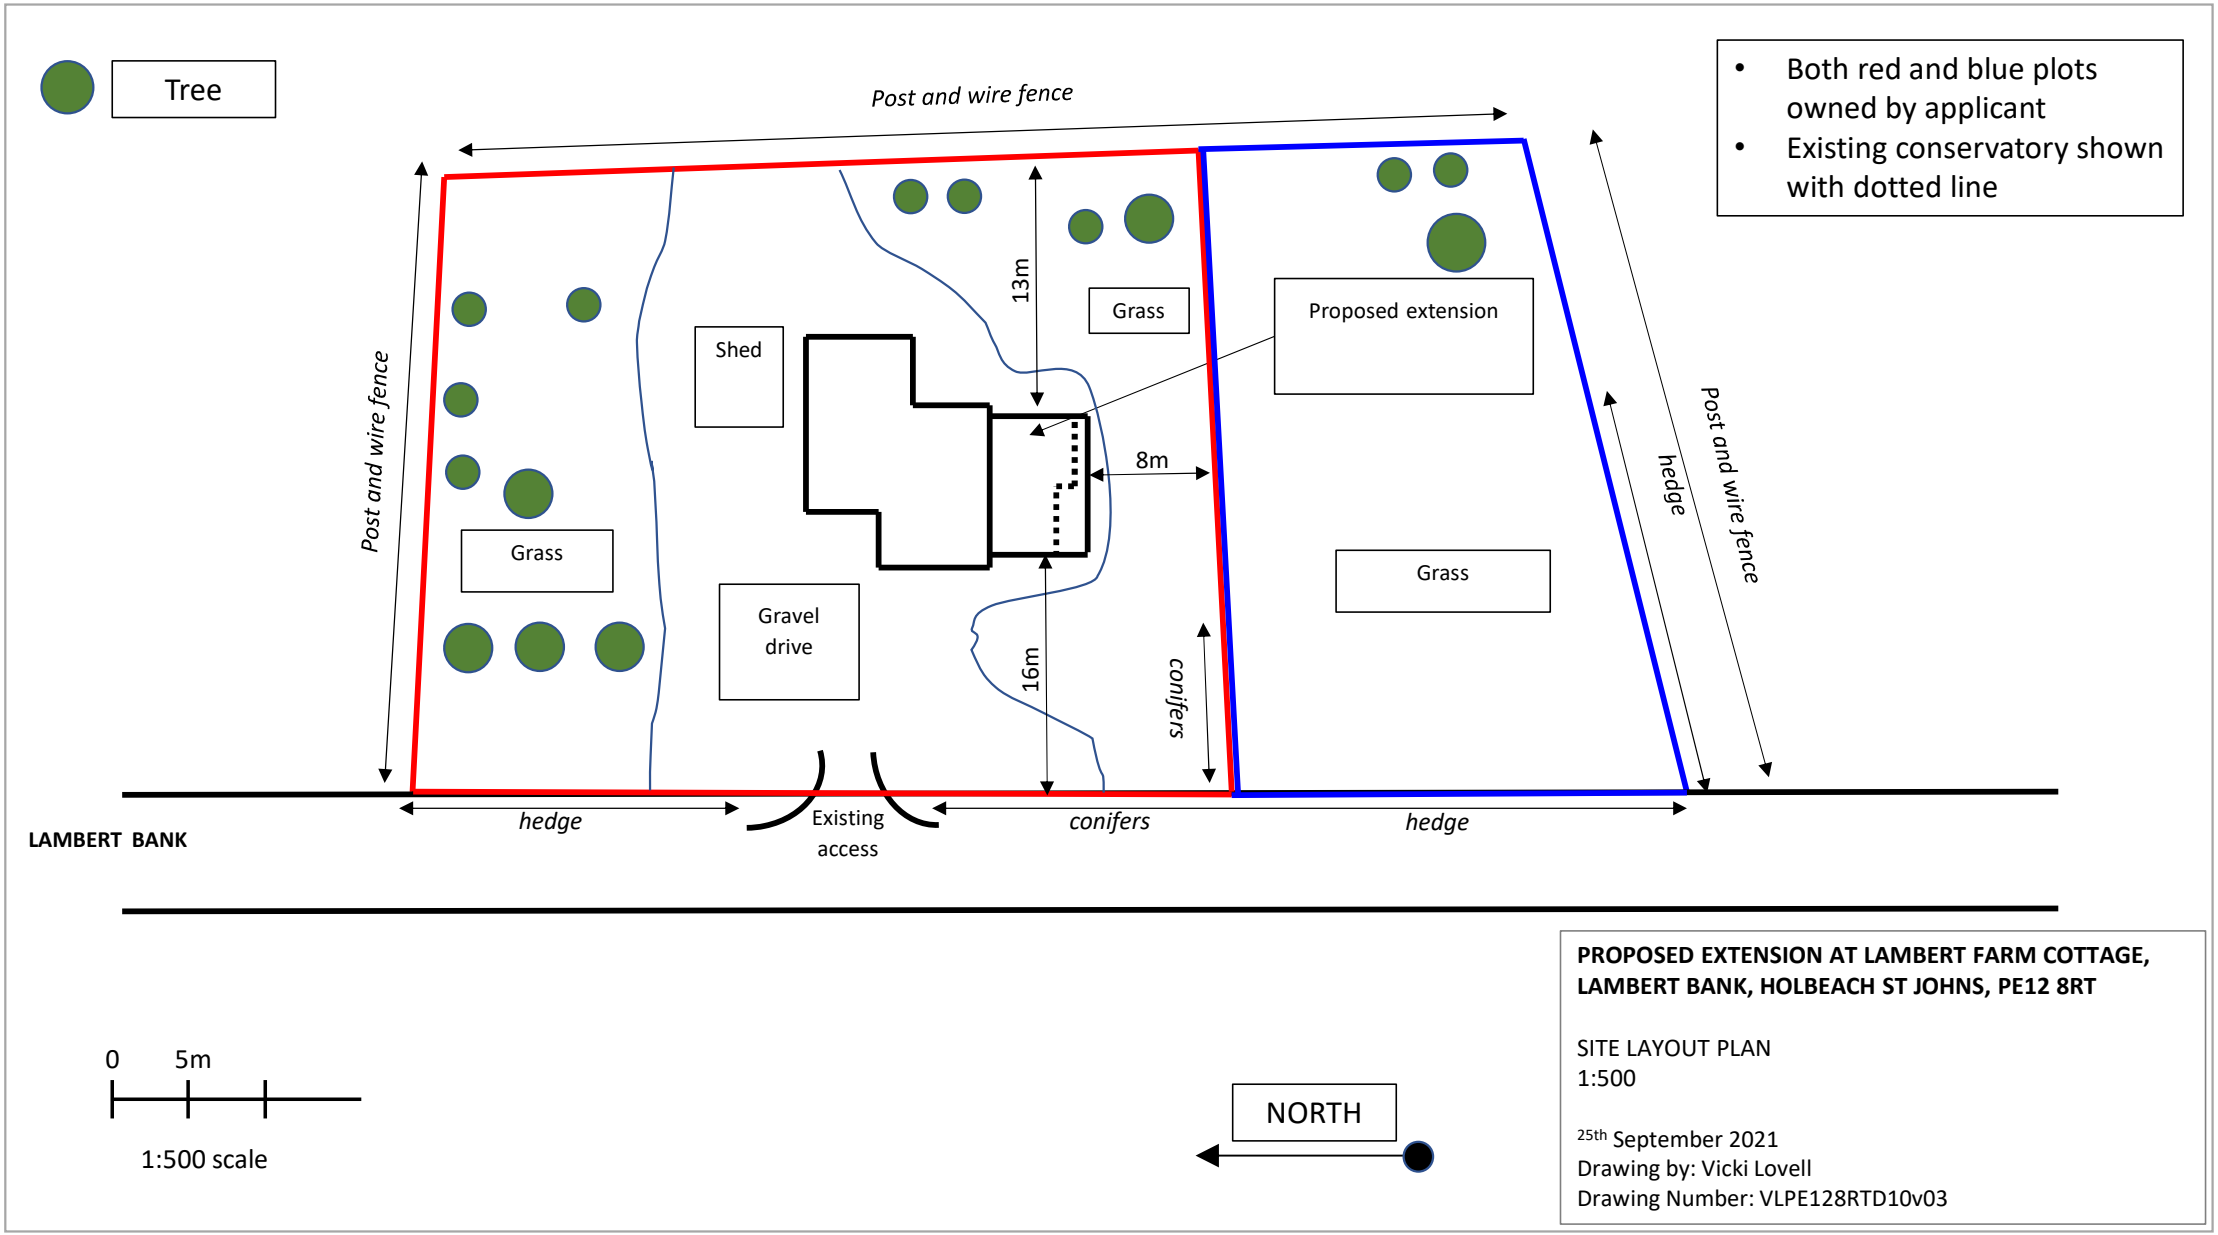

Tree
Post and wire fence
Post and wire fence
Shed
13m
Grass
Proposed extension
8m
Grass
Gravel drive
16m
conifers
Grass
hedge
Post and wire fence
LAMBERT BANK
hedge
Existing access
conifers
hedge
• Both red and blue plots owned by applicant
• Existing conservatory shown with dotted line
0 5m
1:500 scale
NORTH
PROPOSED EXTENSION AT LAMBERT FARM COTTAGE, LAMBERT BANK, HOLBEACH ST JOHNS, PE12 8RT
SITE LAYOUT PLAN
1:500
25th September 2021
Drawing by: Vicki Lovell
Drawing Number: VLPE128RTD10v03