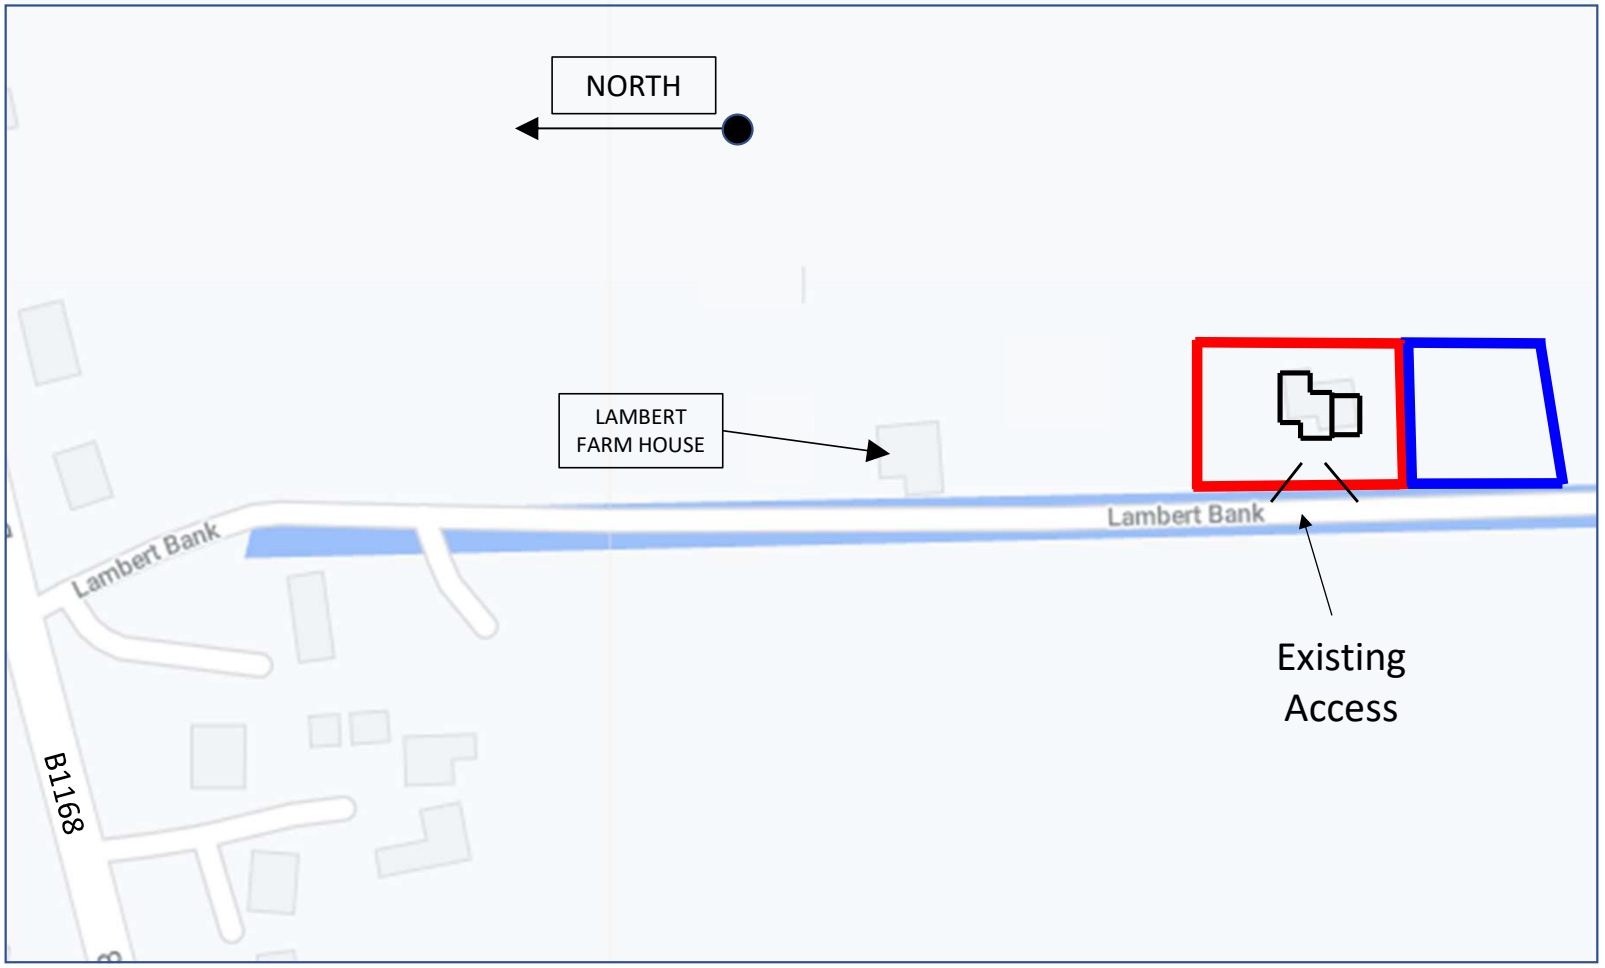


0 1m 2m

1:1250 scale
1cm=12.5m

PROPOSED EXTENSION AT LAMBERT FARM COTTAGE, LAMBERT BANK, HOLBEACH ST JOHNS, PE12 8RT

SITE LOCATION PLAN
1:1250
1cm = 12.5m

26th September 2021
Drawing by: Vicki Lovell
Drawing Number: VLPE128RTD9v01