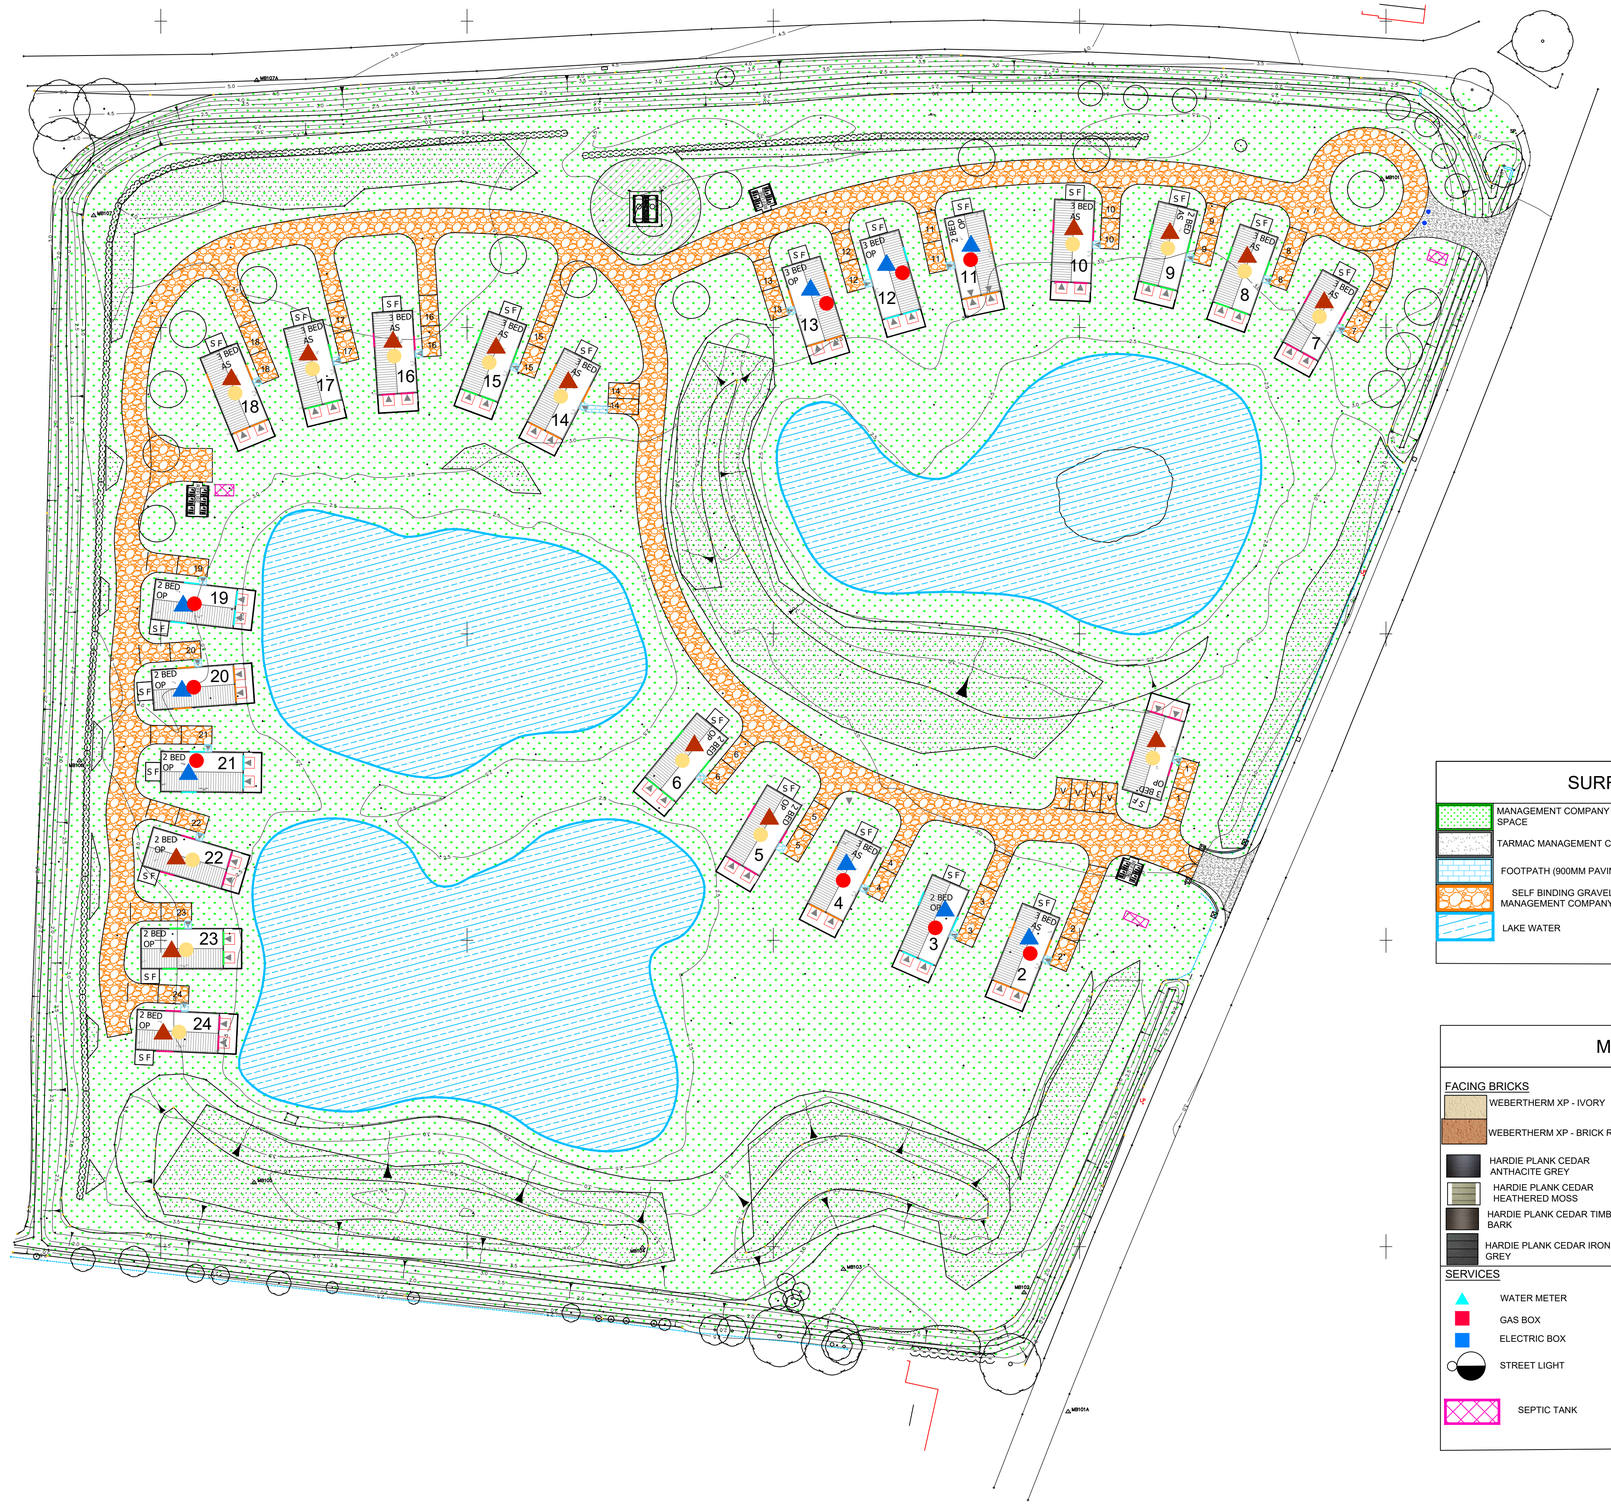


SURFACE MATERIALS

- MANAGEMENT COMPANY OPEN SPACE
- TARMAC MANAGEMENT COMPANY
- FOOTPATH (900MM PAVING SLAB)
- SELF BINDING GRAVEL MANAGEMENT COMPANY
- LAKE WATER
- S F — STORAGE FACILITY
- REMOVABLE BOLLARD

MATERIALS KEY

FACING BRICKS
- WEBERTHERM XP - IVORY
- WEBERTHERM XP - BRICK RED
- HARDIE PLANK CEDAR ANTHACITE GREY
- HARDIE PLANK CEDAR HEATHERED MOSS
- HARDIE PLANK CEDAR TIMBER BARK
- HARDIE PLANK CEDAR IRON GREY

ROOF TILES
- DECRA STRATOS ANTHRACITE
- DECRA CLASSIC TERRACOTTA

SERVICES
- WATER METER
- GAS BOX
- ELECTRIC BOX
- STREET LIGHT
- SEPTIC TANK

Rev.	Date	Description

ORIGINAL SIZE 100MM - THIS PRINT MAY BE REDUCED

NOTE; ALL DIMENSIONS, MATERIALS AND WORKMANSHIP IN ACCORDANCE WITH NHBC STANDARDS AND BUILDING REGULATIONS.
DO NOT SCALE FROM THIS DRAWING. ALL DIMENSIONS TO BE VERIFIED WITH THE TECHNICAL OFFICE.

ALLISON Homes

Endeavour House
7 Enterprise Way
Spalding Lincolnshire. PE11 3YR
Tel: 01775 711513
Email: enquiries@allison-homes.co.uk

Project

LOWGATE FLEET

Drawing Title

CHARTER PLAN

Scale	Date	Drawn	Approved
1:500 @ A1	23.08.19	MP	

Drawing No: L000/CHARTER/01 — Rev.: -