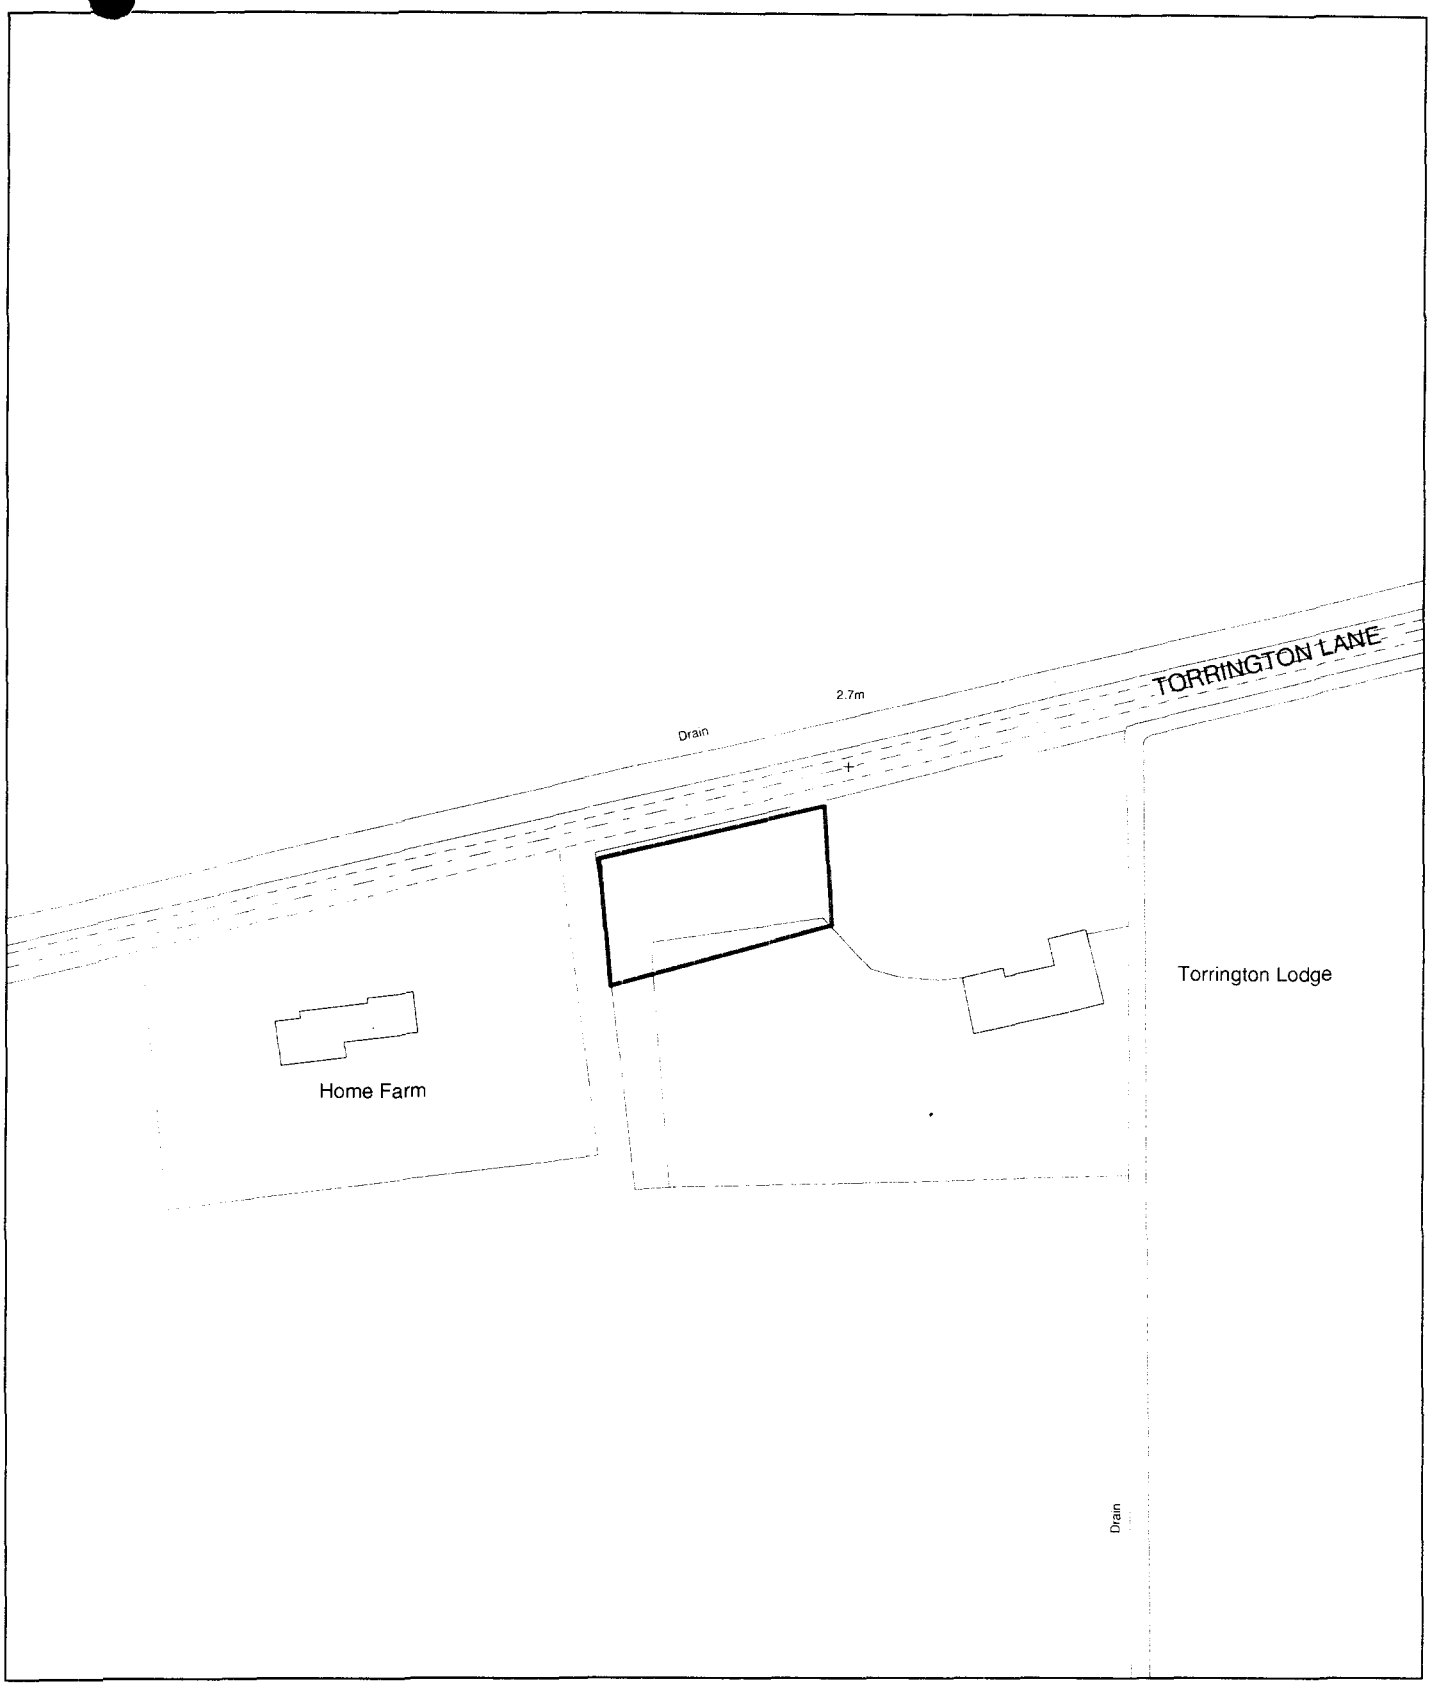


Planning Application Location Plan
Ward Member Notification


H05/1038/01

Scale: 1:1250

Housing and Planning Services Department

Council Offices, Priory Road, Spalding, Lincolnshire

PLEASE DO NOT COPY THIS PLAN
This map is reproduced from Ordnance Survey material with permission of Ordnance Survey on behalf of Her Majesty's Stationery Office (c) Crown copyright. Unauthorised reproduction infringes Crown copyright and may lead to prosecution or civil

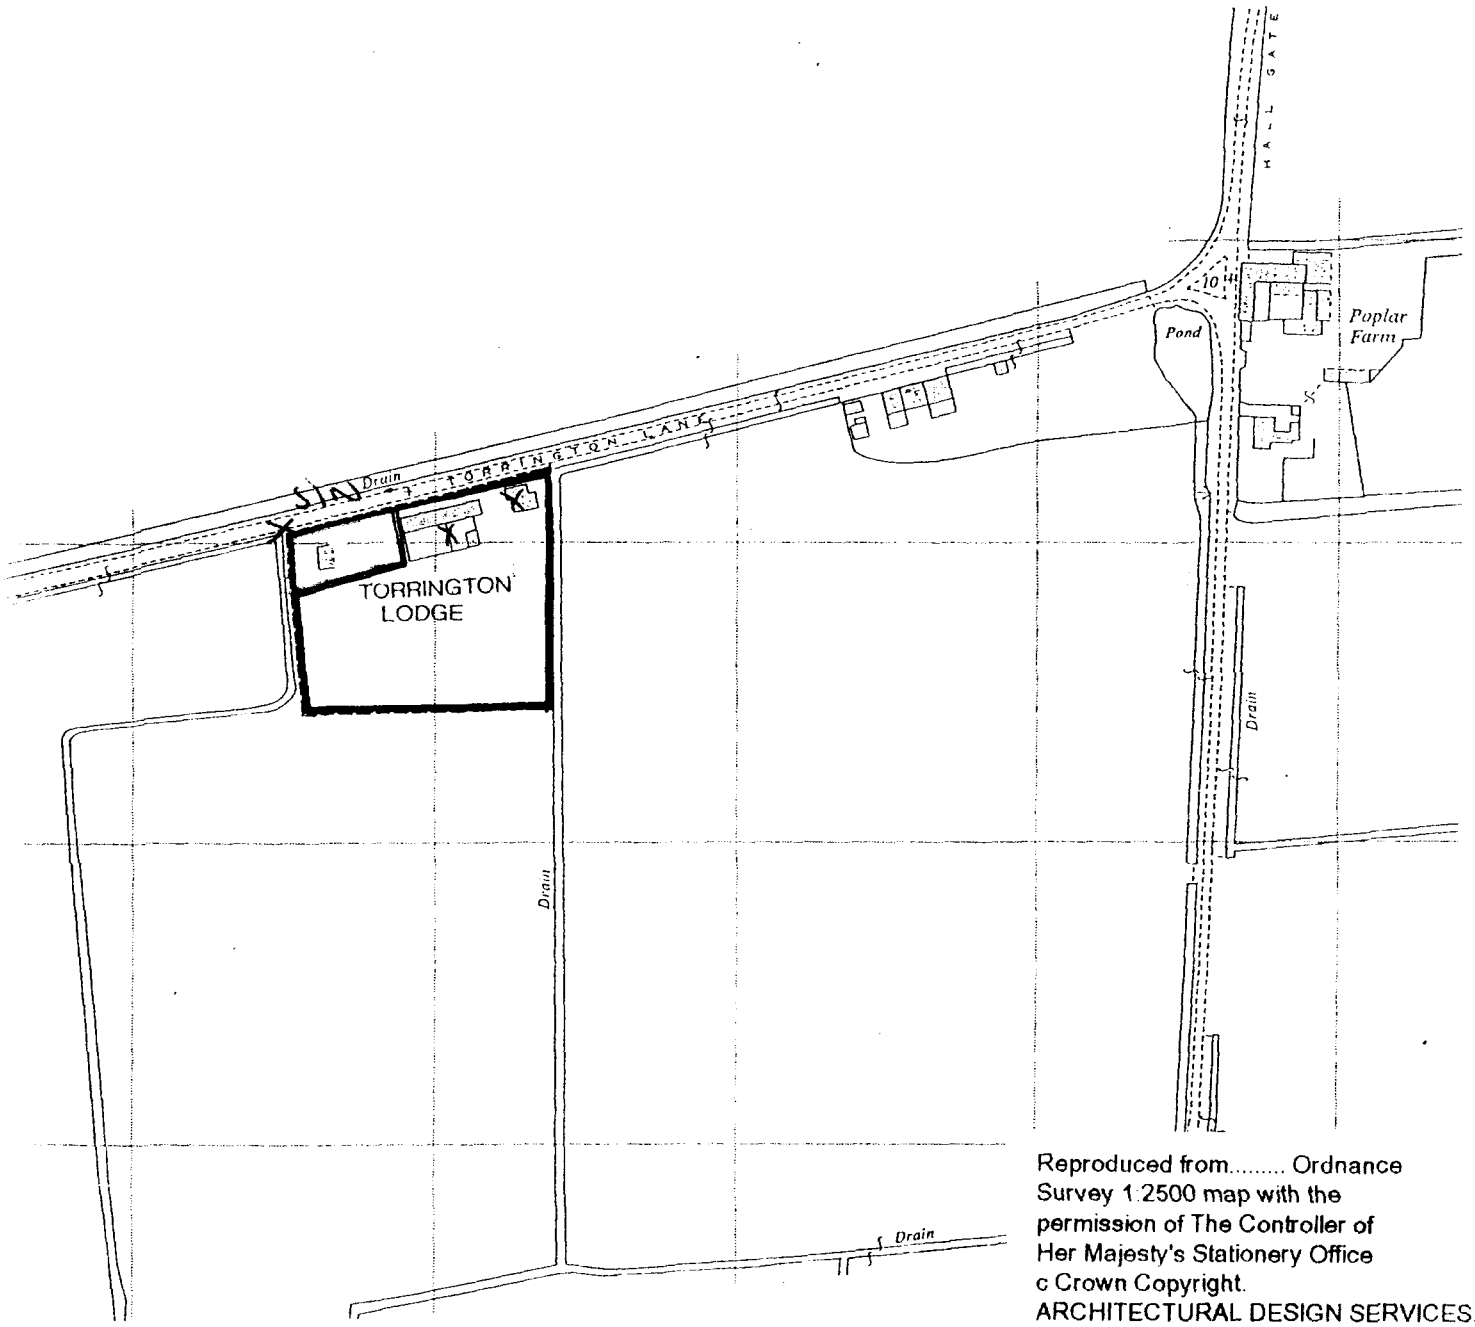

Reproduced from..... Ordnance Survey 1:2500 map with the permission of The Controller of Her Majesty's Stationery Office c Crown Copyright.

ARCHITECTURAL DESIGN SERVICES.
3 Newgate Road
Tydd St.Giles
Wisbech, Cambs, PE13 5LH.
Licence No. AR35449R0001.

DETERMINED PLAN

SOUTH HOLLAND DC
BUILDING & PLANNING
29 AUG 2001
GRANTED