E L E V A T I O N S 1 / 1 0 0

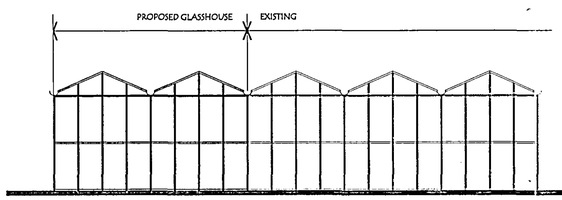

T Y P I C A L E N D

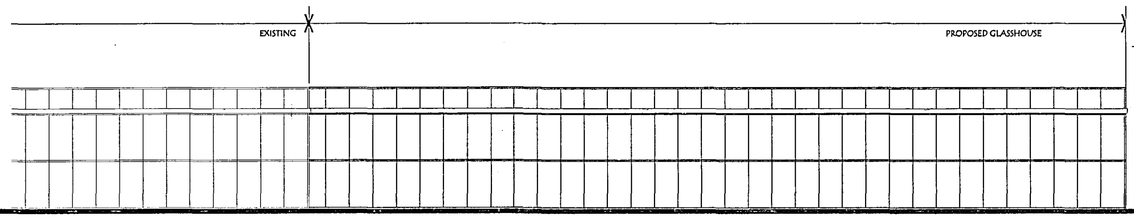

T Y P I C A L S I D E

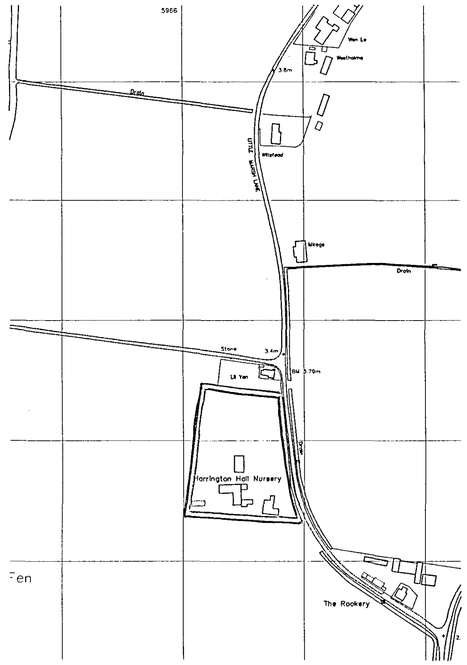

location plan
scale 1 : 2500

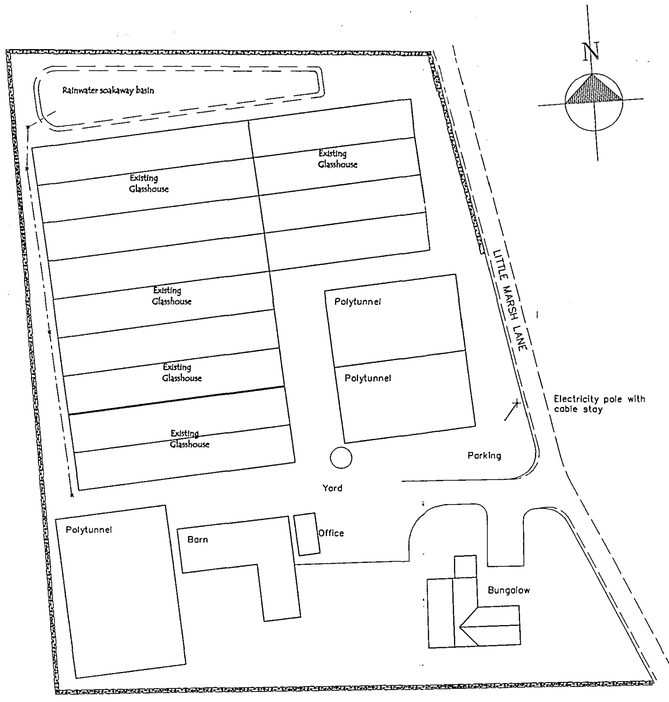

B L O C K P L A N 1/500
Existing

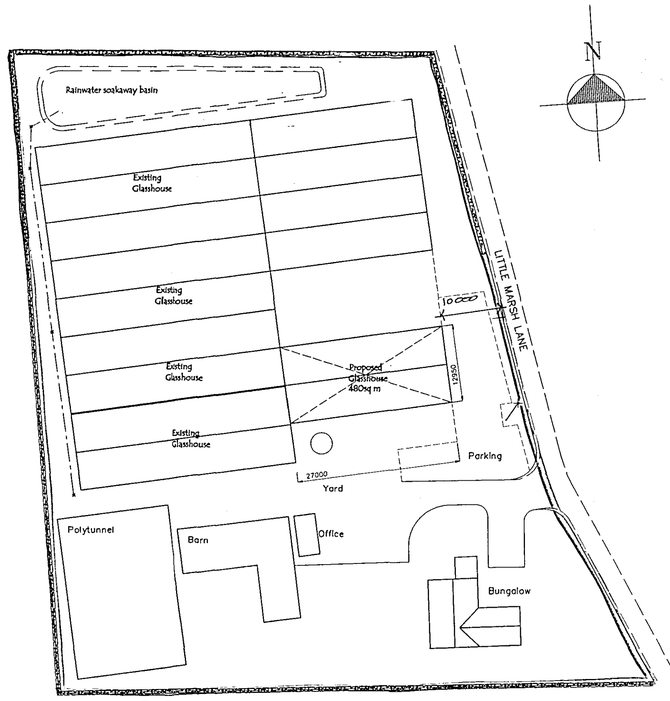

B L O C K P L A N 1/500
Proposed

AMENDMENTS

A

DETERMINED PLAN

Planning & Development
24 JUL 2006
1038/06

L. A. Building Design
Architectural and Surveying Practice
55 Hannam Boulevard
Spalding
Lincolnshire PE11 1LB
Telephone/Fax: Spalding (01775) 711437

Peter S Lithgow MCIOB MCIAT
Member of the Chartered Institute of Building and
Member of the Chartered Institute of Architectural Technologists

project
Proposed Replacement Glasshouses at
HARRINGTON HALL NURSERY, Little Marsh Lane, Fleet, Spalding, Lincolnshire, PE12 8NW

client
MR A SHIRE

drawing
ELEVATIONS
BLOCK PLAN
and LOCATION PLAN

date	scale(s)
June 2006	1:100 1:500 1:2500
drawn by	checked
Peter Lithgow	PSL
job no	drawing no
00/04	10