




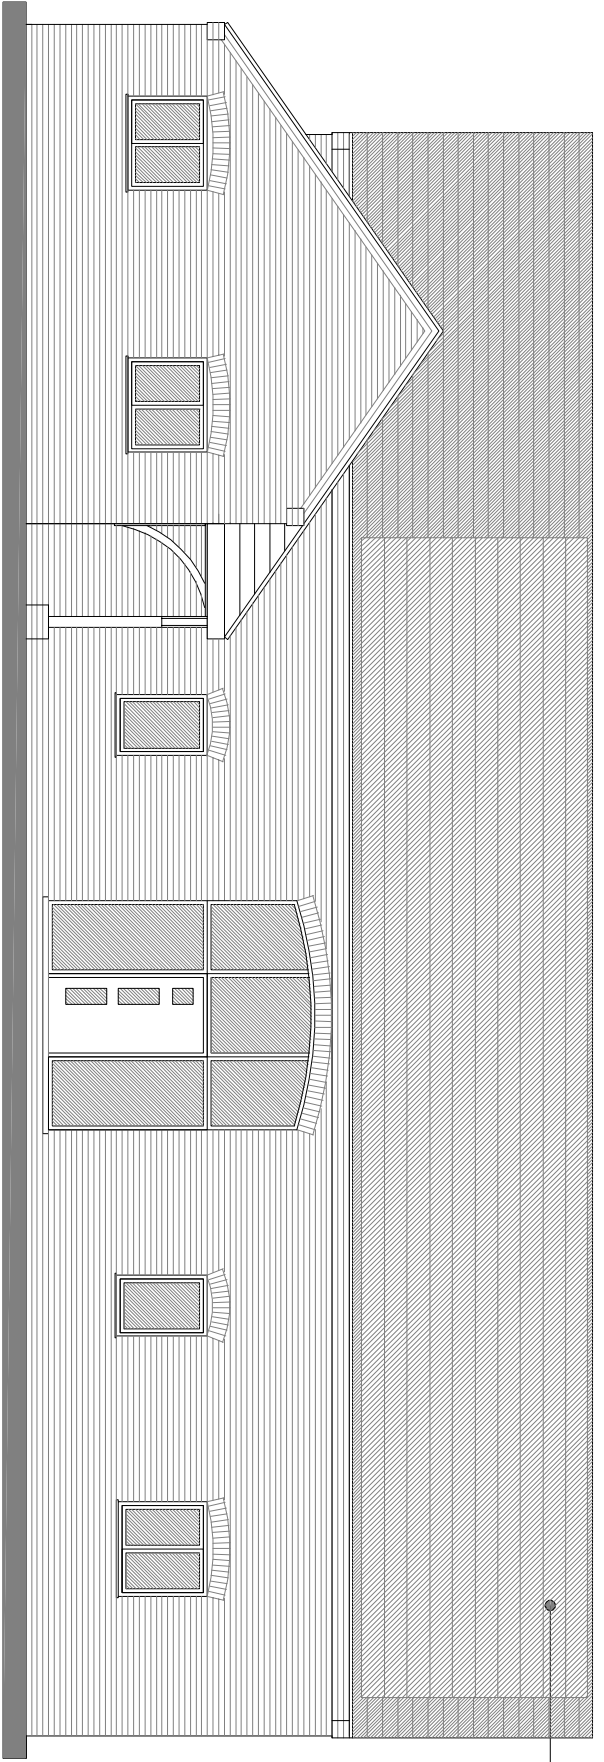


PROPOSED ELEVATION (south)

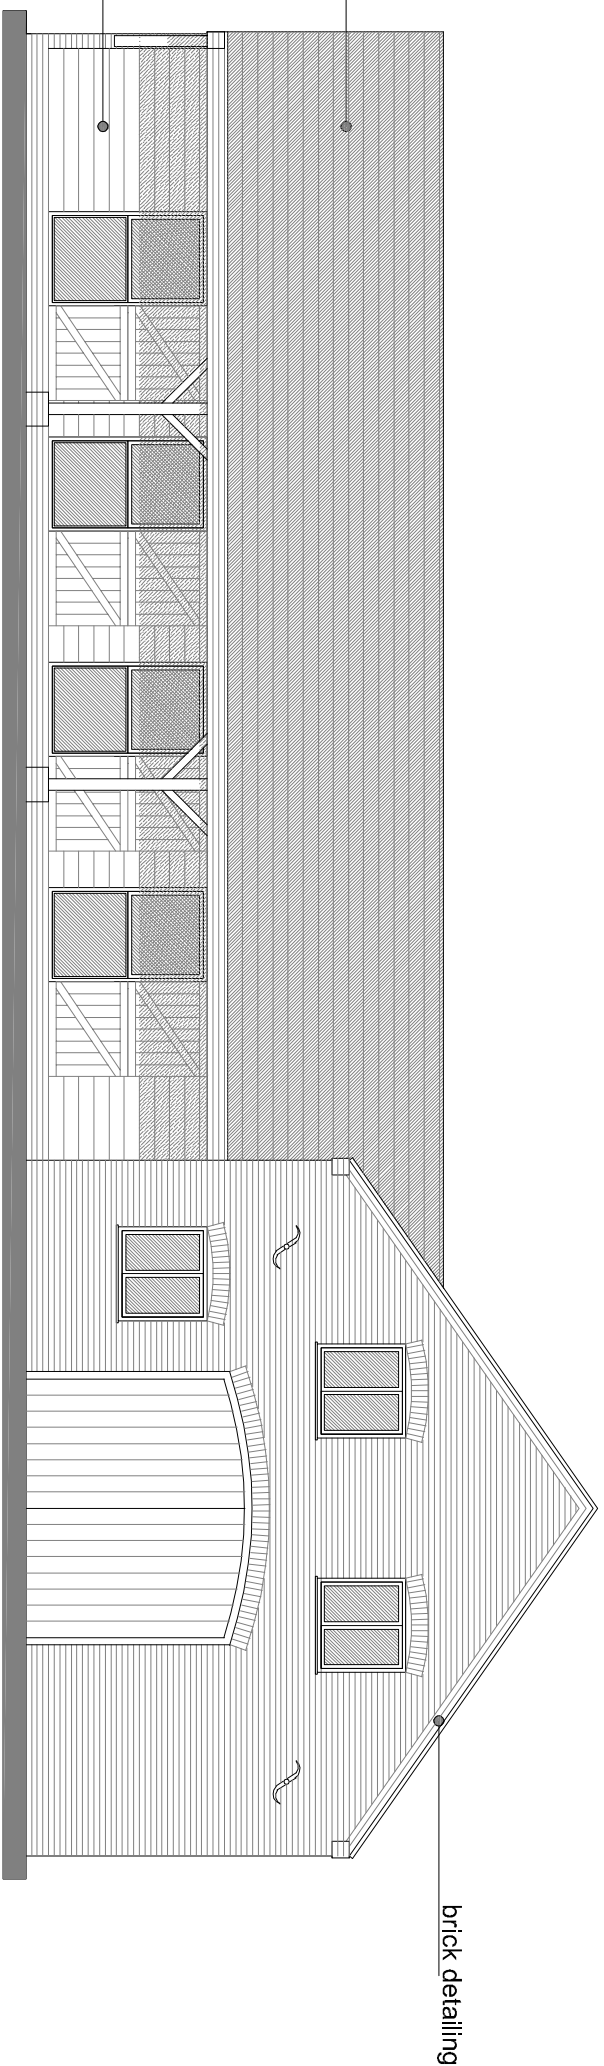


PROPOSED ELEVATION (east)

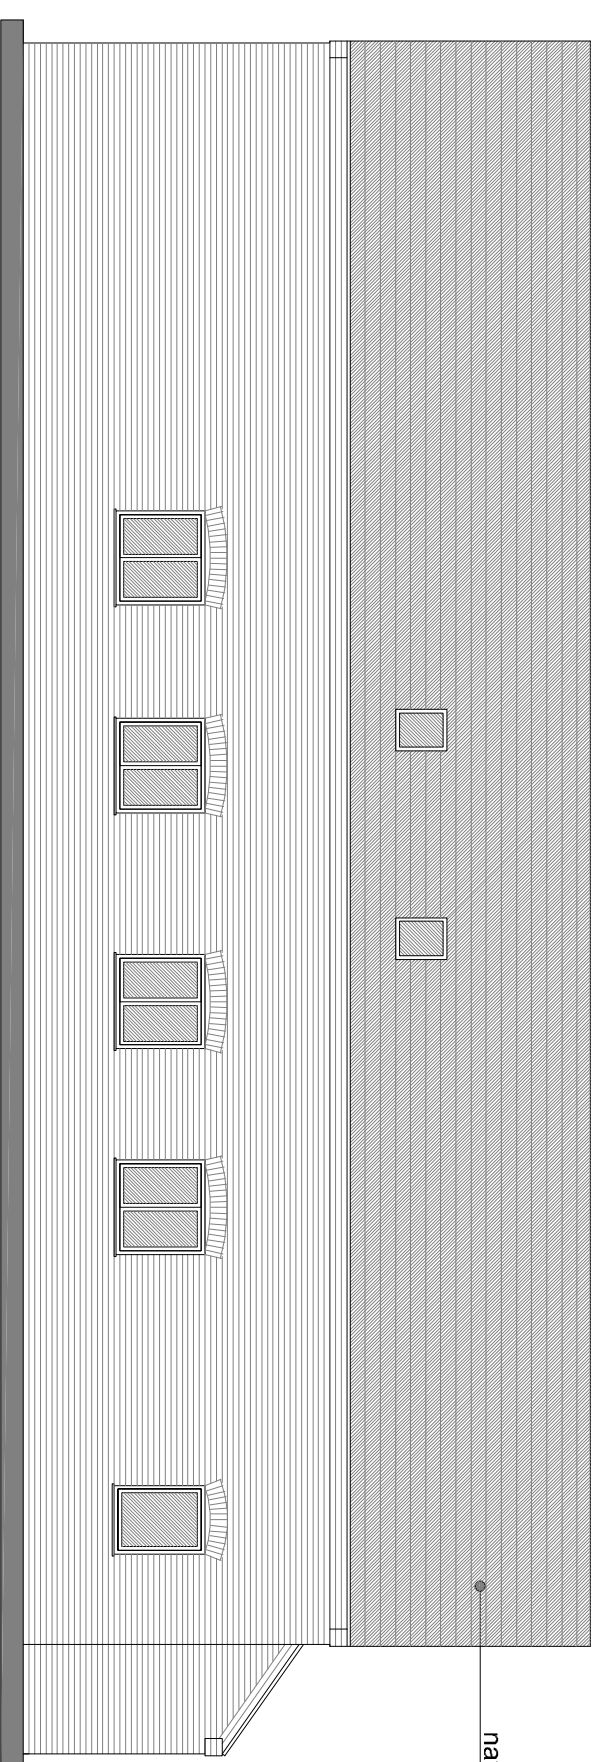


PROPOSED ELEVATION (north)

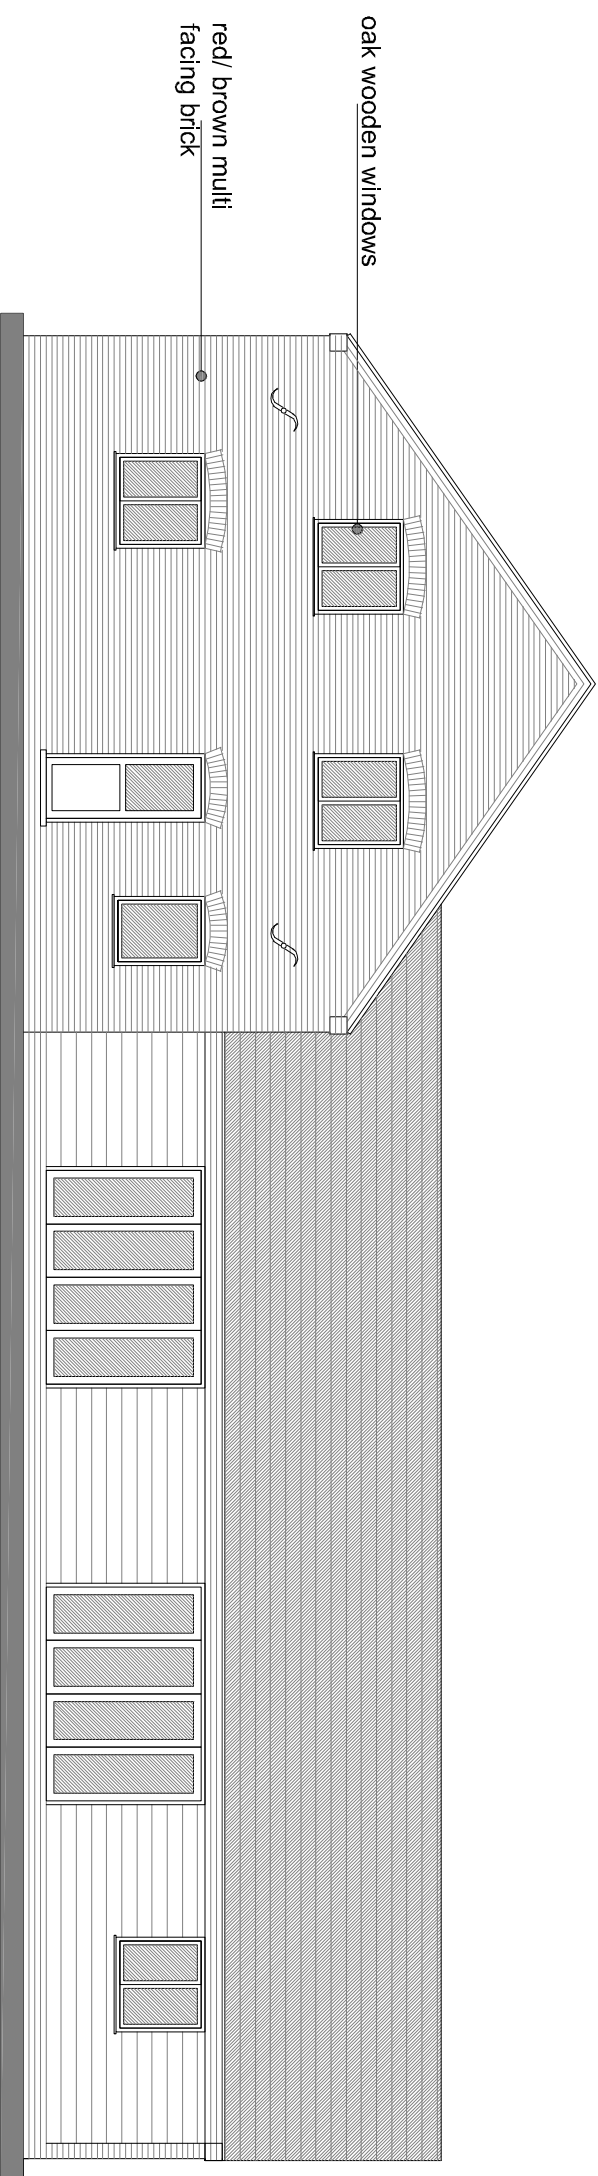

PROPOSED ELEVATION (west)

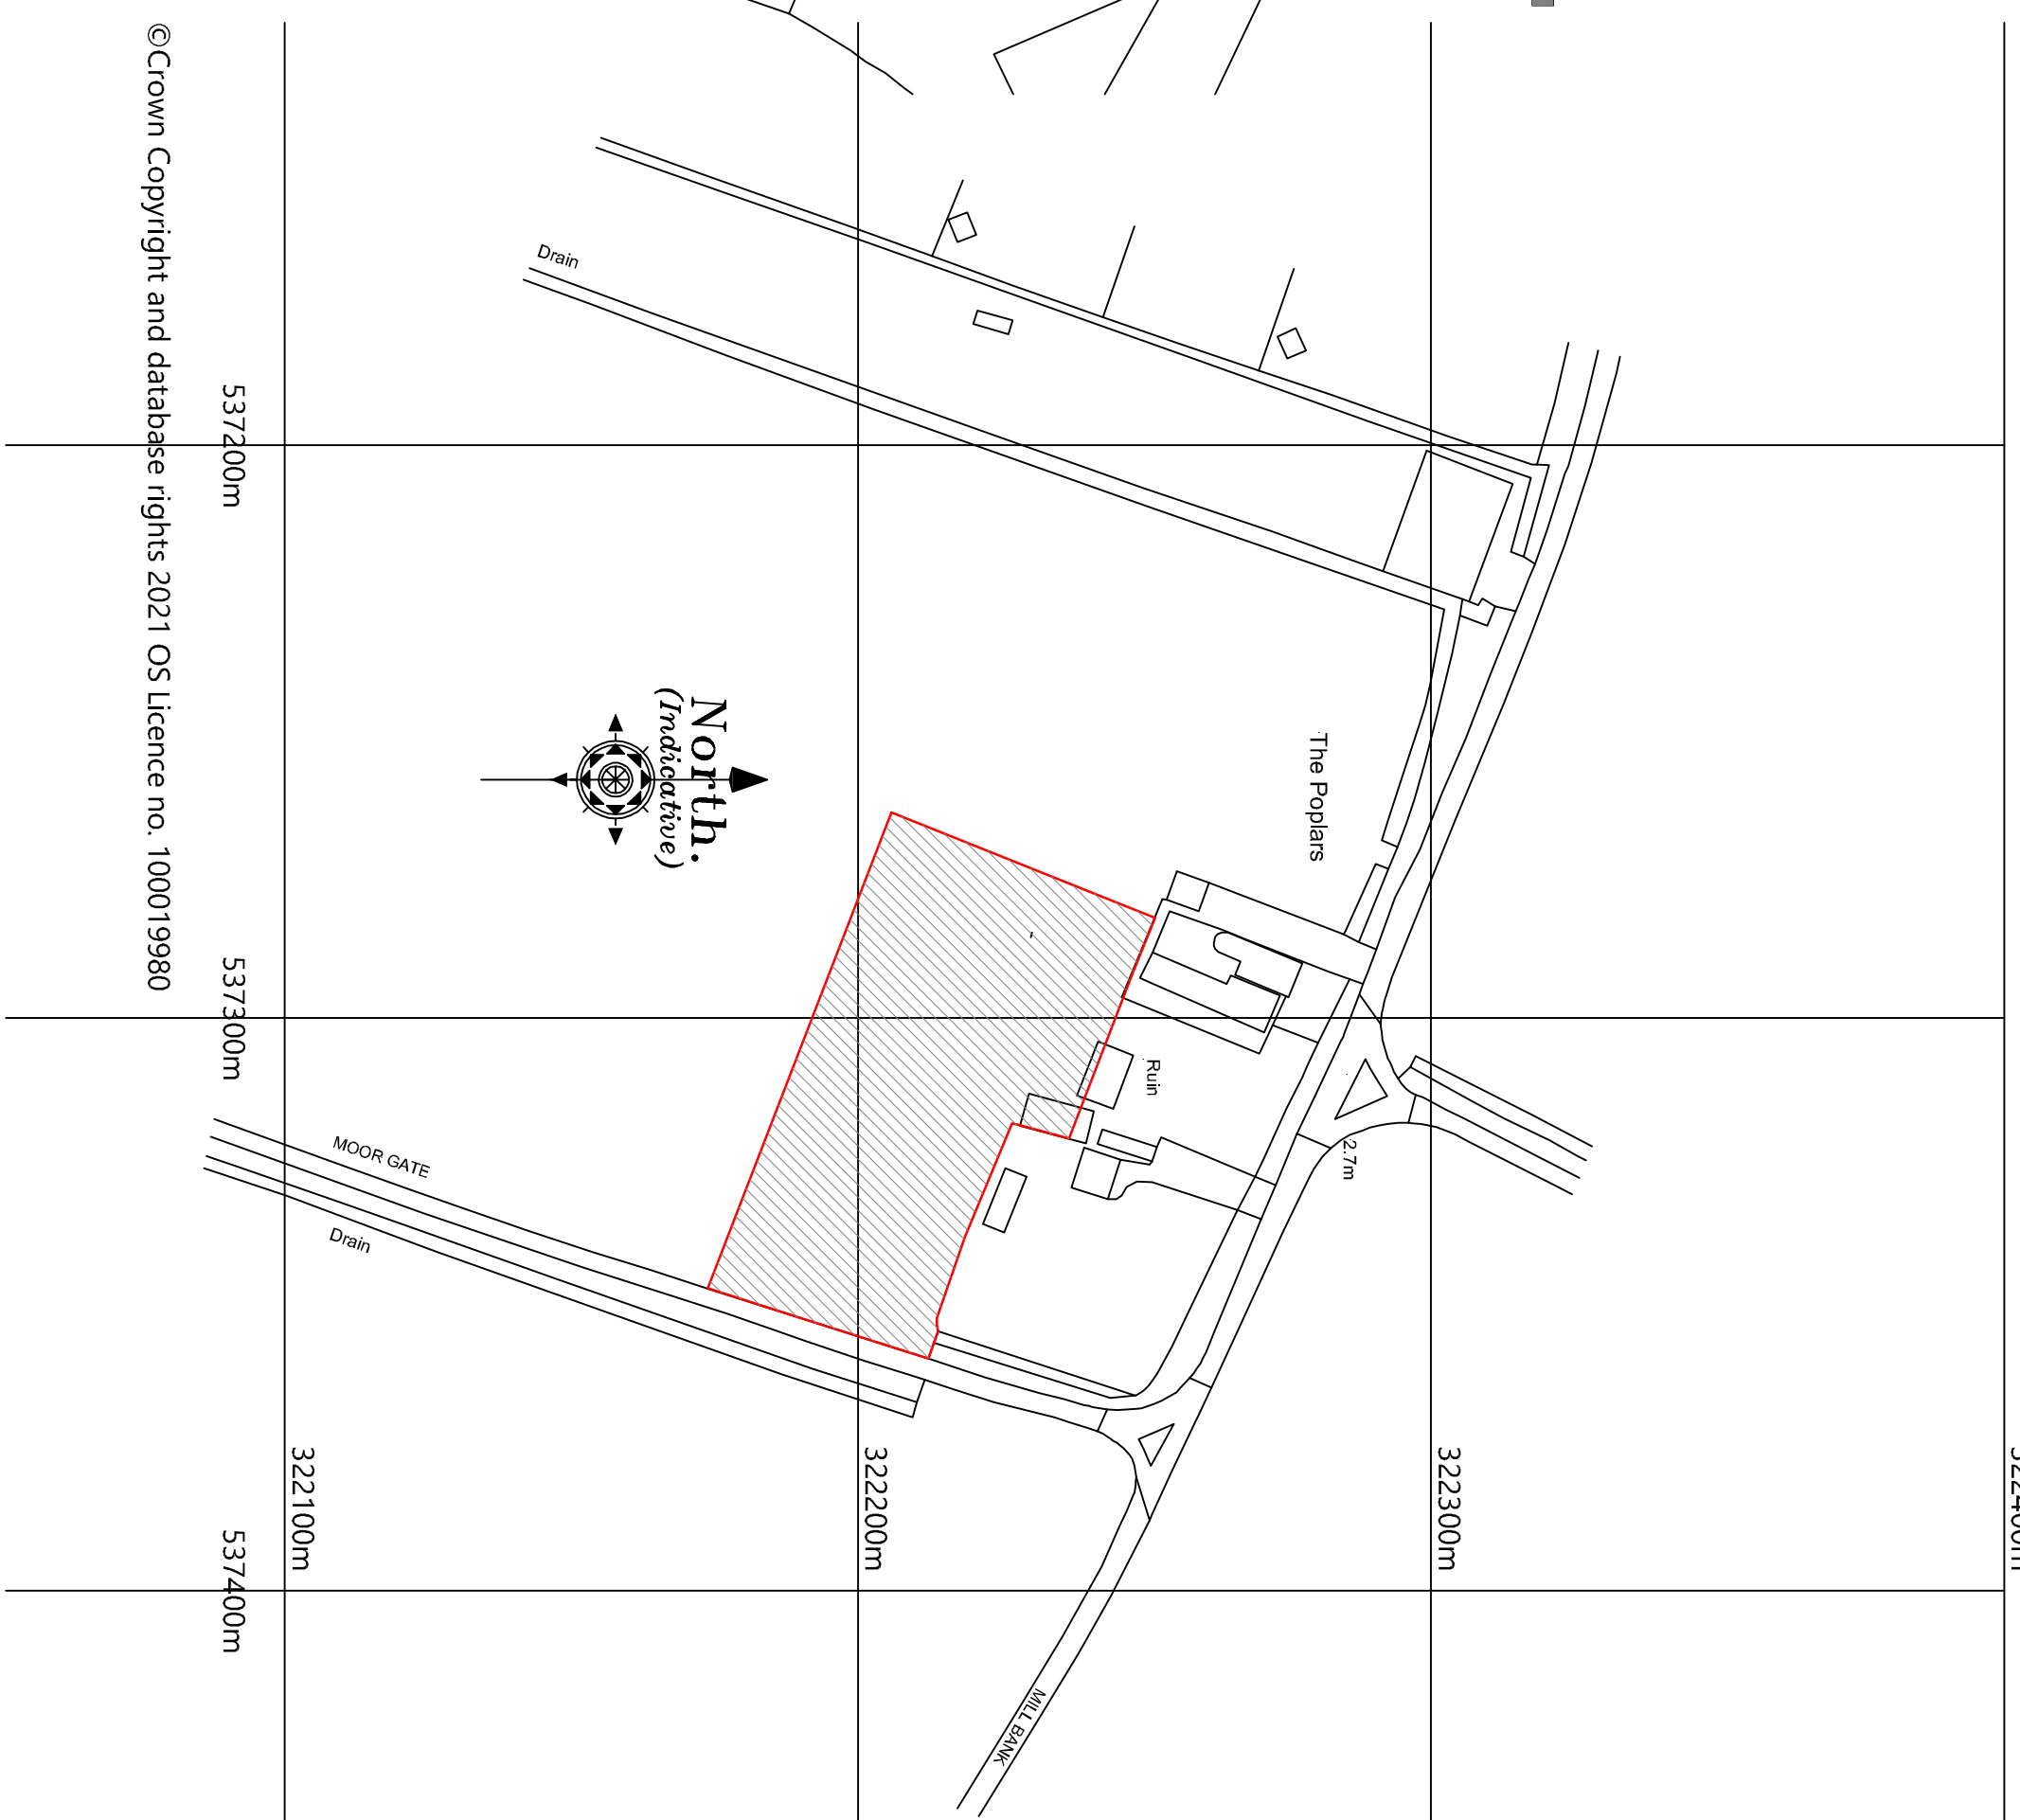

NOTE:
Foul water to discharge into new package
treatment plant
Surface water to discharge into
new soakaways

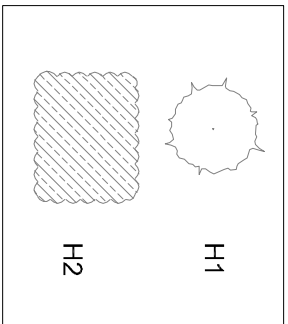

PLANTING SCHEDULE - HEDGES			
hedge	species	Qty	height on planting / density of planting
H1	Privet	3-4 per m	250 mm centres - 600mm high on planting
H2	Hawthorn	5 per m	200 mm centres - 600mm high on planting
			mainstem grown / supplied to site
			conical grown
			cantharus grown
			1800mm

PLANTING AND AFTERCARE

All ground to be planted, cultivated and thinned prior to planting, and treated with slow release fertilizer. Weeds and foreign material including large stones and rocks to be removed from site.

All shrubs to be planted at centres specified and watered on completion.

Trees to be planted in shallow pits with a layer of compost at the bottom, and are to be staked and secured with proprietary ties. The stakes are to be placed 600mm higher than the stated height of the tree to ensure that sufficient is left into the ground.

Bar ground within and around shrubs and trees to be covered with tree bark.

Shrubs and trees to be watered in dry periods.

Any other material to be supplied.


Tree tags are to be replaced as necessary. All trees and shrubs are to be maintained for a five year period beginning with the date of completion of the scheme and, during that period, all losses shall be made good.

TREES - PLANTING AND MAINTENANCE SCHEDULE

Trees to be a mix of Oak, Silver Birch and Chestnut

New trees to be half standard 1800 mm high with well-developed fibrous roots. On windward side provide pressure treated timber stake to support bottom 3rd of tree. Set each tree in minimum 300 x 300 x 300 mm pit with peat mulching in base.

Provide mulching mat to suppress weed growth around base of tree or until tree is established and cover with 20mm of soil.

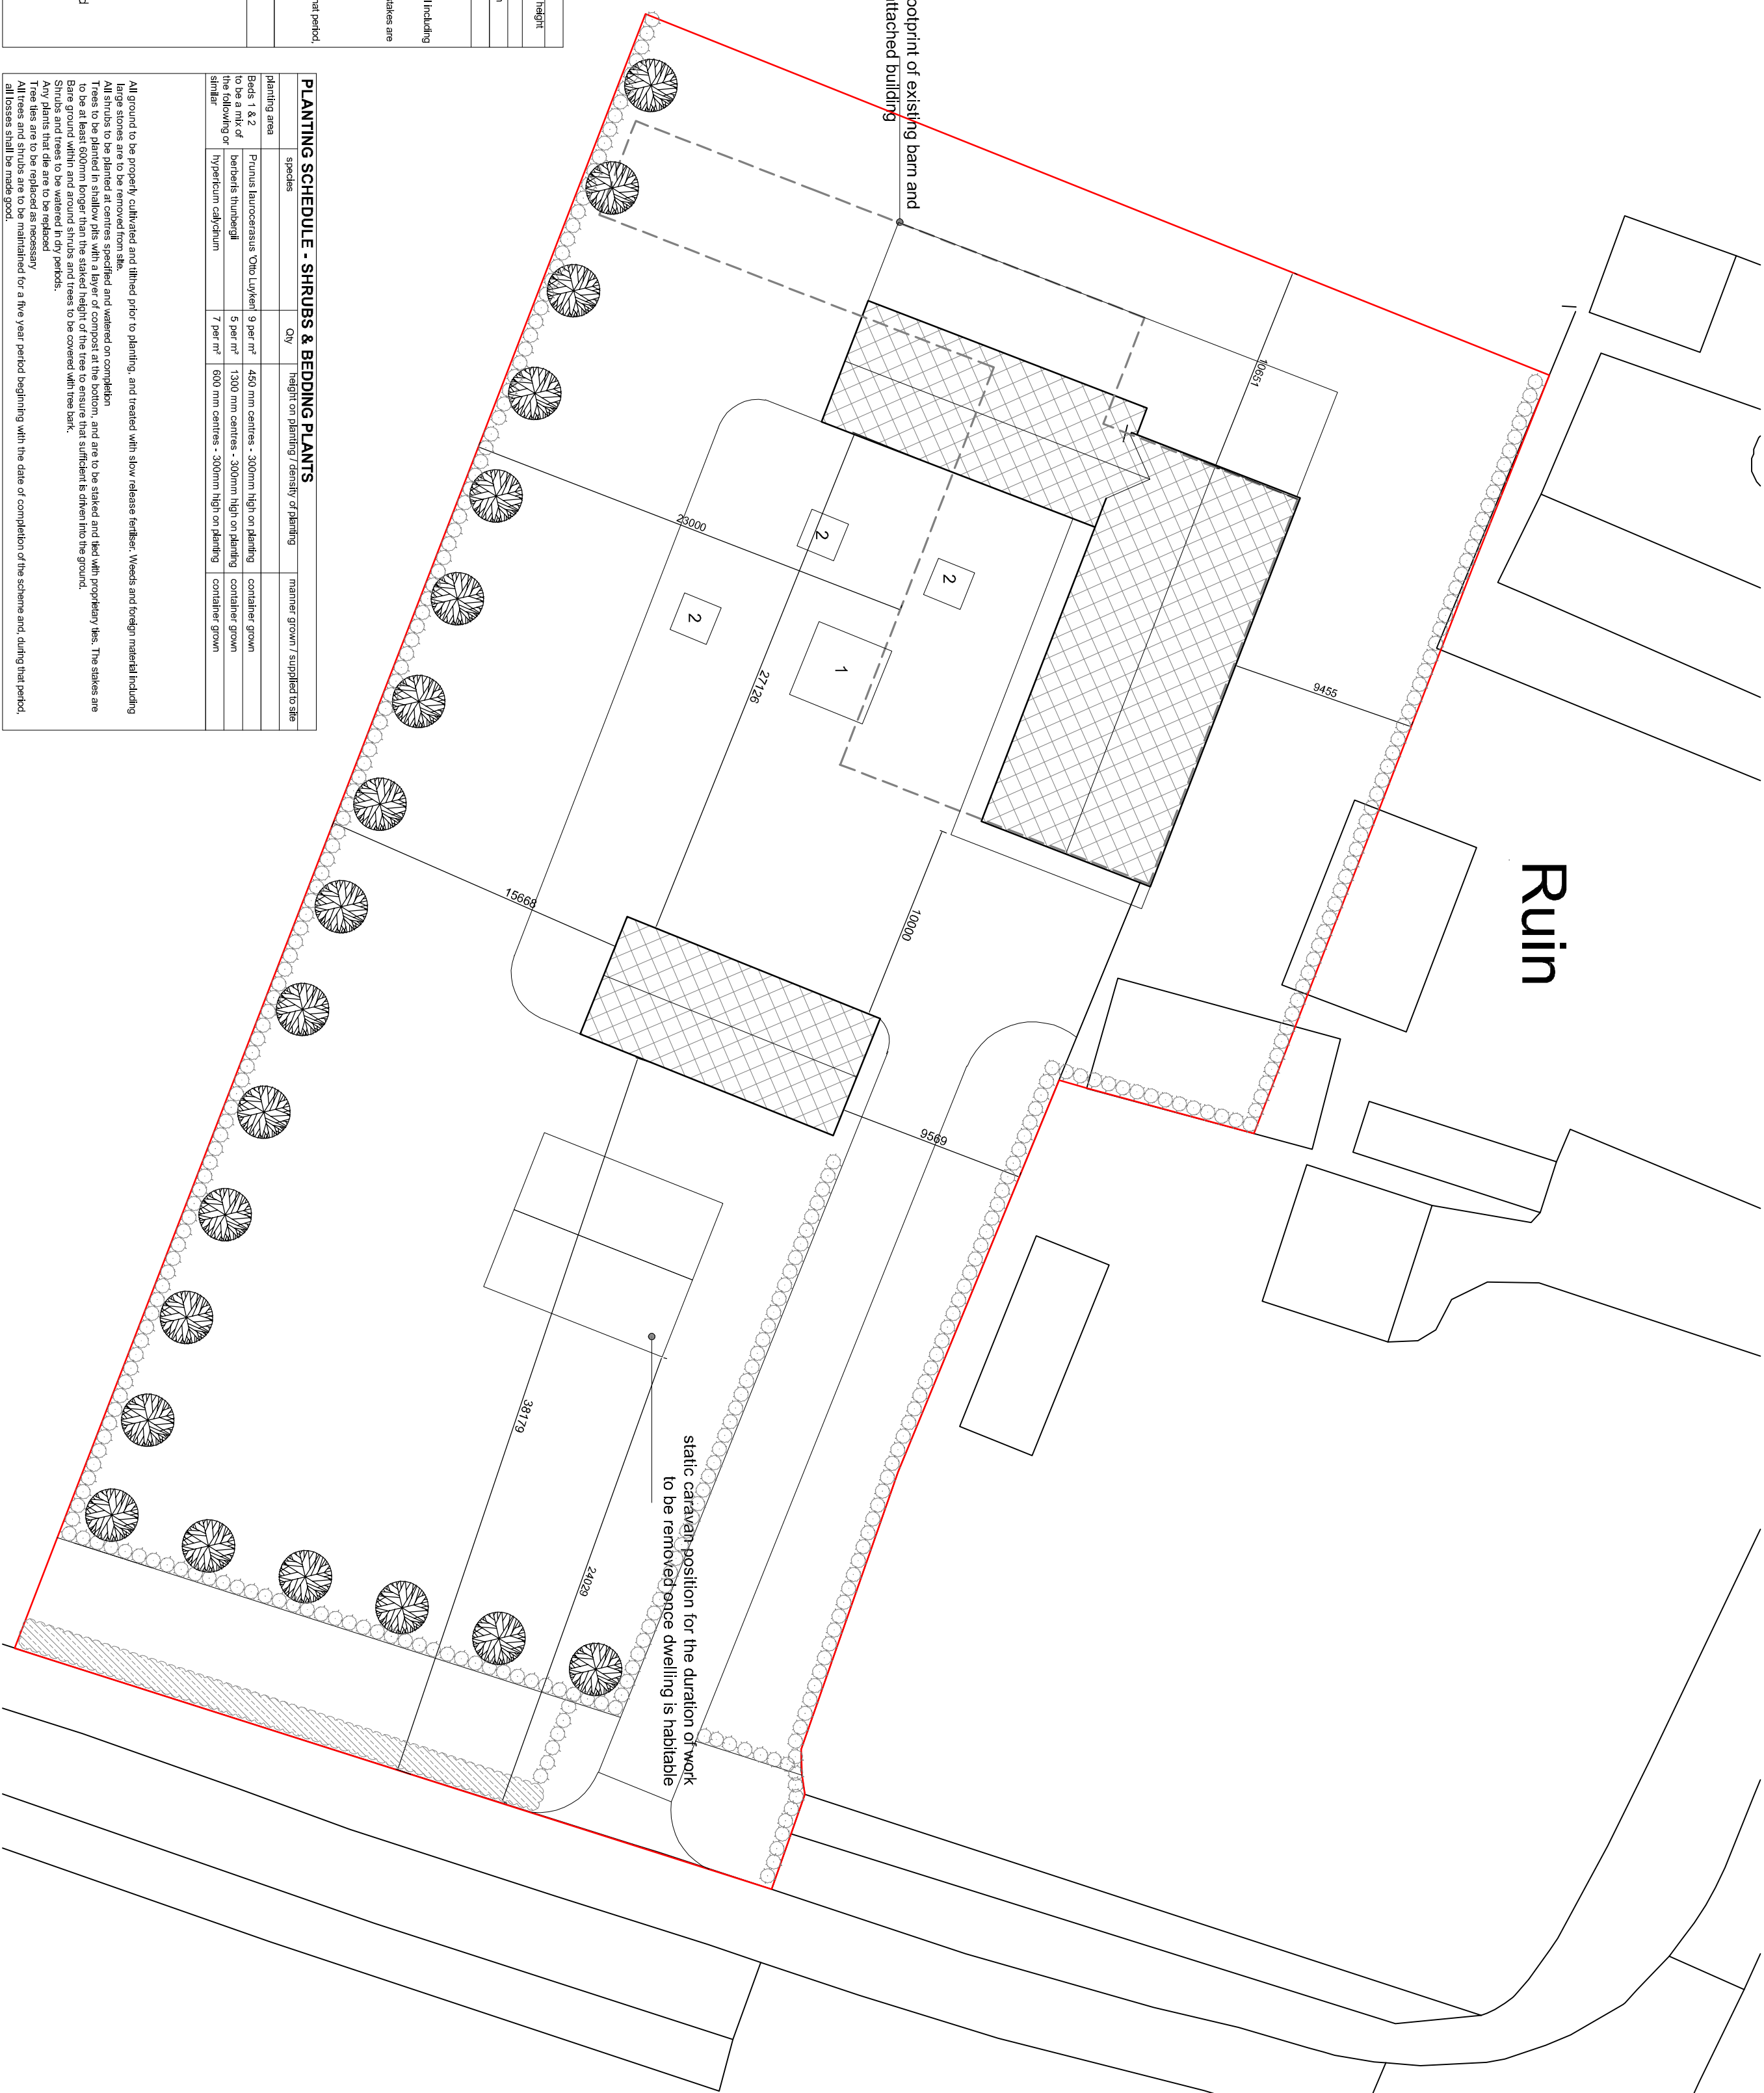

PLANTING SCHEDULE - SHRUBS & BEDDING PLANTS				
planting area	species	Qty	height on planting / density of planting	main/ grown / supplied to site
Bed 1 & 2	Purpurea hirsutissima 'Obs. Lyden'	9 per m ²	450 mm centres - 300mm high on planting	container grown
to be a mix of the following or better	berberis thunbergii	5 per m ²	1300 mm centres - 300mm high on planting	container grown
	hypericum calycinum	7 per m ²	600 mm centres - 300mm high on planting	container grown

PLANTING SCHEDULE - SHRUBS & BEDDING PLANTS

All ground to be properly cultivated and tilled prior to planting, and treated with slow release fertilizer. Weeds and foreign material including bromo grass are to be removed from the

All shrubs to be planted at centres specified and weathered on completion. Trees to be planted in shallow pits with a layer of compost at the bottom, and are to be staked and tied with proprietary ties. The stakes are to be at least 600mm longer than the staked height of the tree to ensure that sufficient is driven into the ground. Bare ground within and around shrubs and trees to be covered with tree bark. Shrubs and trees to be watered in dry months.

All trees and shrubs are to be
all losses shall be made good.