DRG. No. P L 0 4 7 4 IF IN DOUBT ASK FIRST ANGLE PROJECTION DO NOT SCALE

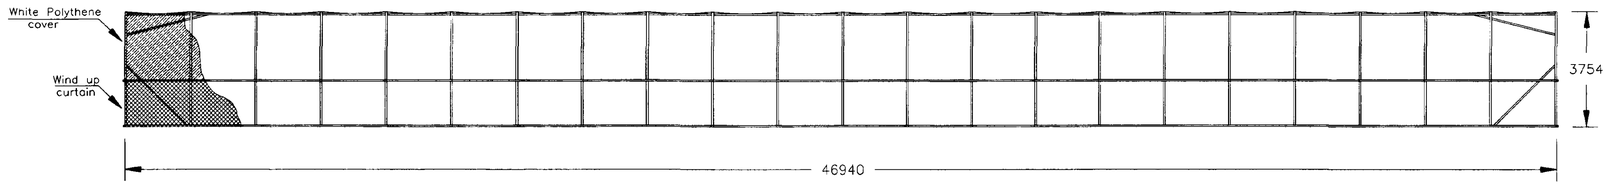

Side elevation

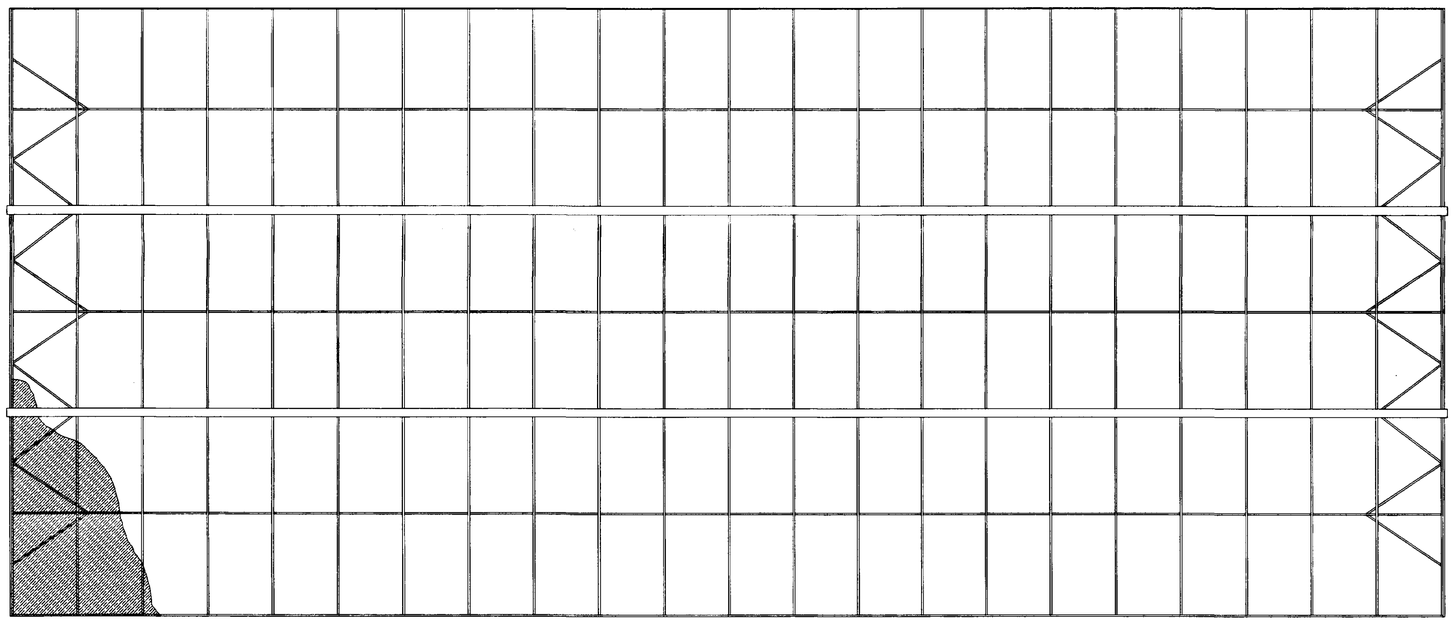

Plan elevation

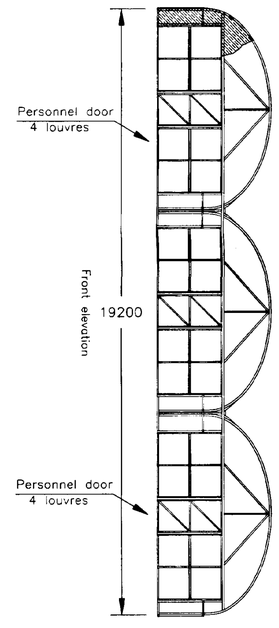

DETERMINED PLAN

SOUTH HOLLAND DC HOUSING & PLANNING
23 AUG 2000
Ref: 1044/00

THIS DRAWING IS CONFIDENTIAL AND IS SUPPLIED ON THE EXPRESS CONDITION THAT IT IS NOT COPIED OR COMMUNICATED TO OTHER PERSONS OR COMPANIES WITHOUT THE WRITTEN CONSENT OF – L.B.S. POLYTHENE...

DRAWN	CHRIS STUTTARD
APPROVED	
DATE	20-07-00
SCALE	1:100

LBS GROUP

NORTHERN POLYTUNNELS
CALDER MILL, GREEN ROAD, COLNE, LANCS. TEL.01282 870444
AQUAMATIC IRRIGATION
COTTONTREE, COLNE LANCASHIRE TEL.01282 870888

TITLE

Northern 3 bay Multispan.

21' 6" bays x 154' Long.

Kingfisher Nursery.

FABRICATED TOLERANCES UNLESS SPECIFIED OTHERWISE

UP TO 300mm	± 1 mm
300mm TO 1000mm	± 2 mm
ABOVE 1000mm	± 3 mm

TOLERANCES ON ALL UNLIMITED MACHINED DIMENSIONS.

	UP TO 75mm	± 0·3
OVER 75mm	UP TO 300mm	± 0·4
OVER 300mm	UP TO 600mm	± 0·5
OVER 600mm		± 0·8

ISSUE No.	ALTERATION	DATE
1	AS FIRST DRAWN	

ALL MACHINING 32 UNLESS OTHERWISE SPECIFIED

ALL WELDING TO BS. 5135

DRAWING NUMBER	P L 0 4 7 4	SHEET NUMBER	
ISSUE NUMBER		NUMBER OF SHEETS	
MATERIAL SPECN.		MATERIAL	

MT411681 R