





Crown Copyright 2008. All rights reserved. Licence number 100020449

BLOCK PLAN 1:2500

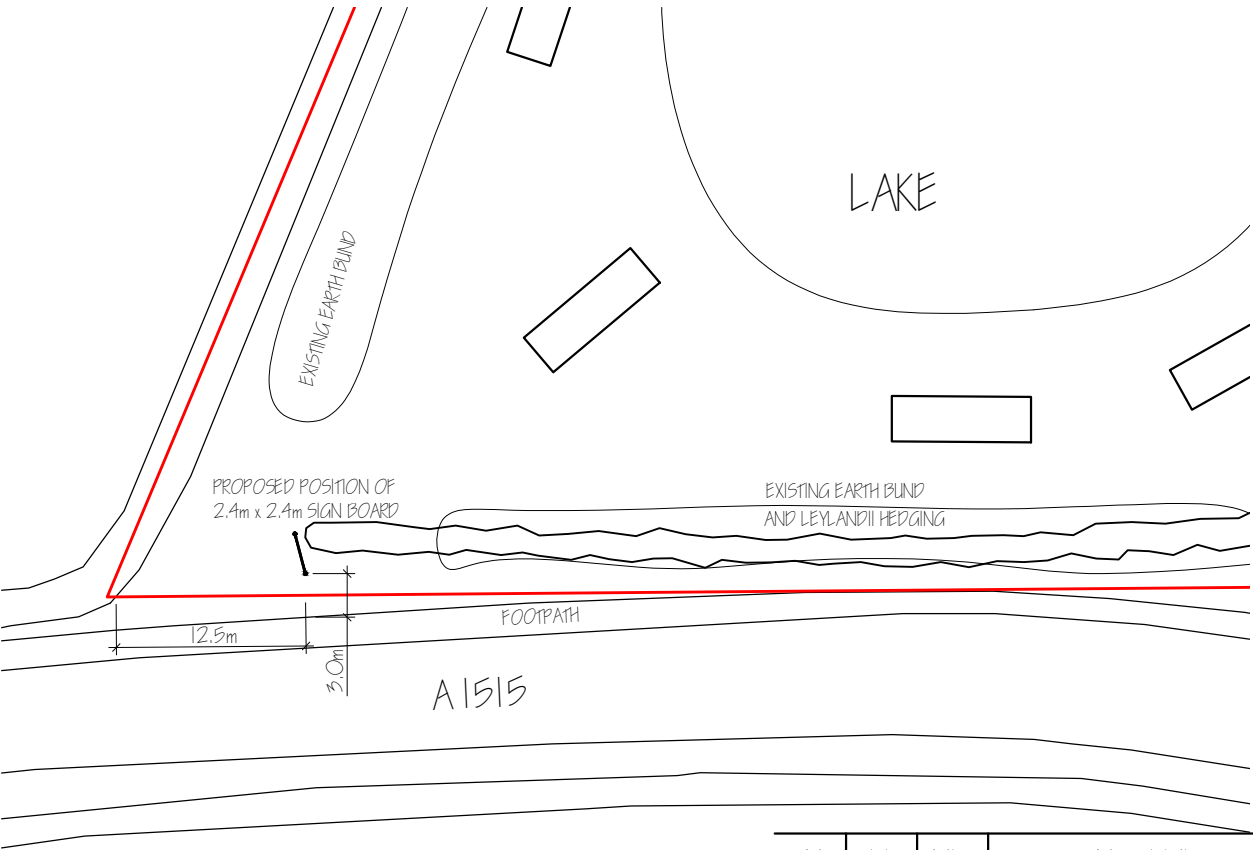

BLOCK PLAN 1:500

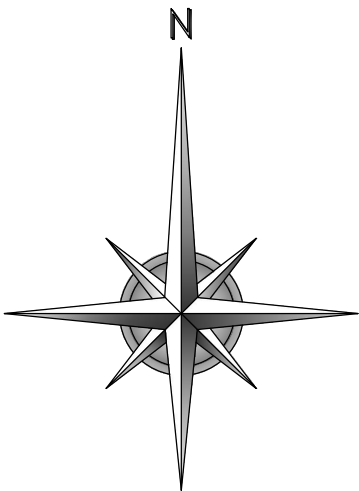

revision	date	init.	revision details.



**COOPER
ARCHITECTURAL
DESIGN**
90 WINSOVER ROAD
SPALDING, LINC'S PE11 1HA
Tel: 01775 711174
Mobile : 07808 125 778
E-MAIL : c.a.d@btconnect.com

Client. ANGLIA MOTEL

Project.
RE-LOCATION OF ADVERTISEMENT SIGN
FLEET ROAD (B1515)
FLEET
LINGS.
PE12 8LD

Drawing.

BLOCK & LOCATION PLAN

Scale 1:2500 1:500	Drawing No. 1636-02
Date. OCT. '17	Drawn. J.C.