BT


B.T. PUBLIC PAYPHONE PROVISION/RE-SITE/CHANGE PLAN

Plan No : 139/94	Date :	O/S Insert TF 352 792
Site Address : EASTGATE/LOWGATE FLEET HARGATE HOLBEACH LINCS PE12 8NH	Exchange & No : 0406 422032	

Town / Parish	Local Authority	County Authority	Electric Company
HOLBEACH	SOUTH HOLLAND DISTRICT COUNCIL	LINCS C.C.	EAST MIDLANDS

Job Type	Visibility Splay	Public/Private	Kiosk Type	Mech Type
CHANGE		PUBLIC	KX100D	CT34/44B

SKETCH OF SITE , NOT TO SCALE

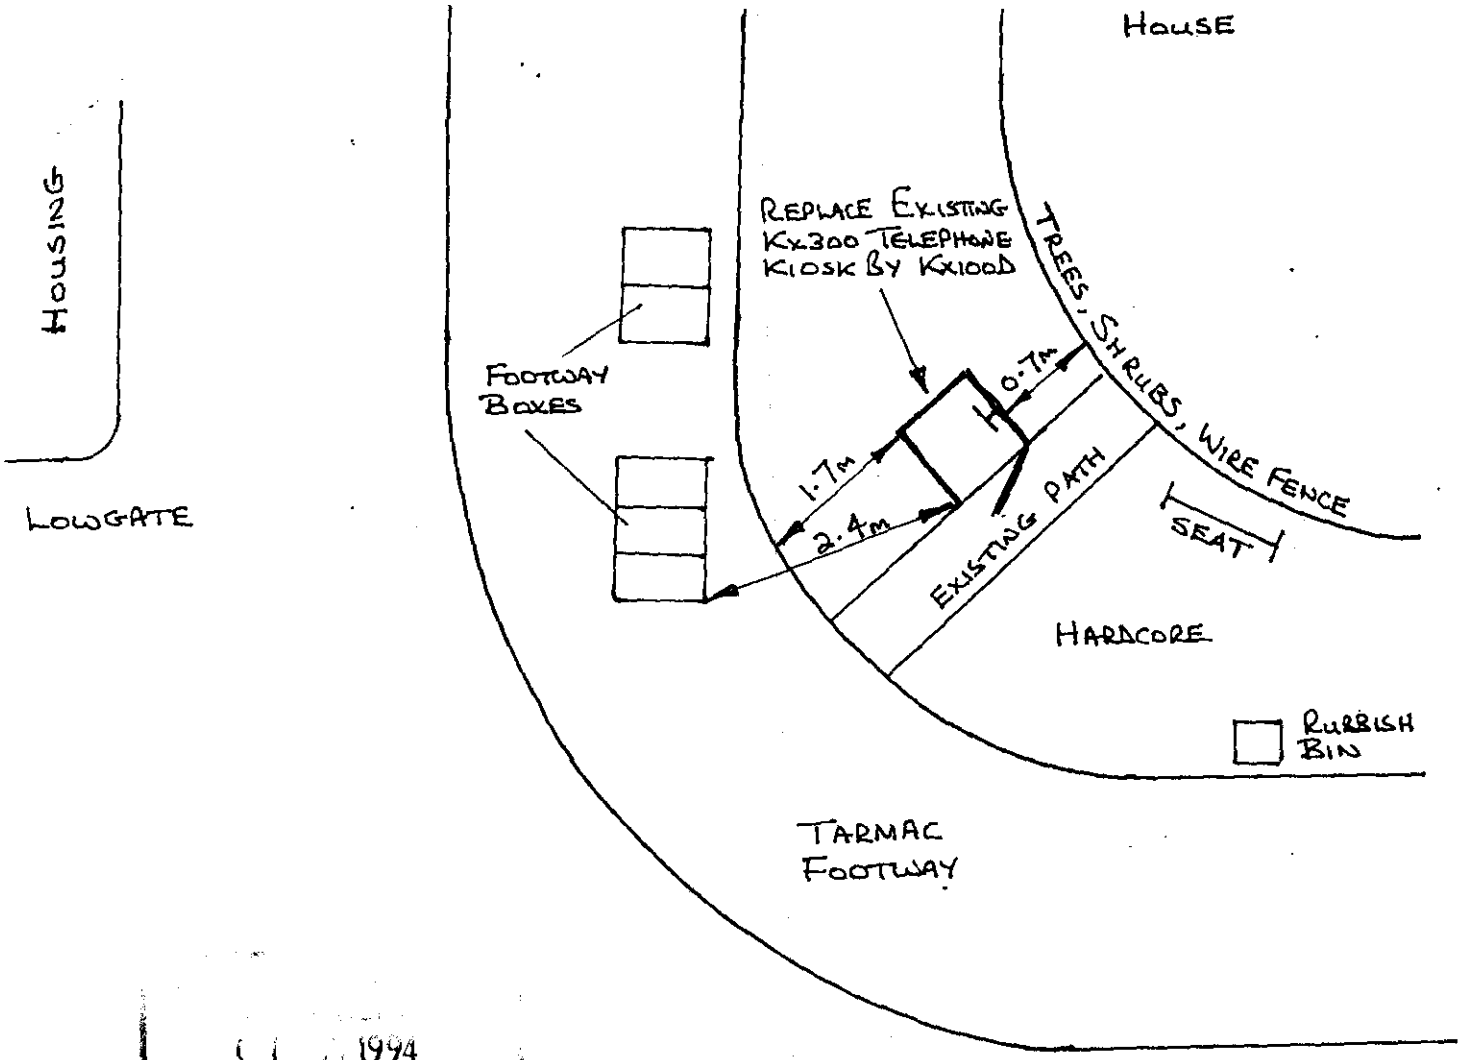

1994
REF 1050/94

SUBMITTED BY A DARKIN

AUTHORISED BY .....