

E L E V A T I O N S

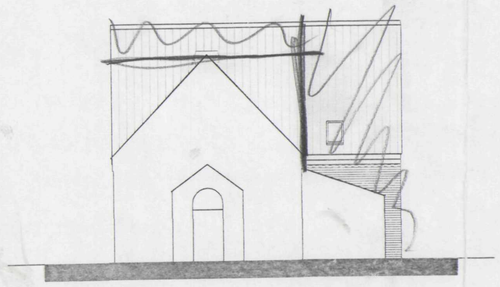


front

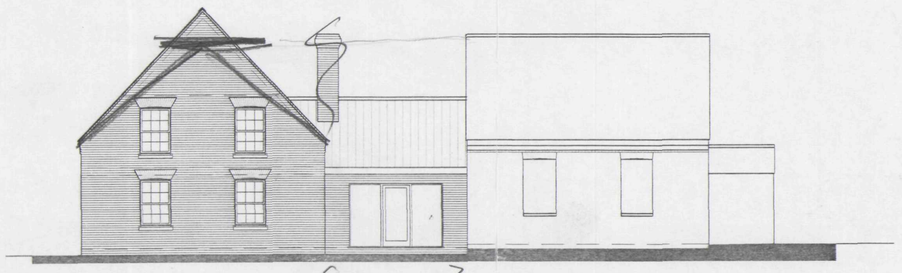


side

Shutter
+ make it a
timber framed Amdega style conservatory

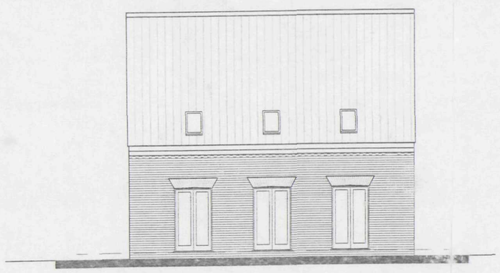

rear

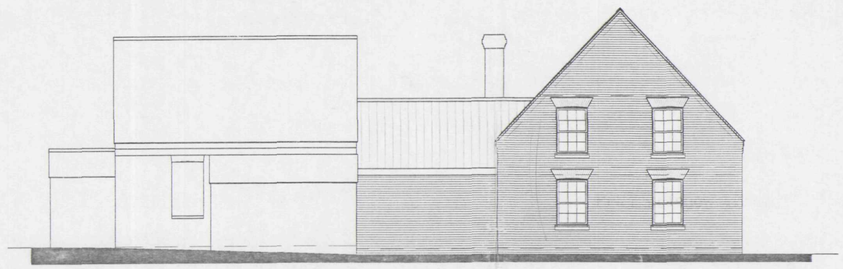

side



SHDC
Planning & Development
- 5 AUG 2004
Ref: 1057/04

L O C A T I O N P L A N

Scale: 1:1250

REPRODUCED FROM THE ORDNANCE SURVEY 2500 SCALE MAP WITH THE PERMISSION OF THE CONTROLLER OF HER MAJESTY'S STATIONERY OFFICE © CROWN COPYRIGHT RESERVED

DETERMINE PLAN

AMENDMENTS

A July 2004 Arches indicated on extension

L. A. Building Design
Architectural and Surveying Practice
55 Hannam Boulevard
Spalding
Lincolnshire PE11 1LB
Telephone/Fax: Spalding (01775) 711437

Peter S Lithgow MCIOB MBIAT
Member of the Chartered Institute of Building and
Member of the British Institute of Architectural Technologists

project
Chapel House
Millbank, Fleet Fen, Spalding,
Lincolnshire, PE12 8QW

client
MRS JANET HORRY

drawing
ELEVATIONS, BLOCK AND LOCATION PLANS
Extension and Conversion of Existing Chapel to Form Dwelling
Planning Drawing

date	scale(s)
MARCH 2004	1:100 1:500 1:1250
drawn by	checked
Peter Lithgow	
job no	drawing no
04/03	02A