


BLOCK PLAN Scale: 1:500



STILE
900mm long x 225mm wide x 40mm thick treated softwood planks as treads fixed to top of 150mm diameter treated softwood posts driven into ground
2no with 285mm projecting, 2no with 610mm projecting and 2no with 1600mm projecting
Fix treads across two lower pairs of posts to form steps

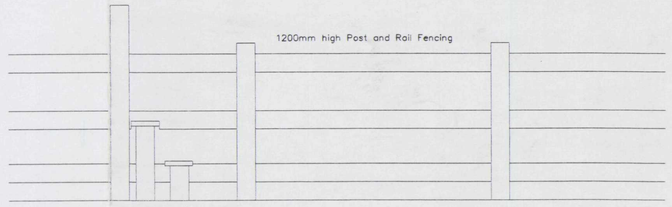

PLAN ON STILE

STILE DETAIL Scale: 1:25

AMENDMENTS

A Sep 2004 Stile detail and footpath proposal

AMENDED PLAN
Ref.

SHDC Planning & Development
10 SEP 2004
Ref: 1057/04

DETERMINED PLAN

L. A. Building Design
Architectural and Surveying Practice
55 Hannam Boulevard
Spalding
Lincolnshire PE11 1LB
Telephone/Fax: Spalding (01775) 711437

Peter S Lithgow MCIOB MBIAT
Member of the Chartered Institute of Building and
Member of the British Institute of Architectural Technologists

project
Chapel House
Millbank, Fleet Fen, Spalding,
Lincolnshire, PE12 8QW

client
MRS JANET HORRY

drawing
BLOCK PLAN
Extension and Conversion of Existing Chapel to Form Dwelling
Planning Drawing

date	scale(s)
MARCH 2004	1:500
drawn by	checked
Peter Lithgow	
job no	drawing no
04/03	03A