
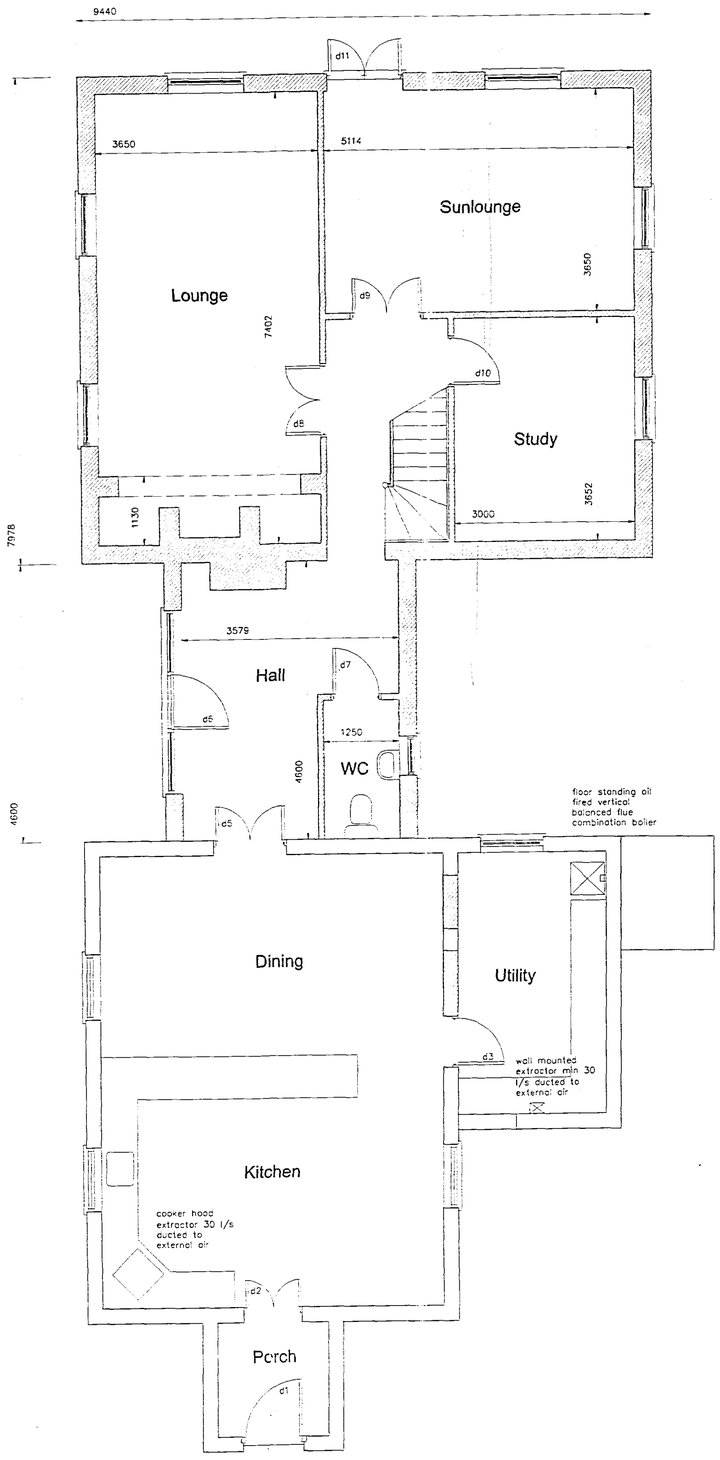


GROUND FLOOR PLAN

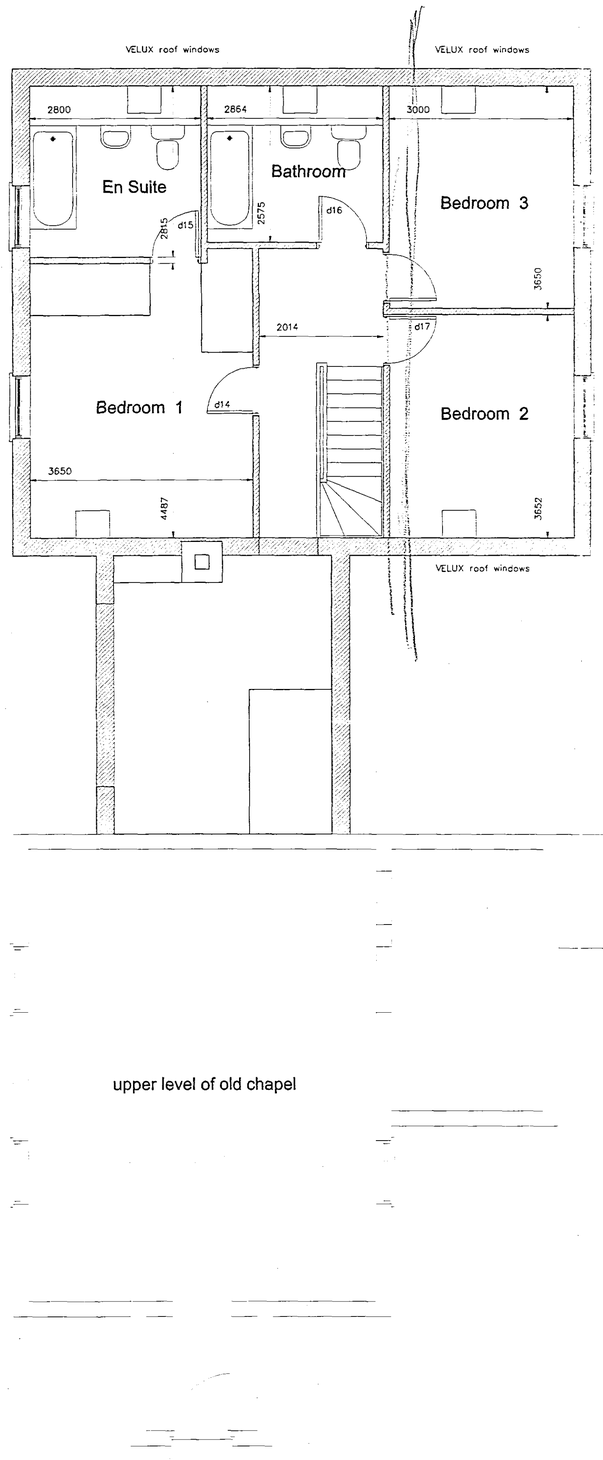

FIRST FLOOR PLAN

1) 2 bed + bathe in wolfpace
2) lounge/bed/study gf.

NOTE:

AMENDMENTS

A July 2004 Windows to rear elev changed

SHDC Planning & Development - 5 AUG 2004 Ref: 1057/04

DETERMINED

L. A. Building Design
Architectural and Surveying Practice
55 Hannam Boulevard
Spalding
Lincolnshire PE11 1LB
Telephone/Fax: Spalding (01775) 711437

Peter S Lithgow MCIOB MBIAT
Member of the Chartered Institute of Building and
Member of the British Institute of Architectural Technologists

project
Chapel House
Millbank, Fleet Fen, Spalding,
Lincolnshire, PE12 8QW

client
MRS JANET HORRY

drawing
FLOOR PLANS
Extension and Conversion of Existing Chapel to Form Dwelling
Planning Drawing

date	scale(s)
MARCH 2004	1:50
drawn by	checked
Peter Lithgow	
job no	drawing no
04/03	01A