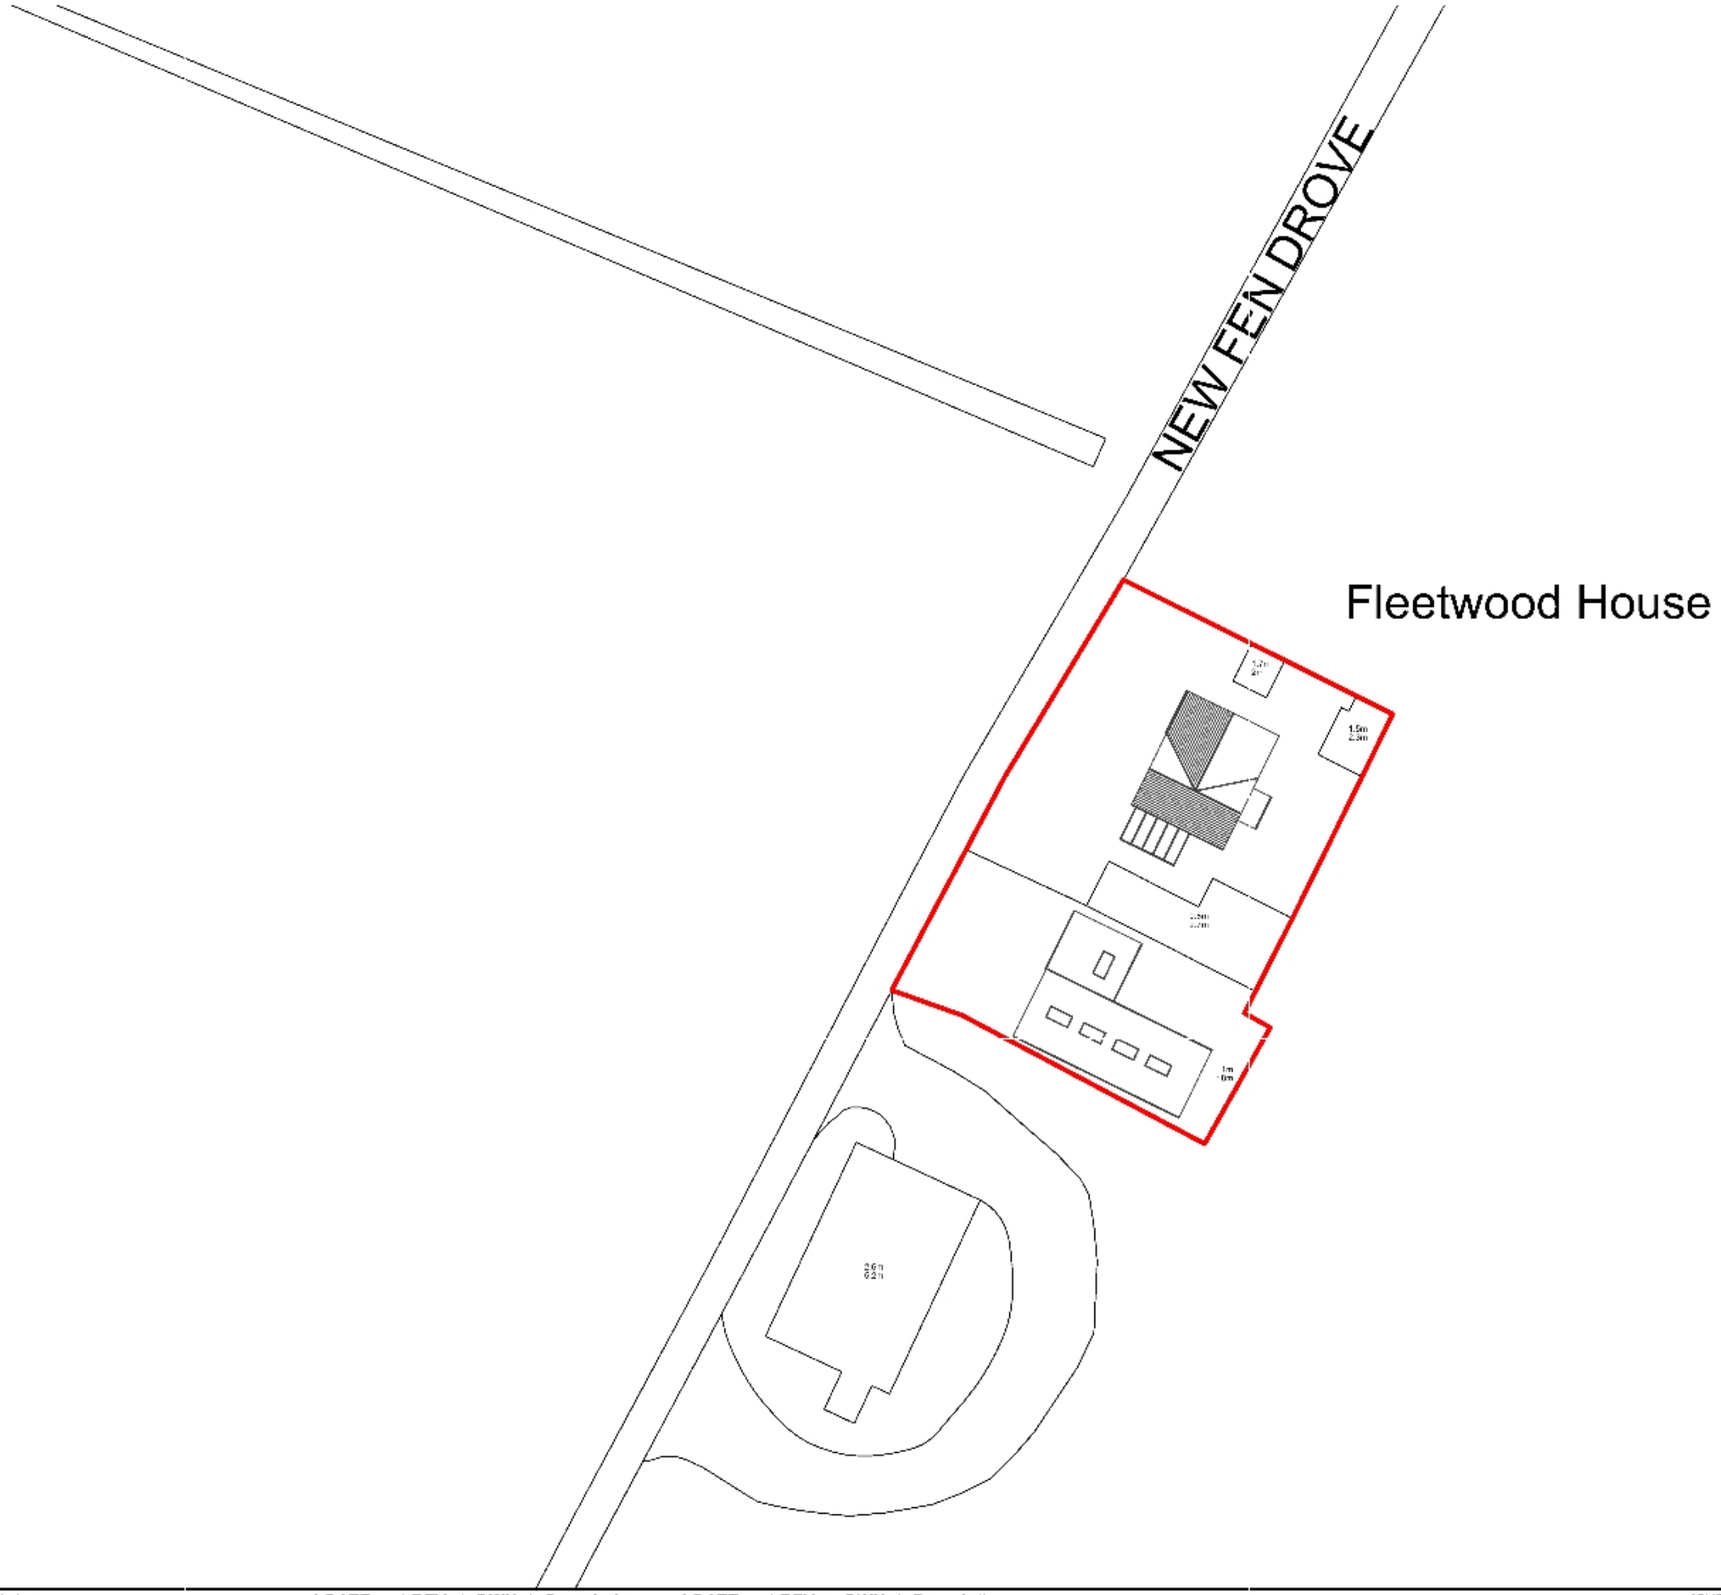

Notes	DATE	REV	DWN	Description	DATE	REV	DWN	Description
Do not scale from drawing - use figured dimenions only	15/10/2024	_	KM	Issued for Planning				
All Dimensions to be checked and confirmed by the contractor/ builder on site	07/09/2025	A	KM	Issued for Planning				
	08/01/2026	B	KM	Issued for Planning				

Site Boundary

N

0 1m 3m 5m 10m 15m 20m

Scale Bar - 1:500 @ A3

CLIENT

Mr Ross Giles

PROJECT

Fleetwood House

ARCHITECT
Phi Architectural Design ltd
(PAD)

e-mail:
ken.mwaniki@phiarchitecturaldesign.com
Tel: +44 7809575090

Drawing
Proposed Site Plan

Description
PLANNING

Scale(s)	Date	Drawn
1:500 @ A3	October 2024	KM

Job No	Drawing No	Revision
165	A_003	B